


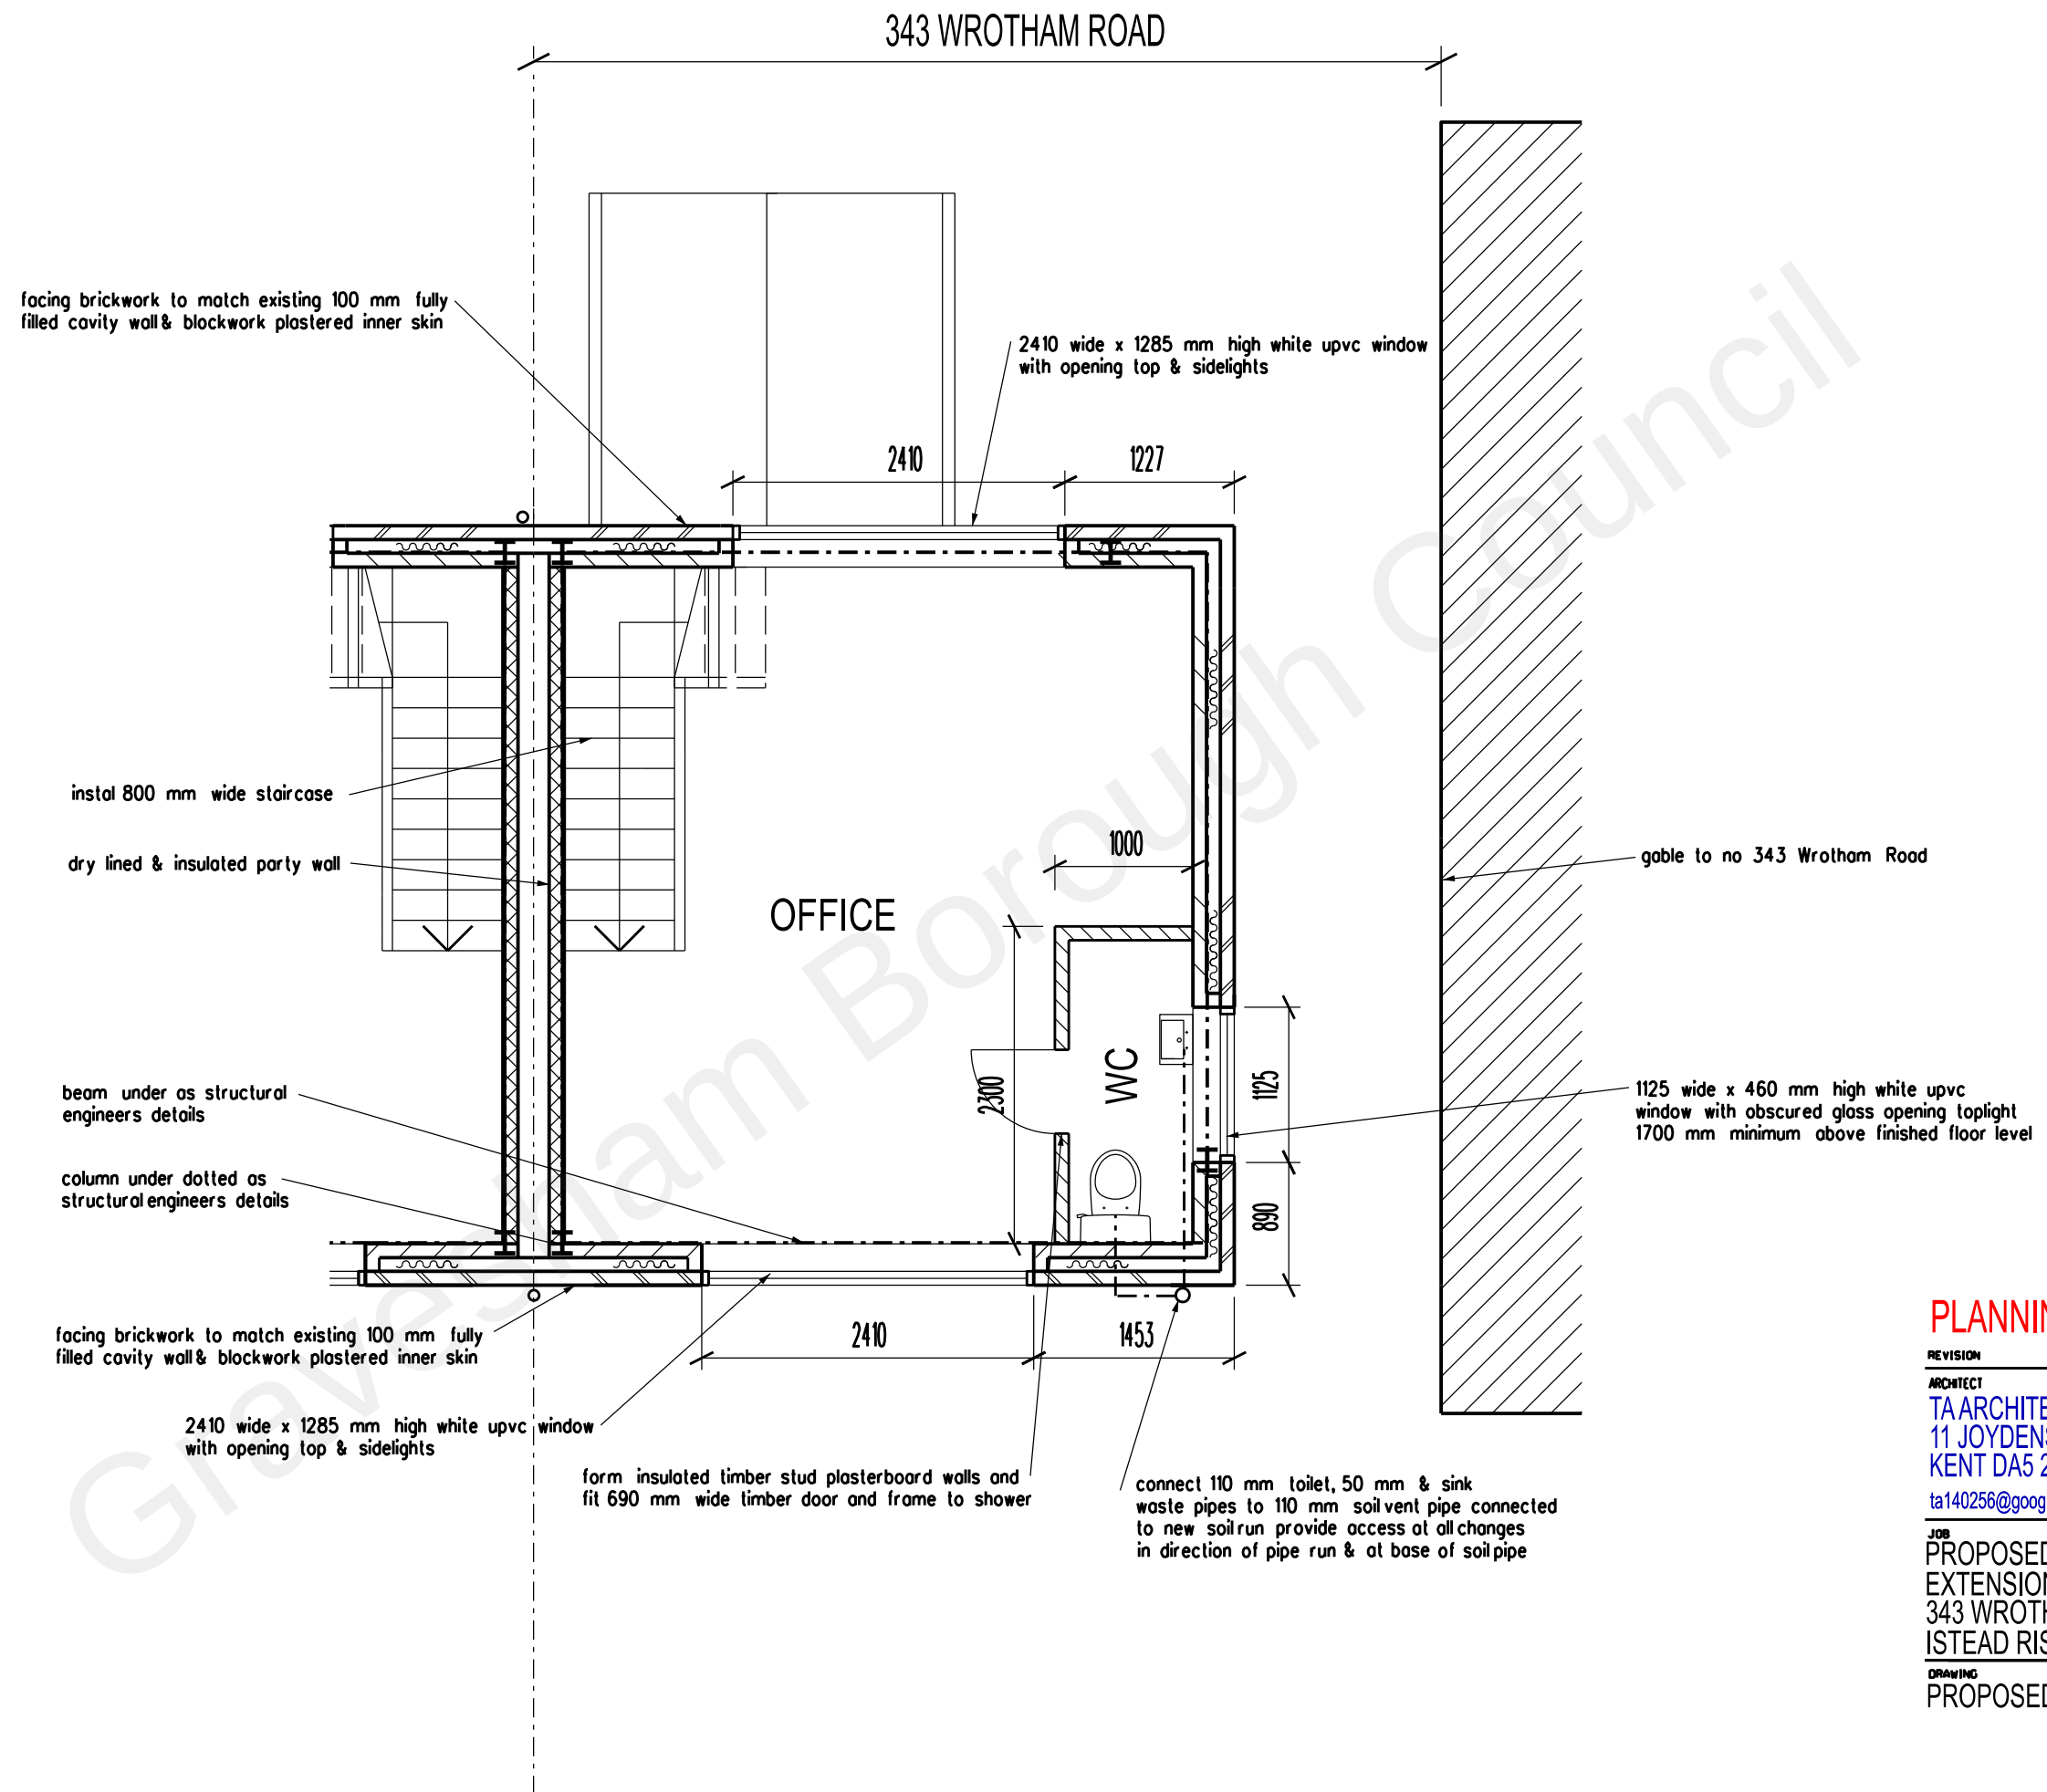

## PLANNING APPLICATION

REVISION DATE

ARCHITECT  
**TA ARCHITECTS**  
 11 JOYDENS WOOD ROAD BEXLEY  
 KENT DA5 2HS Tel 07905 130591  
[ta140256@googlemail.com](mailto:ta140256@googlemail.com)

JOB  
**PROPOSED 1ST FLOOR GARAGE  
 EXTENSION AT  
 343 WROTHAM ROAD  
 ISTEAD RISE DA13 9EF**

DRAWING  
**PROPOSED FIRST FLOOR PLAN**

SCALE DATE  
 1:50 AT A3 JULY 2021

DRAWING NO.  
 CW/07 A

0 1 2 3 4 5 metres