
 
 
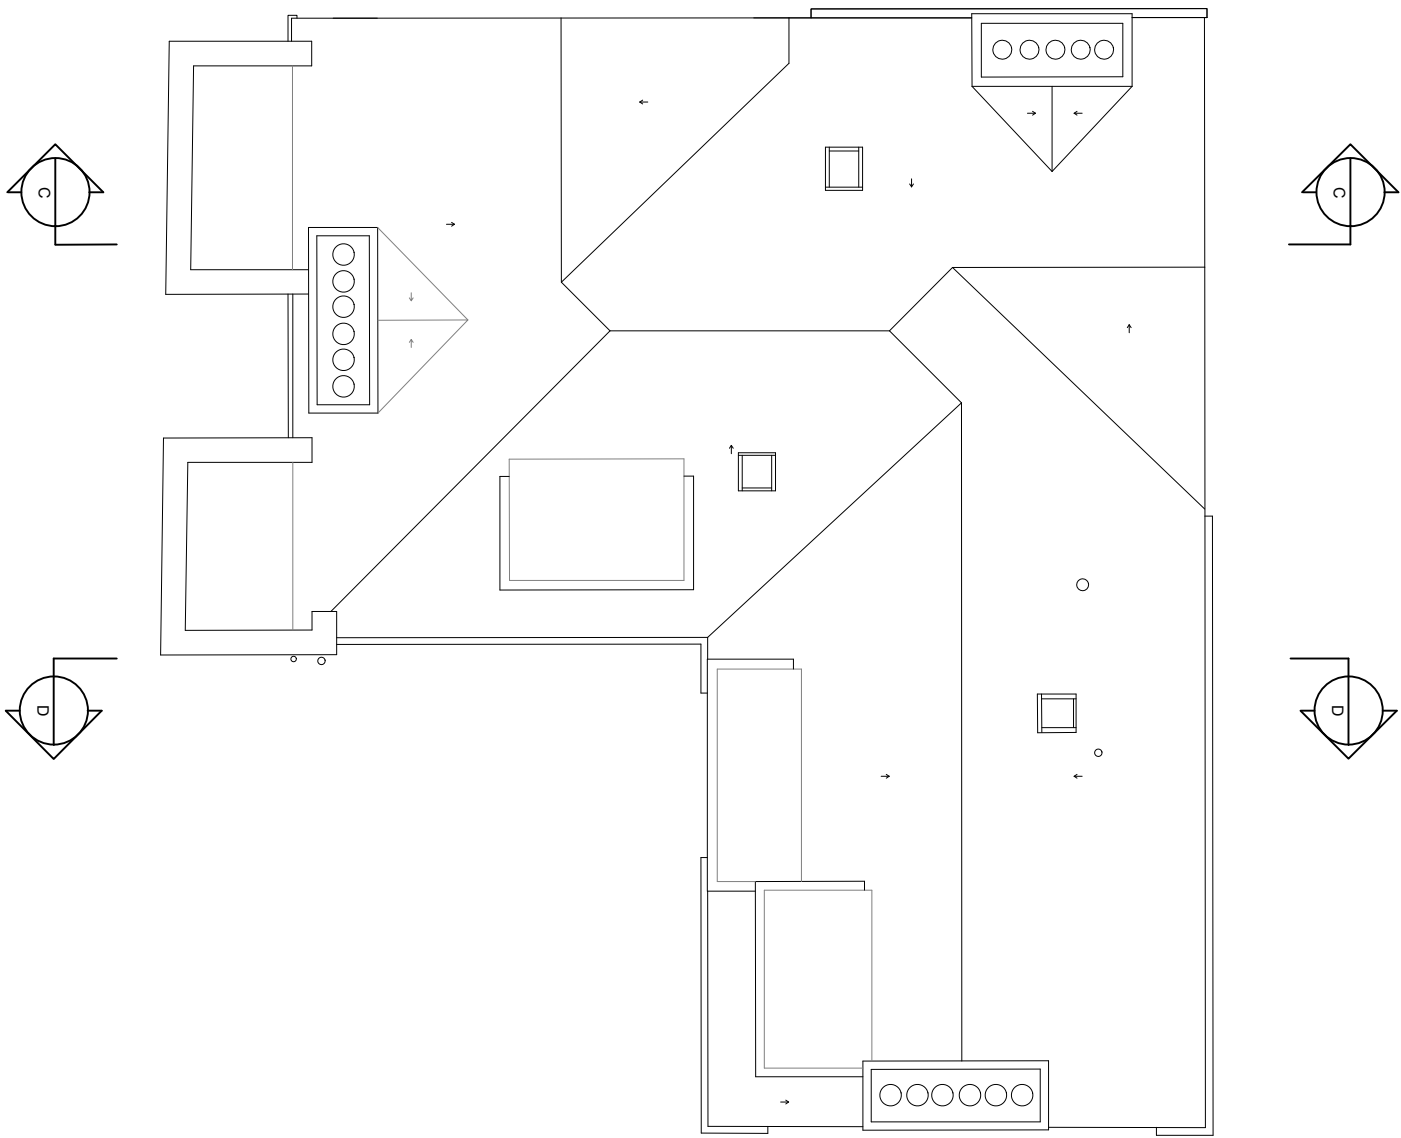
 


EXISTING ROOF PLAN

1:100

 

Project
MARY ANNE DOYLE HOUSE, SEYMOUR RD, NORTHFLEET, KENT. SISTERS OF MERCY

Client
SISTERS OF MERCY

Rev. Date By Notes

PROPOSED HMO (DA11 7BW)

Copyright belongs to Clay Architecture Ltd. All dimensions are to be verified by the contractor before commencing works.

clay architecture

Great Lines Studios, Marlborough Road, Gillingham, Kent ME7 5HB

T: 01634 573 017
www.clayarchitecture.com
E: design@clayarchitects.com

Title
PLANNING
EXISTING ROOF PLAN
Drawing No. 5291/PL/106

Scale 1:100 @ A3 size
Date 23/10/2023
Drawn GEN Authorised KG
Revision /

clay architecture

FOR PLANNING

ISSUE DATE: 16/11/23