
 


EXISTING REAR ELEVATION
1:100

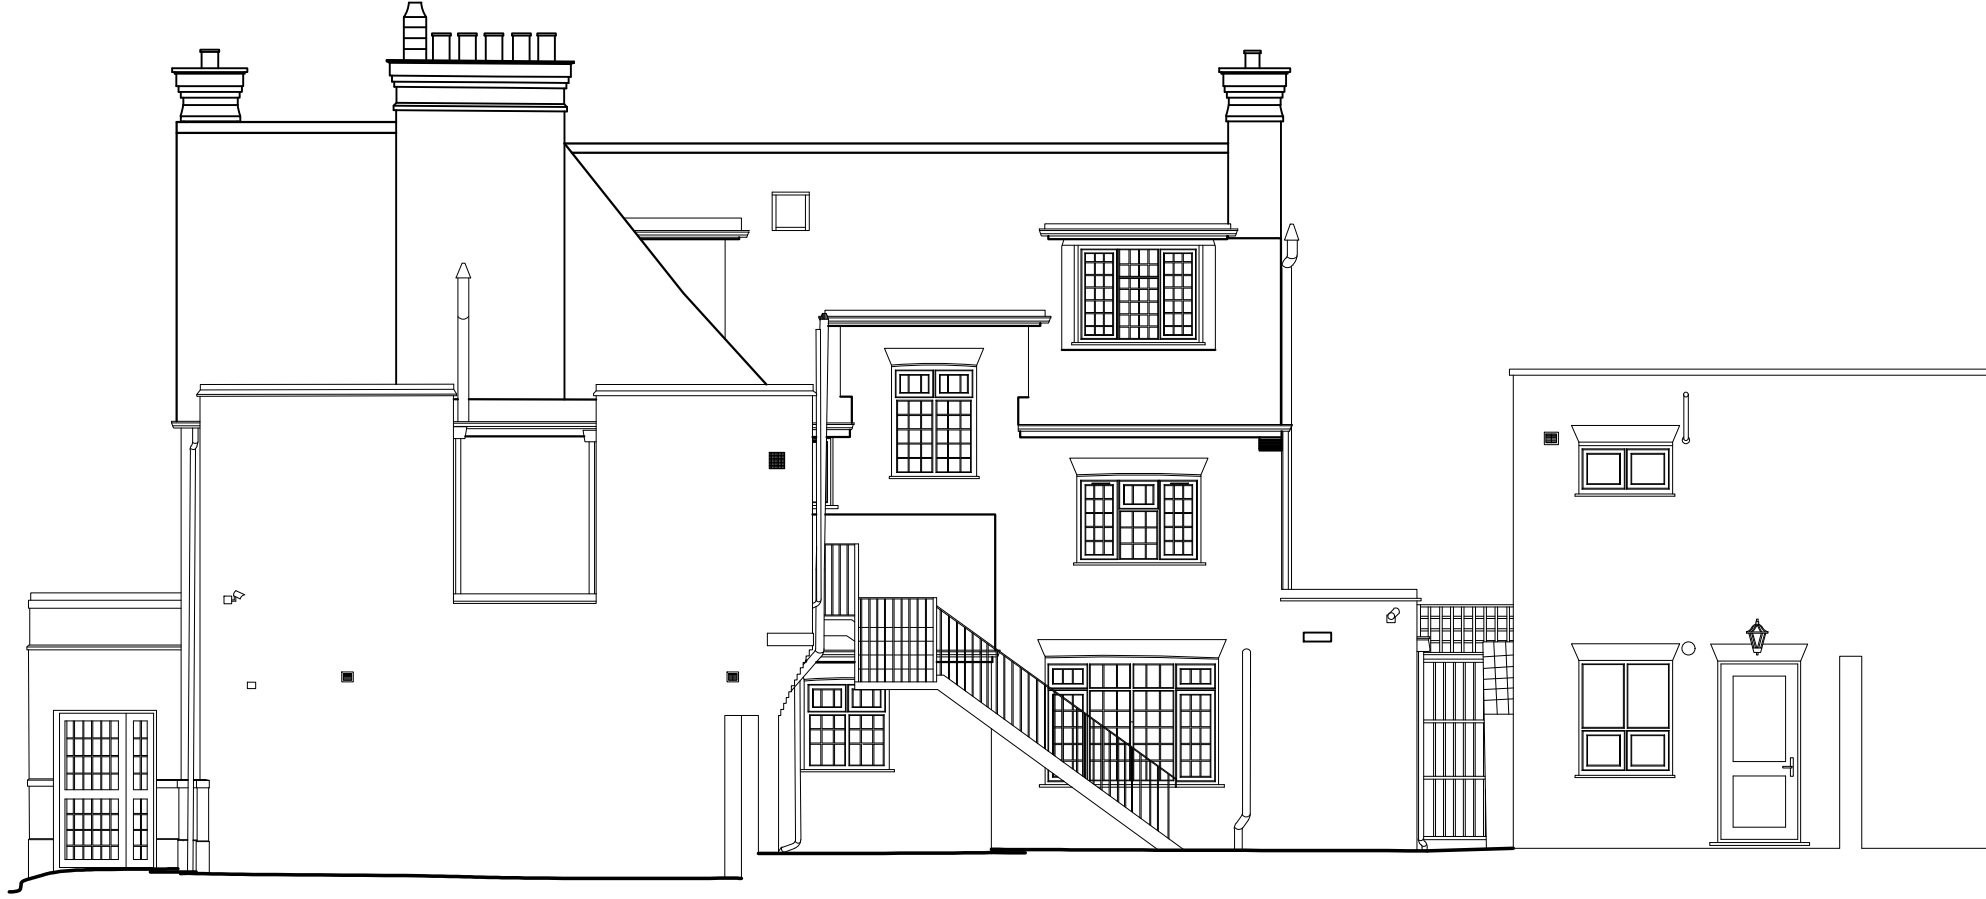

Project

MARY ANN DOYLE HOUSE, SEYMOR RD, NORTHLEE, KENT.
PROPOSED HMO, (DA11 7BW)

Client

SISTERS OF MERCY

Copyright belongs to Clay Architecture Ltd. All dimensions are to be verified by the contractor before commencing works.

Rev.

Date

By

Notes

clay architecture

FOR PLANNING

ISSUE DATE: 16/11/23

Scale 1:100 @ A3 size

Date 16/11/23

Drawn GEN Authorised KG

Revision R

clay architecture

Great Lines Studios, Marlborough Road, Gillingham, Kent ME7 5HB

T: 01634 573 017
www.clayarchitecture.com
E: design@clayarchitects.com

Title

PLANNING

EXISTING REAR ELEVATION

Drawing No. 5291/PL/109