

 
 
 


PROPOSED SECOND FLOOR PLAN

1:100

 

AMALGAMATION OF EXISTING
ROOMS 11/12 TO MAKE ONE,
CONFORMING TO FLOOR AREA
STANDARDS.

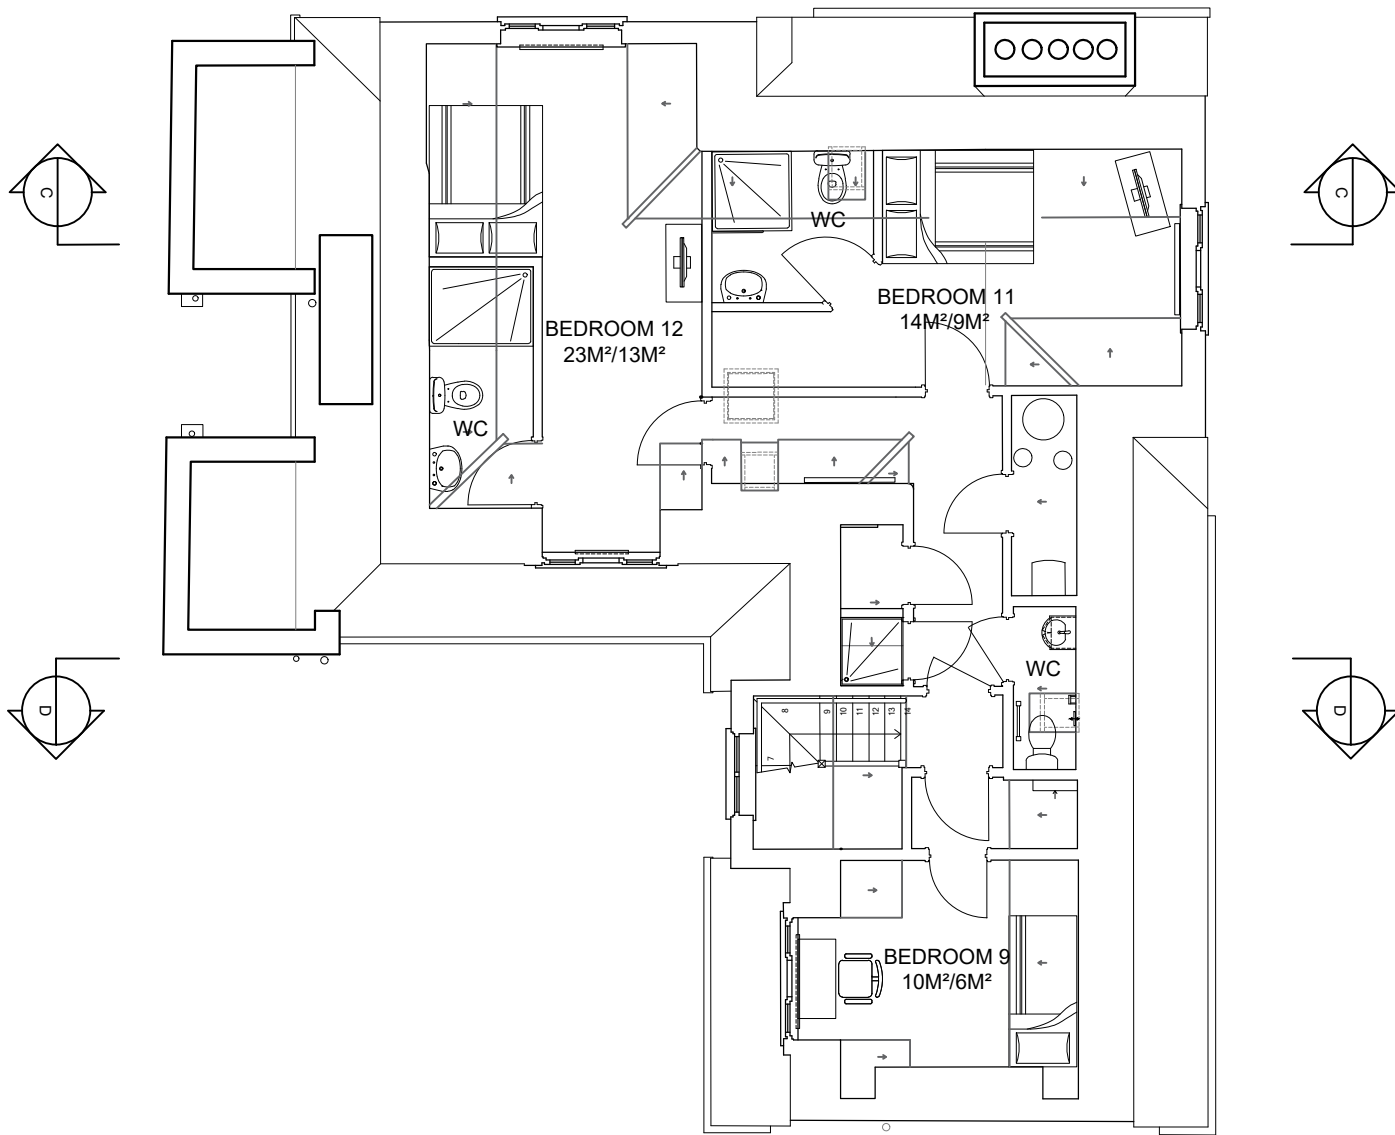

Project
MARY ANN DOYLE HOUSE, SEYMOR RD, NORTHFLEET, KENT.
PROPOSED HMO, (DA11 7BW)

Client
SISTERS OF MERCY

Copyright belongs to Clay Architecture Ltd. All dimensions are to be verified by the contractor before commencing works.

clay architecture

Great Lines Studios, Marlborough Road, Gillingham, Kent ME7 5HB

T: 01634 573 017
www.clayarchitecture.com
E: design@clayarchitects.com

Title
PLANNING
PROPOSED SECOND FLOOR PLAN
Drawing No. 5291/PL/124

Scale 1:100 @ A3 size
Date 16/11/23
Drawn GEN Authorised KG
Revision R

clay architecture
FOR PLANNING
ISSUE DATE: 16/11/23