
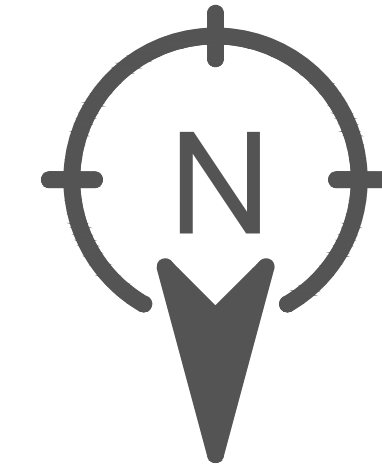
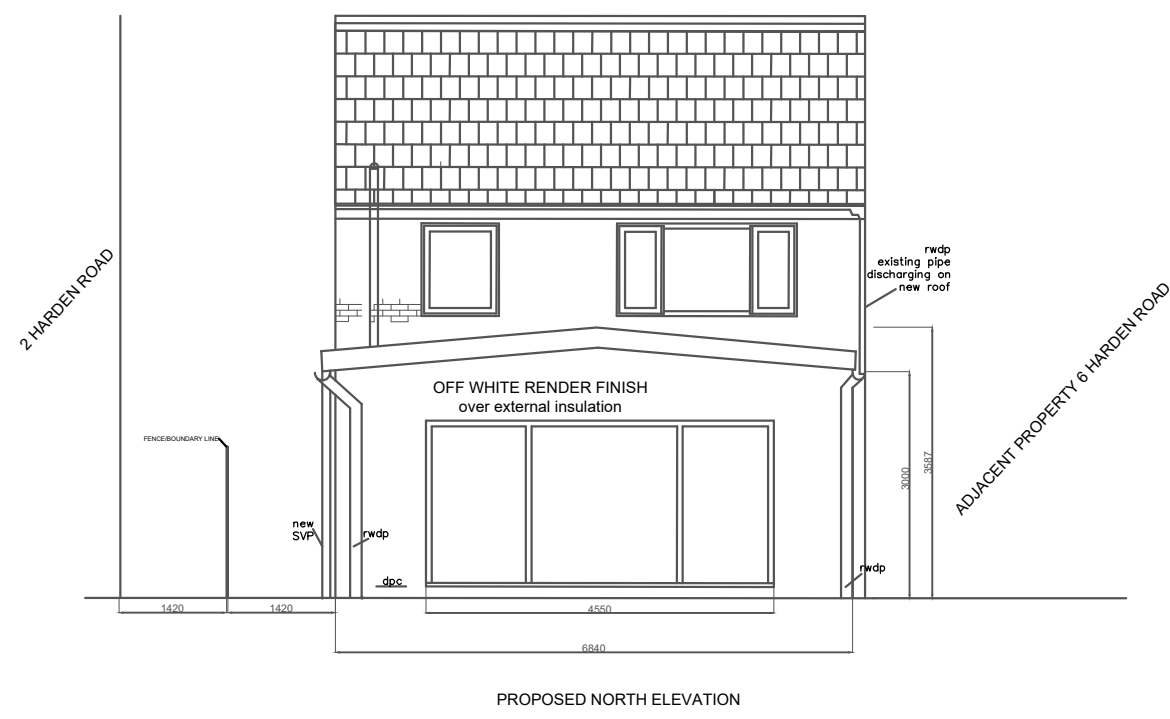
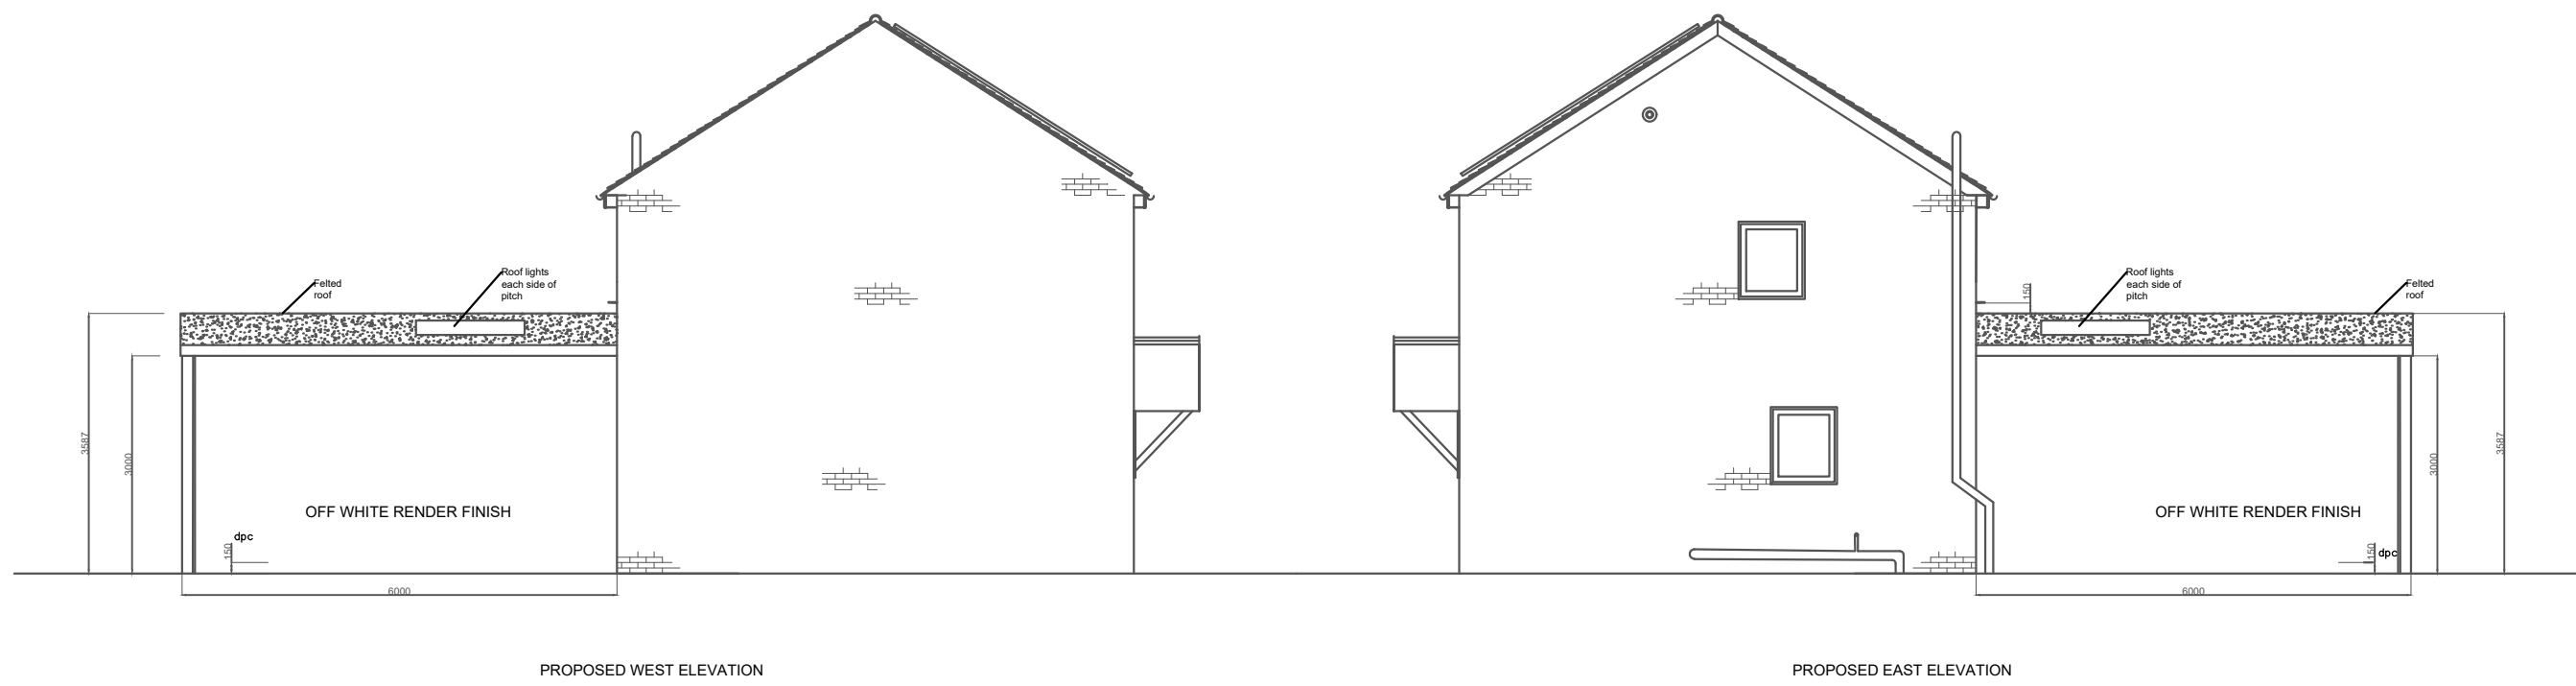
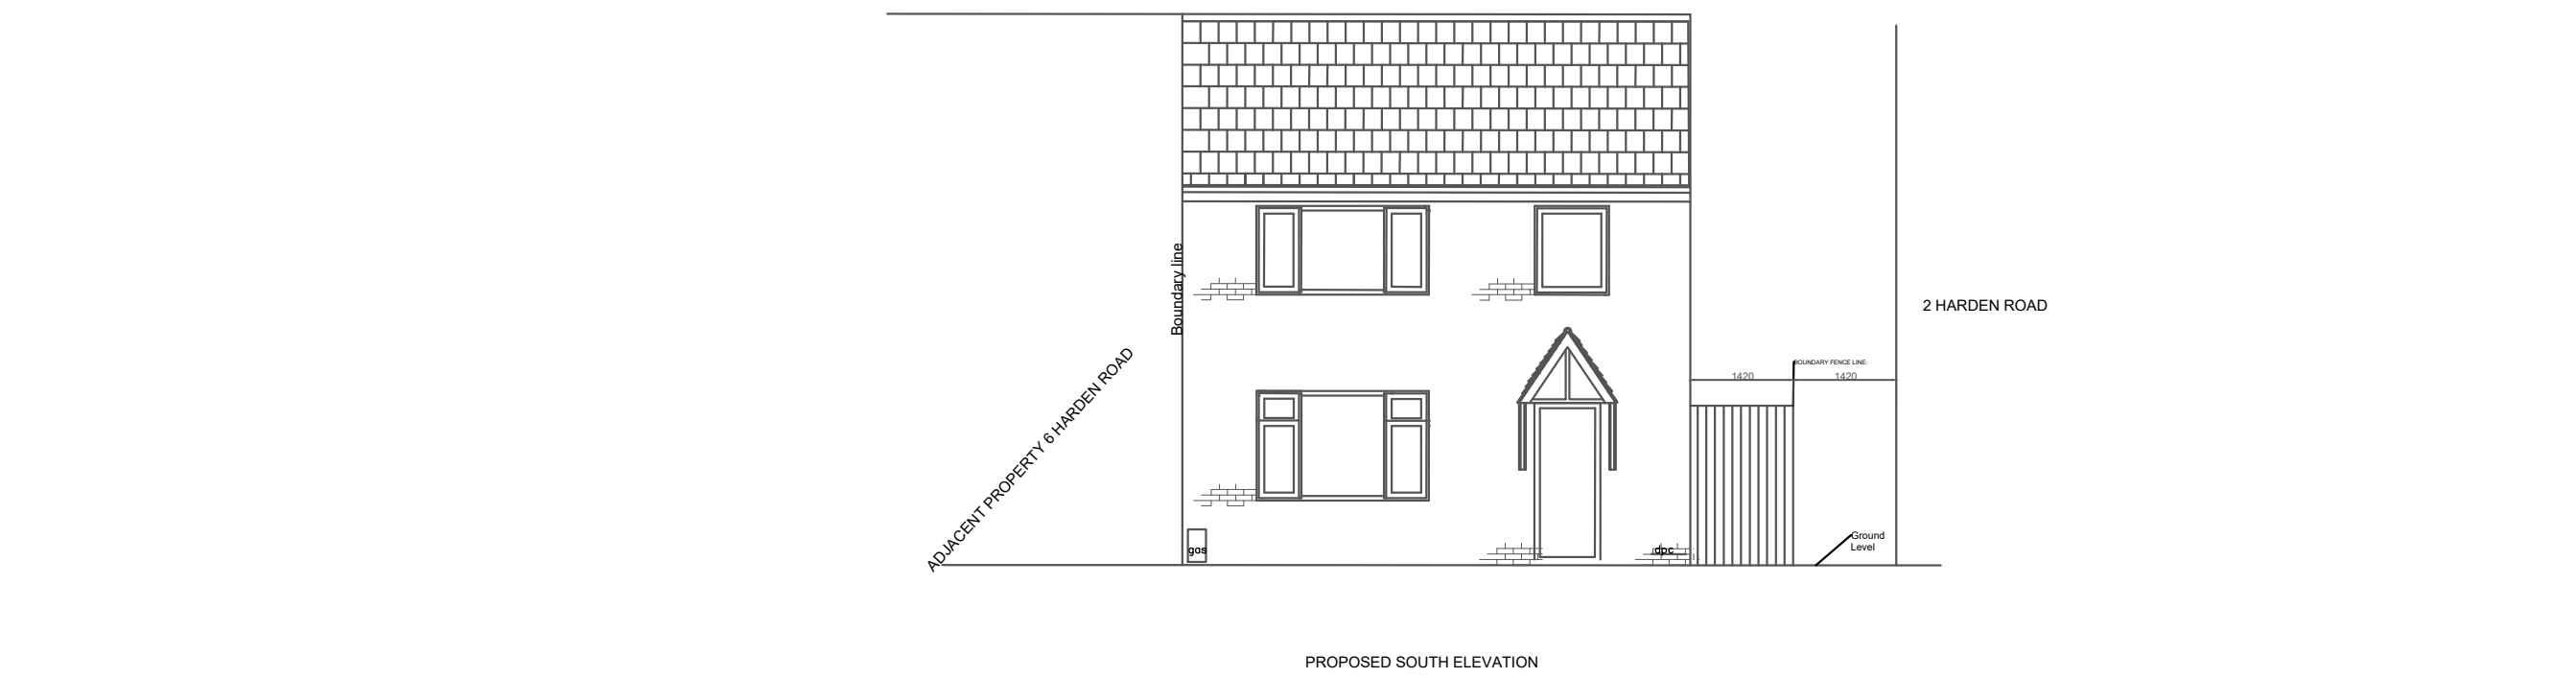


PROPOSED GROUND FLOOR PLAN
1:50

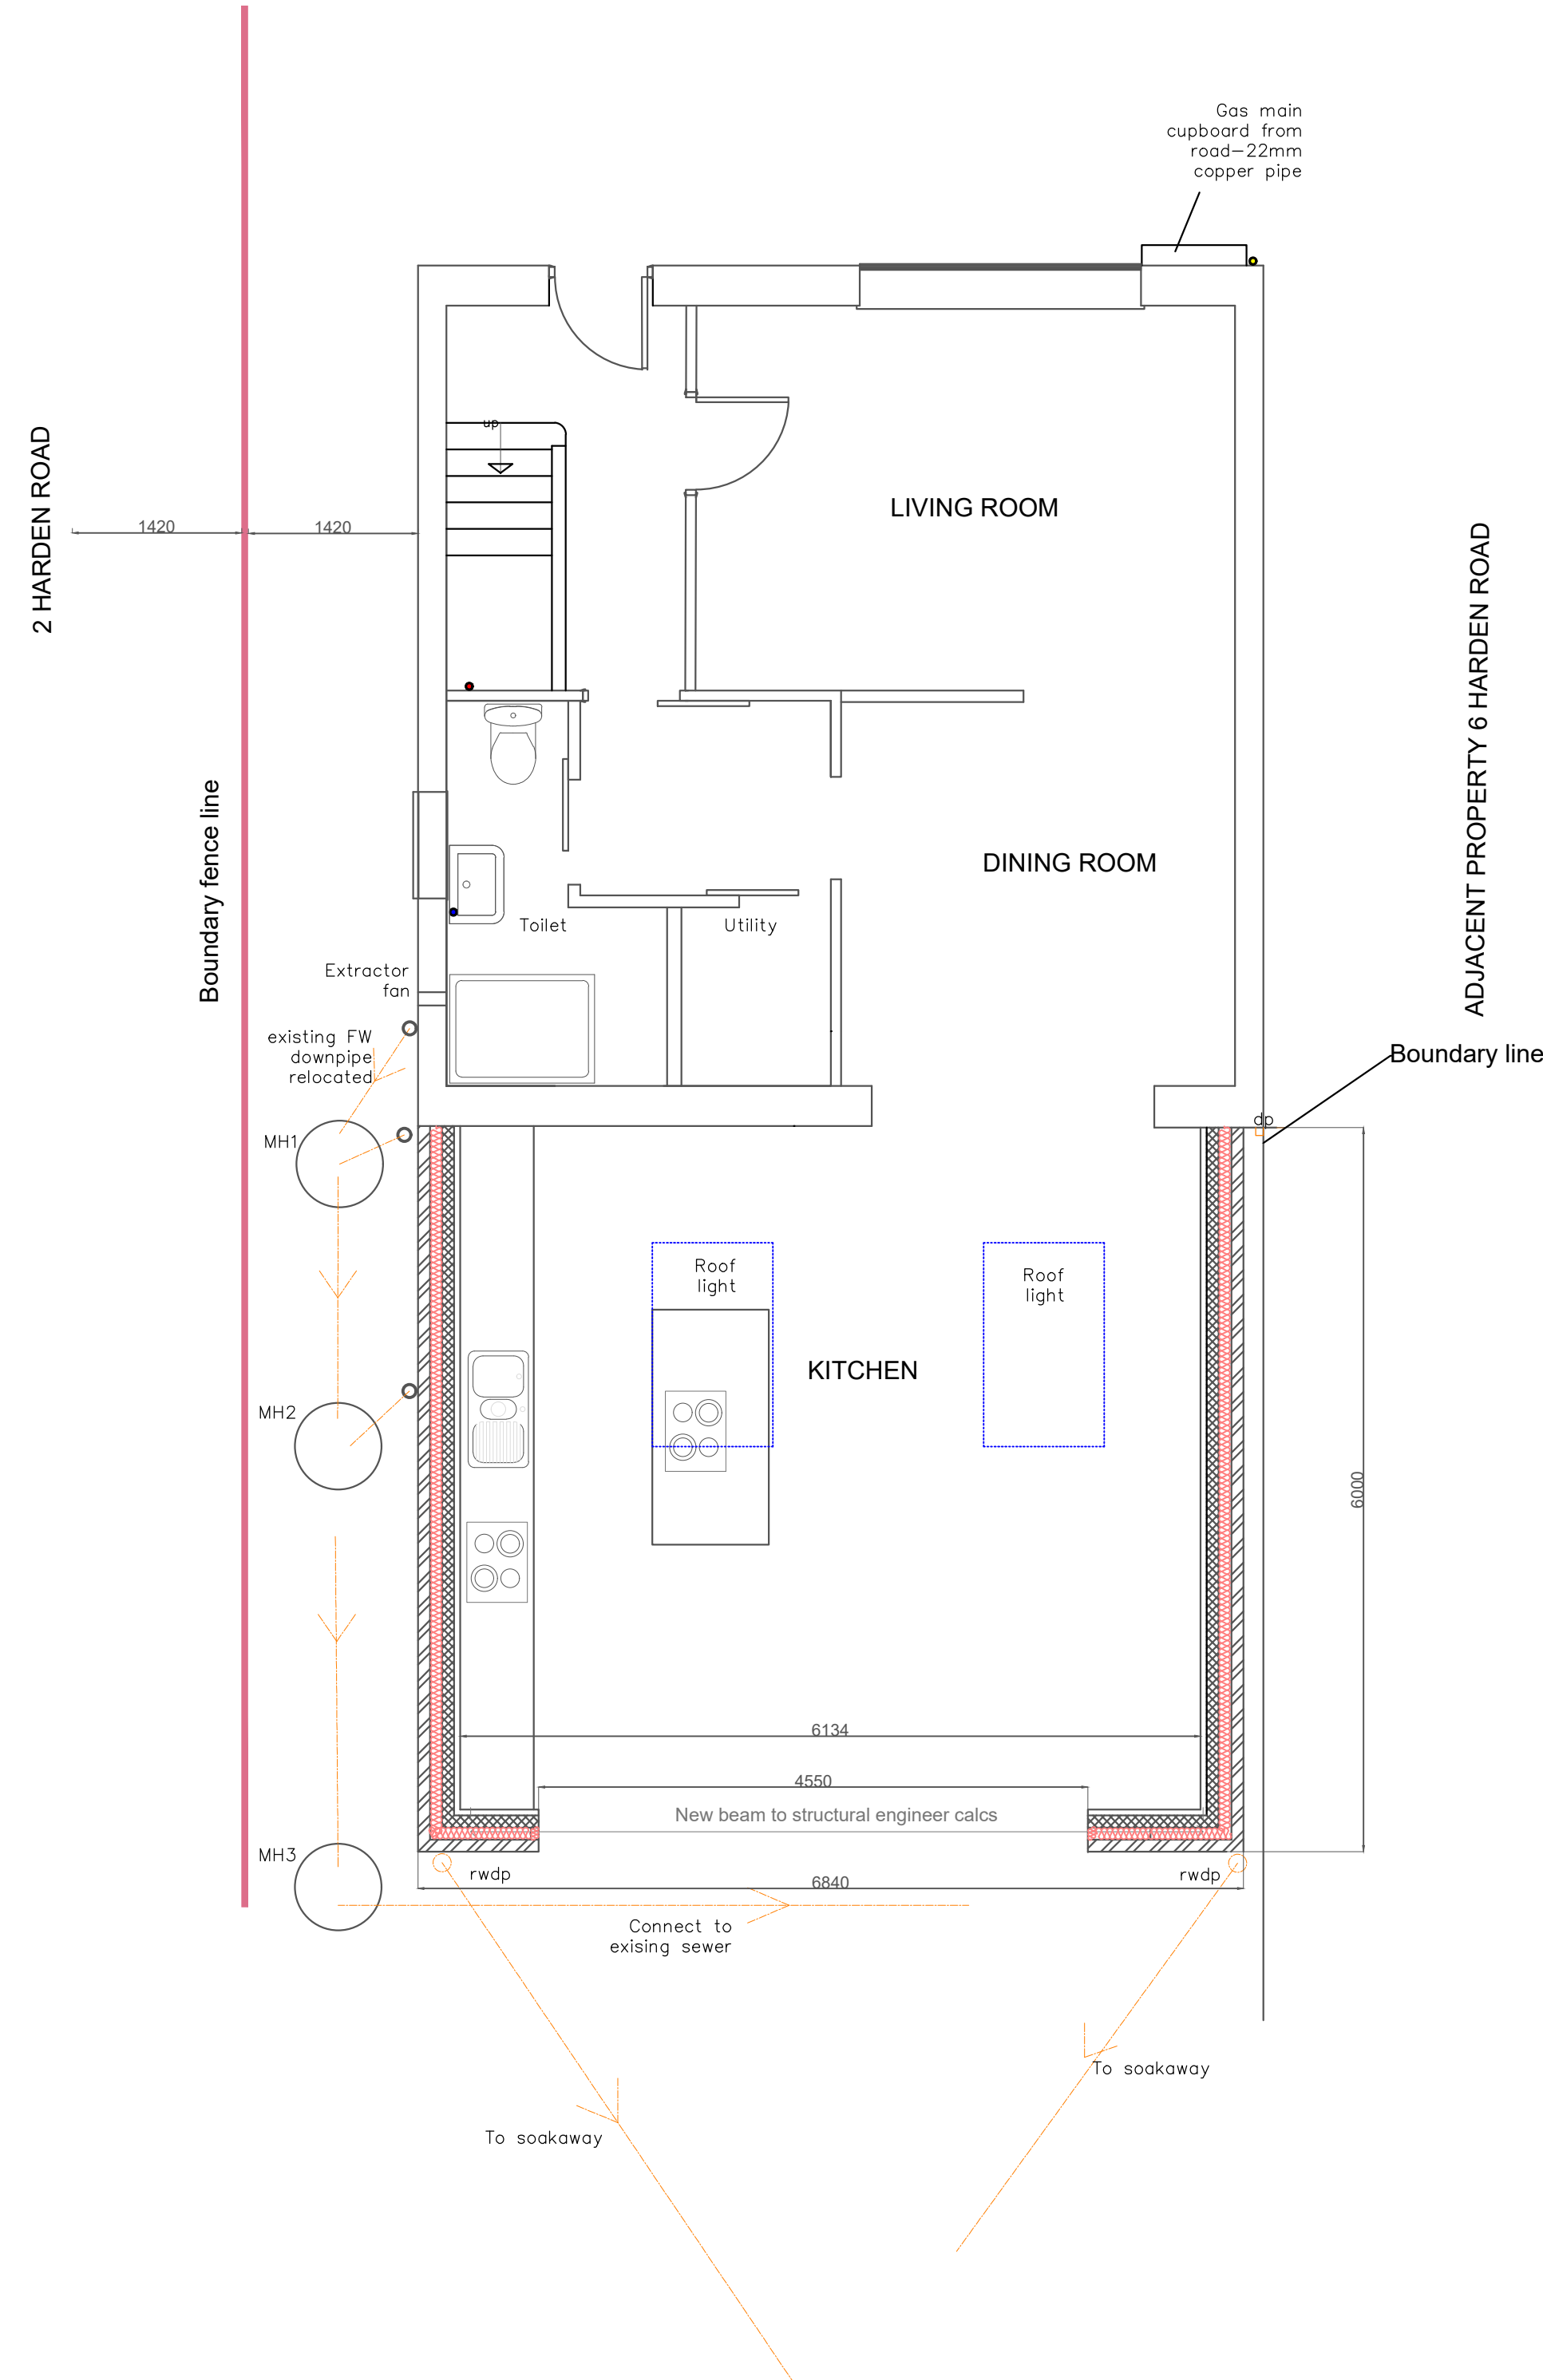

General Notes

No.	Revision/Issue	Date
-----	----------------	------

Firm Name and Address

Project Name and Address

Proposed elevations
and plan
4 Harden road
DA11 7HF

Project Rear extension	Sheet 2
Date 25.05.2024	
Scale As Noted	