




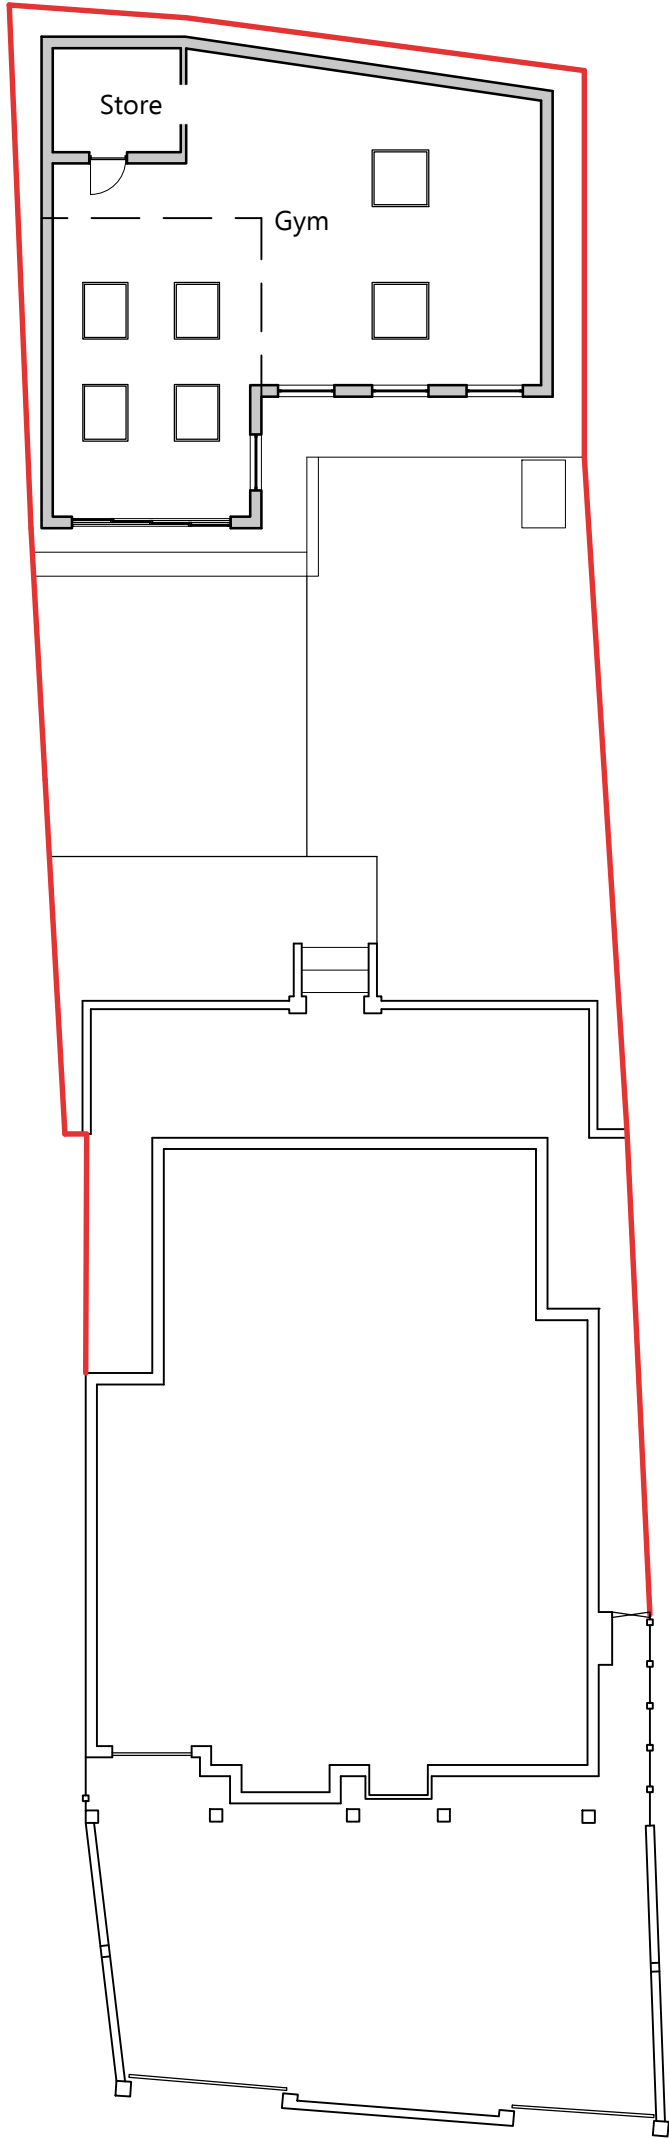


Existing Site Plan
Scale 1:200

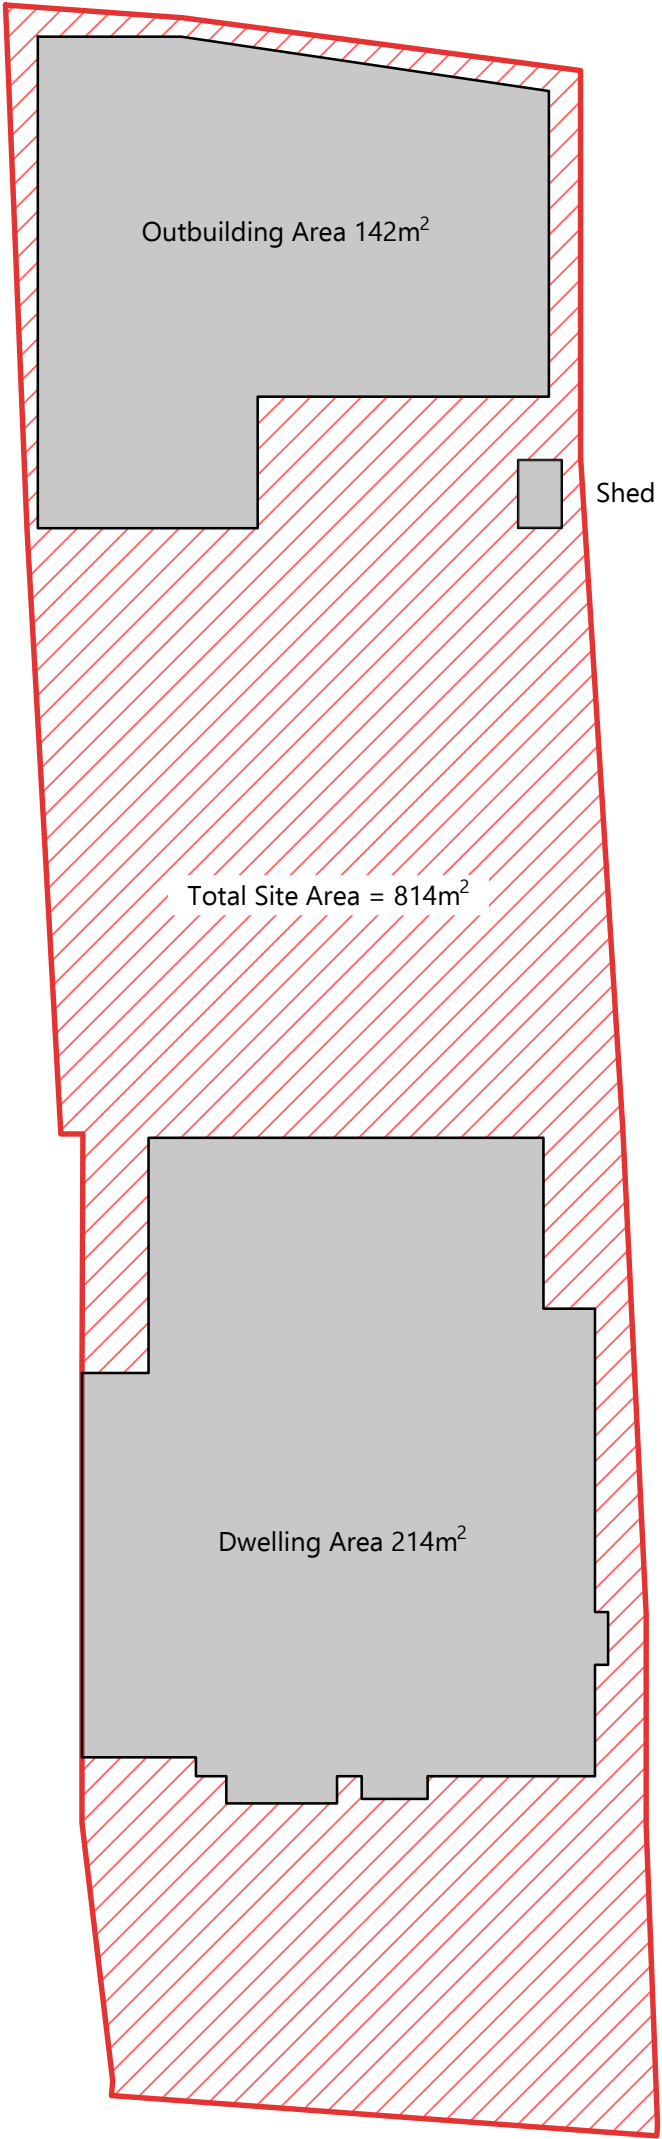

Existing Site Area Plan
Built plot ratio = 44%
Scale 1:200

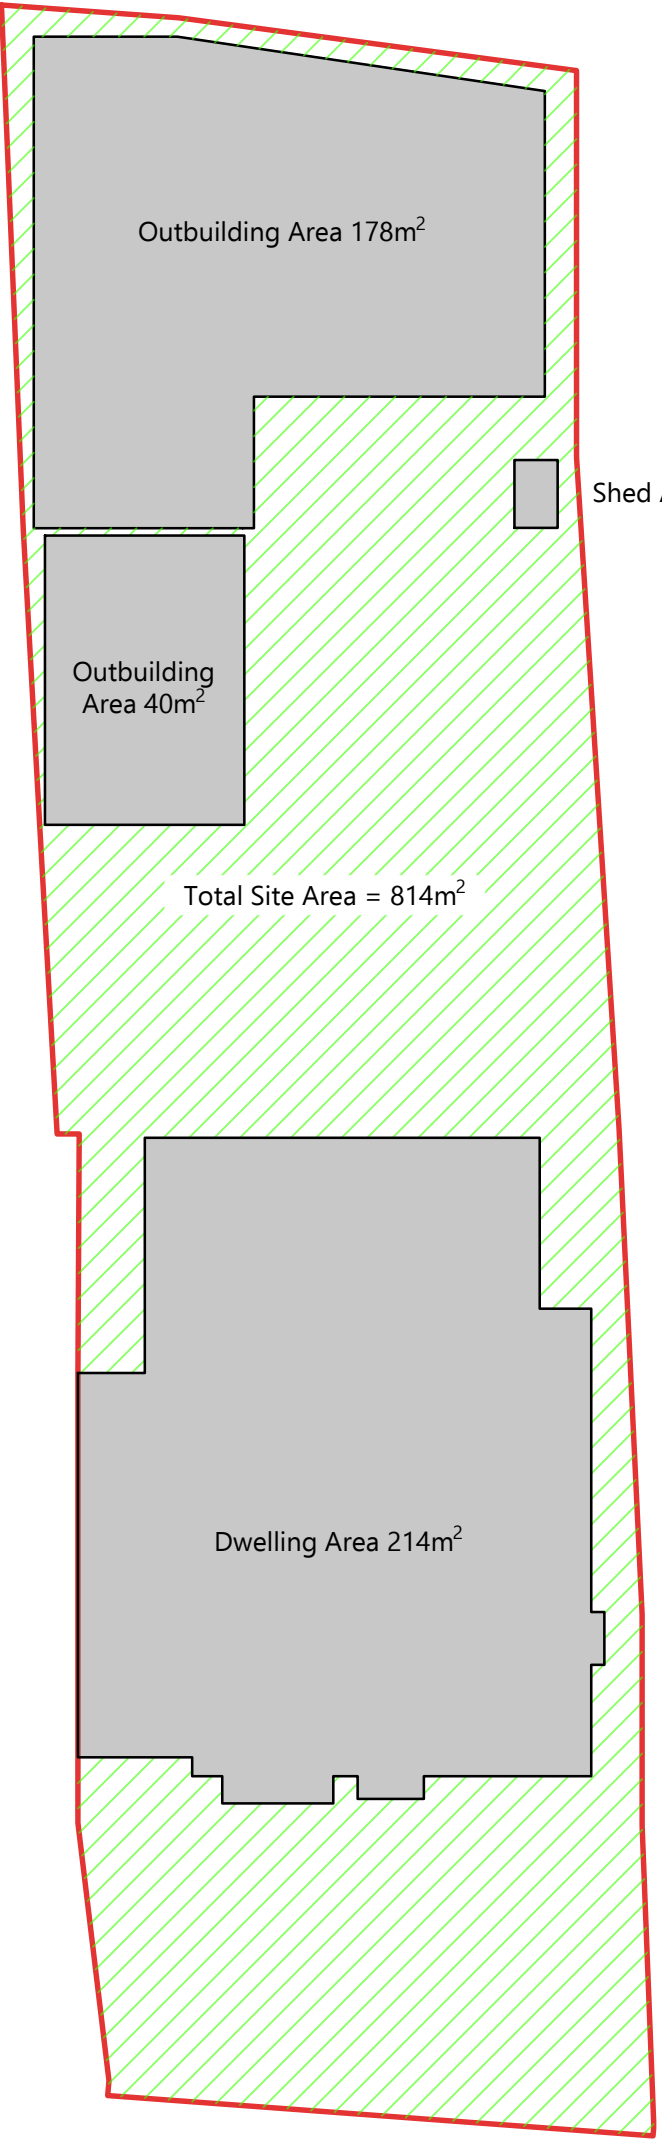

Proposed Site Area Plan
Built plot ratio = 49%
Scale 1:200

 

NOTES

Legal Info
1. ©Macintosh Davies Ltd. Drawing not for construction. Do not scale from this drawing in either paper or digital form. Use written dimensions only. All dimensions are given in millimeters unless otherwise stated.
2. All survey information by others. Check all dimensions on site. Site boundaries to be confirmed by client solicitors with reference to title deeds.
3. This drawing is intended for use by the commissioning client only. Macintosh Davies Ltd do not assume any liability to any third party for the information herein.

REVISIONS

JOB TITLE			
256 Singlewell Road, Gravesend, DA11 7RE			
DWG TITLE			
Existing and Proposed Built Plot Ratio			
DATE	BY	CHECKED BY	A2
30/01/26	EJD	RND	
DWG NO	REV	STATUS	
E116(08)002		Planning	

macintoshd Davies
architects

You define, We design

Studio C
Quayside House
Chatham Maritime
Kent
ME4 4QZ

01634 963317

