




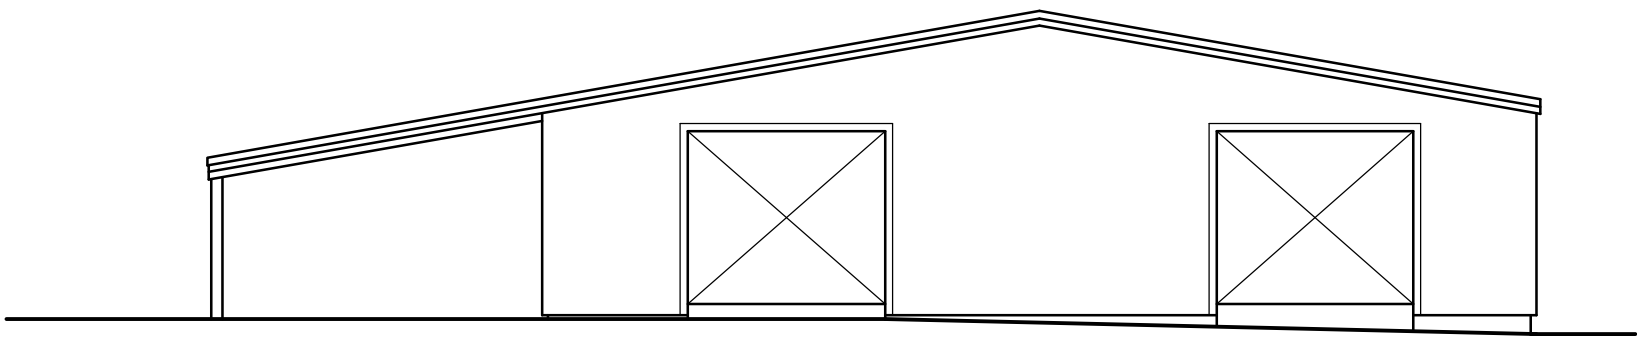


FRONT (NORTH-WEST) ELEVATION
(1:100)

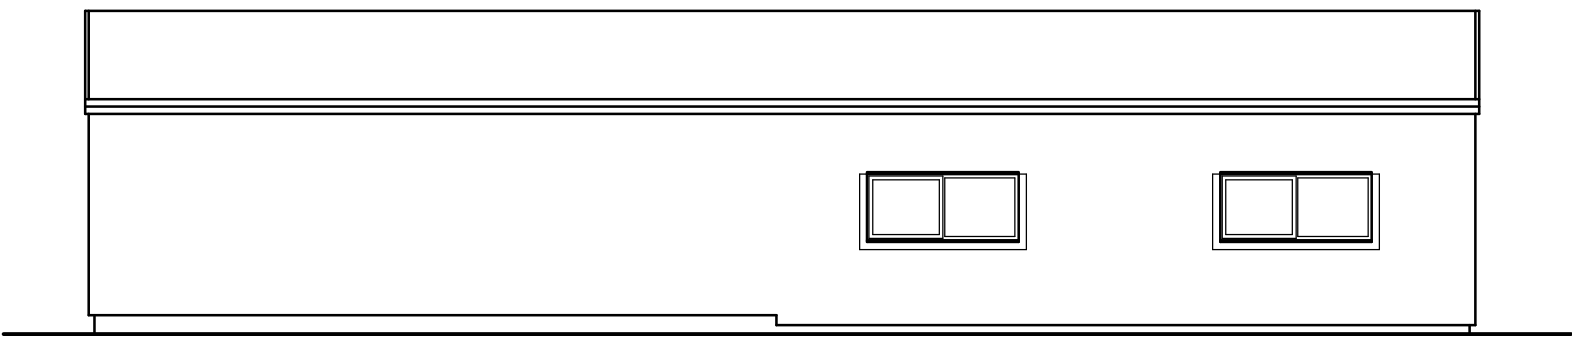

SIDE (SOUTH-WEST) ELEVATION
(1:100)

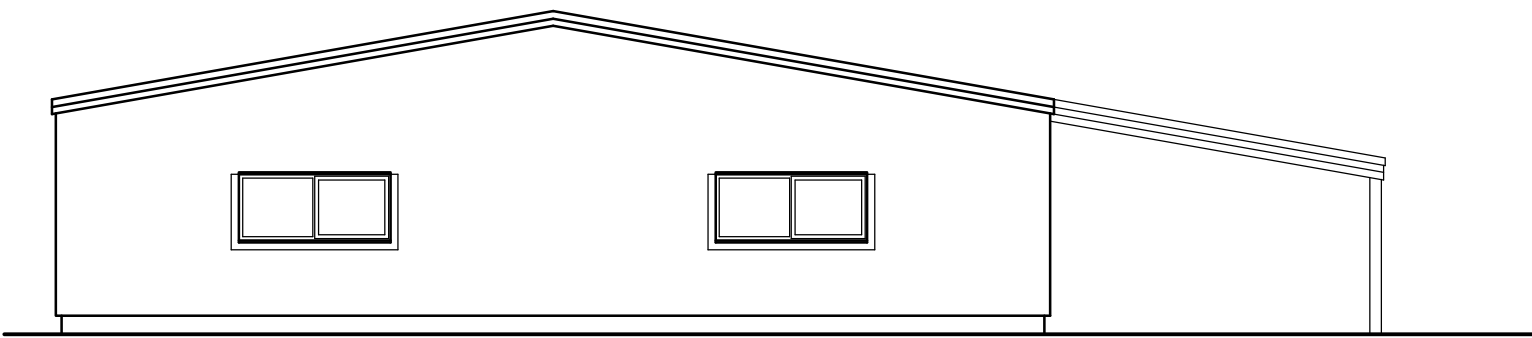

REAR (SOUTH-EST) ELEVATION
(1:100)

 

ROOF PLAN
(1:100)



SCALE BAR @ 1:100

Date	No	Revision
Penfold Project Services		
Epmarket, Wrotham Road, Meopham, Kent, DA13 0JH		
Telephone: 01474 816690		
e-mail: apenfold448@btinternet.com		
Job Title:	LEYWOOD FARM LEYWOOD ROAD MEOPHAM KENT DA13 0UD	
Dwg Title:	BARN ROOF PLAN & ELEVATIONS AS EXISTING	
Scale:	1:100 @ A2	
Dwg No.:	101	
Date:	February 2024	