




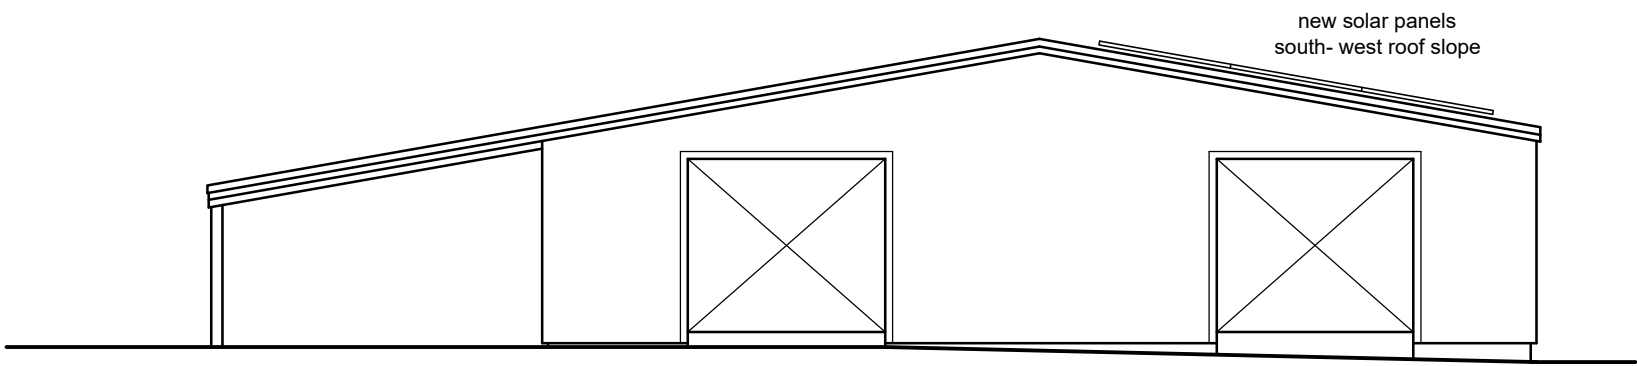


FRONT (NORTH-WEST) ELEVATION  
(1:100)

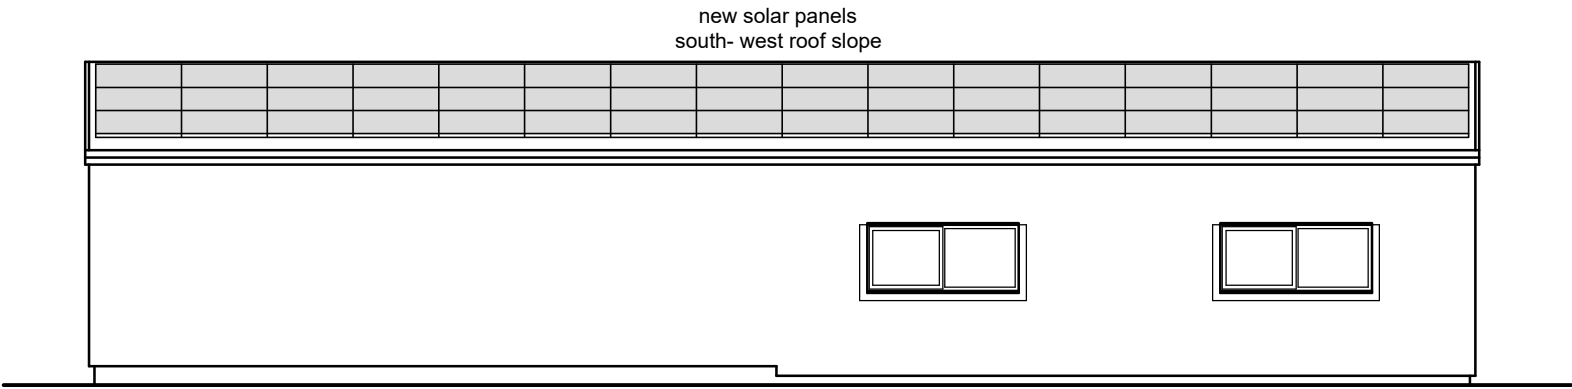

SIDE (SOUTH-WEST) ELEVATION  
(1:100)

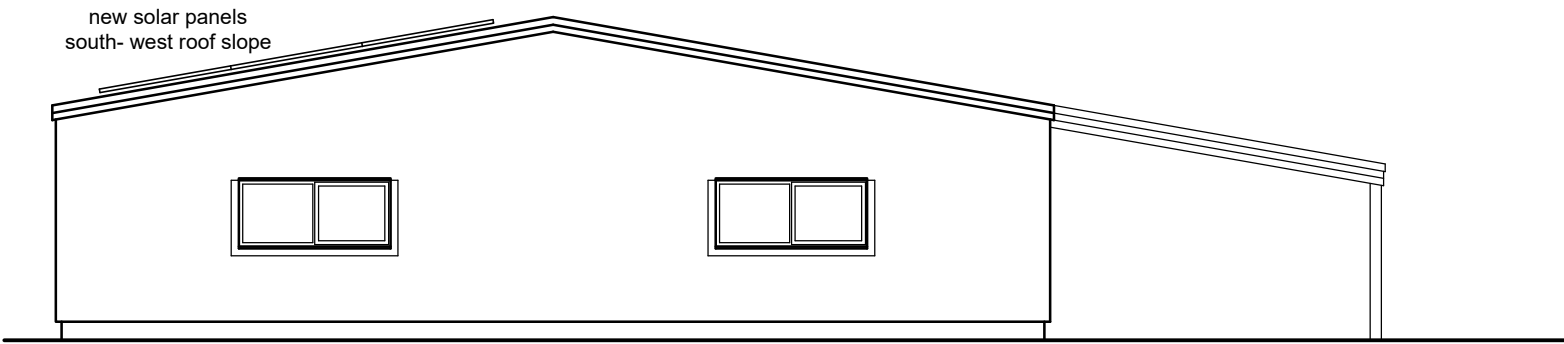

REAR (SOUTH-EST) ELEVATION  
(1:100)

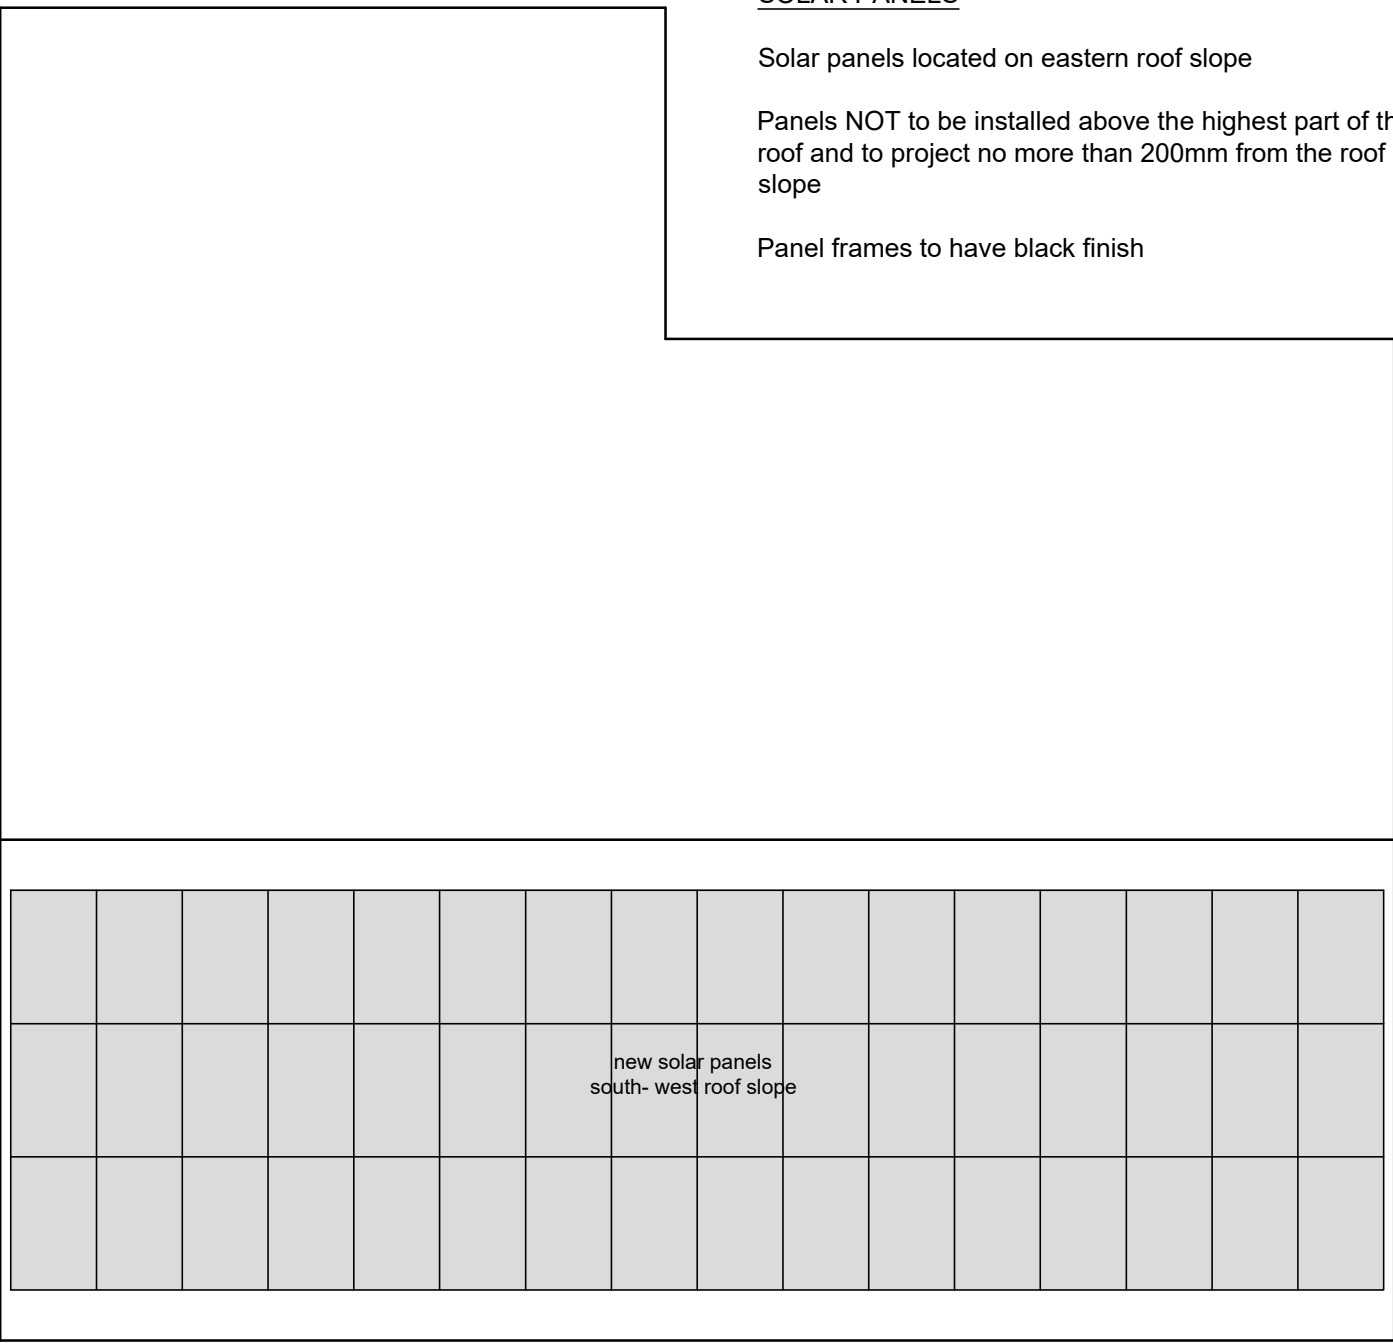


ROOF PLAN  
(1:100)

SOLAR PANELS

Solar panels located on eastern roof slope

Panels NOT to be installed above the highest part of the roof and to project no more than 200mm from the roof slope

Panel frames to have black finish

 

SCALE BAR @ 1:100

|   |                                                             |          |
|---|-------------------------------------------------------------|----------|
|   |                                                             |          |
|   |                                                             |          |
|   |                                                             |          |
| Date   | No                                                          | Revision |
| <b>Penfold Project Services</b>                                                                                  |                                                             |          |
| Epmarket, Wrotham Road, Meopham, Kent, DA13 0JH<br>Telephone: 01474 816690<br>e-mail: apenfold448@btinternet.com |                                                             |          |
| Job Title:   | LEYWOOD FARM<br>LEYWOOD ROAD<br>MEOPHAM<br>KENT<br>DA13 0UD |          |
| Dwg Title:   | BARN<br>ROOF PLAN & ELEVATIONS<br>AS PROPOSED               |          |
| Scale:   | 1:100 @ A2                                                  |          |
| Dwg No.:   | 102                                                         |          |
| Date:   | February 2024                                               |          |