


LEGEND

- CB Cavity barriers.
- MJ Movement joints.

ATHBOY ROAD

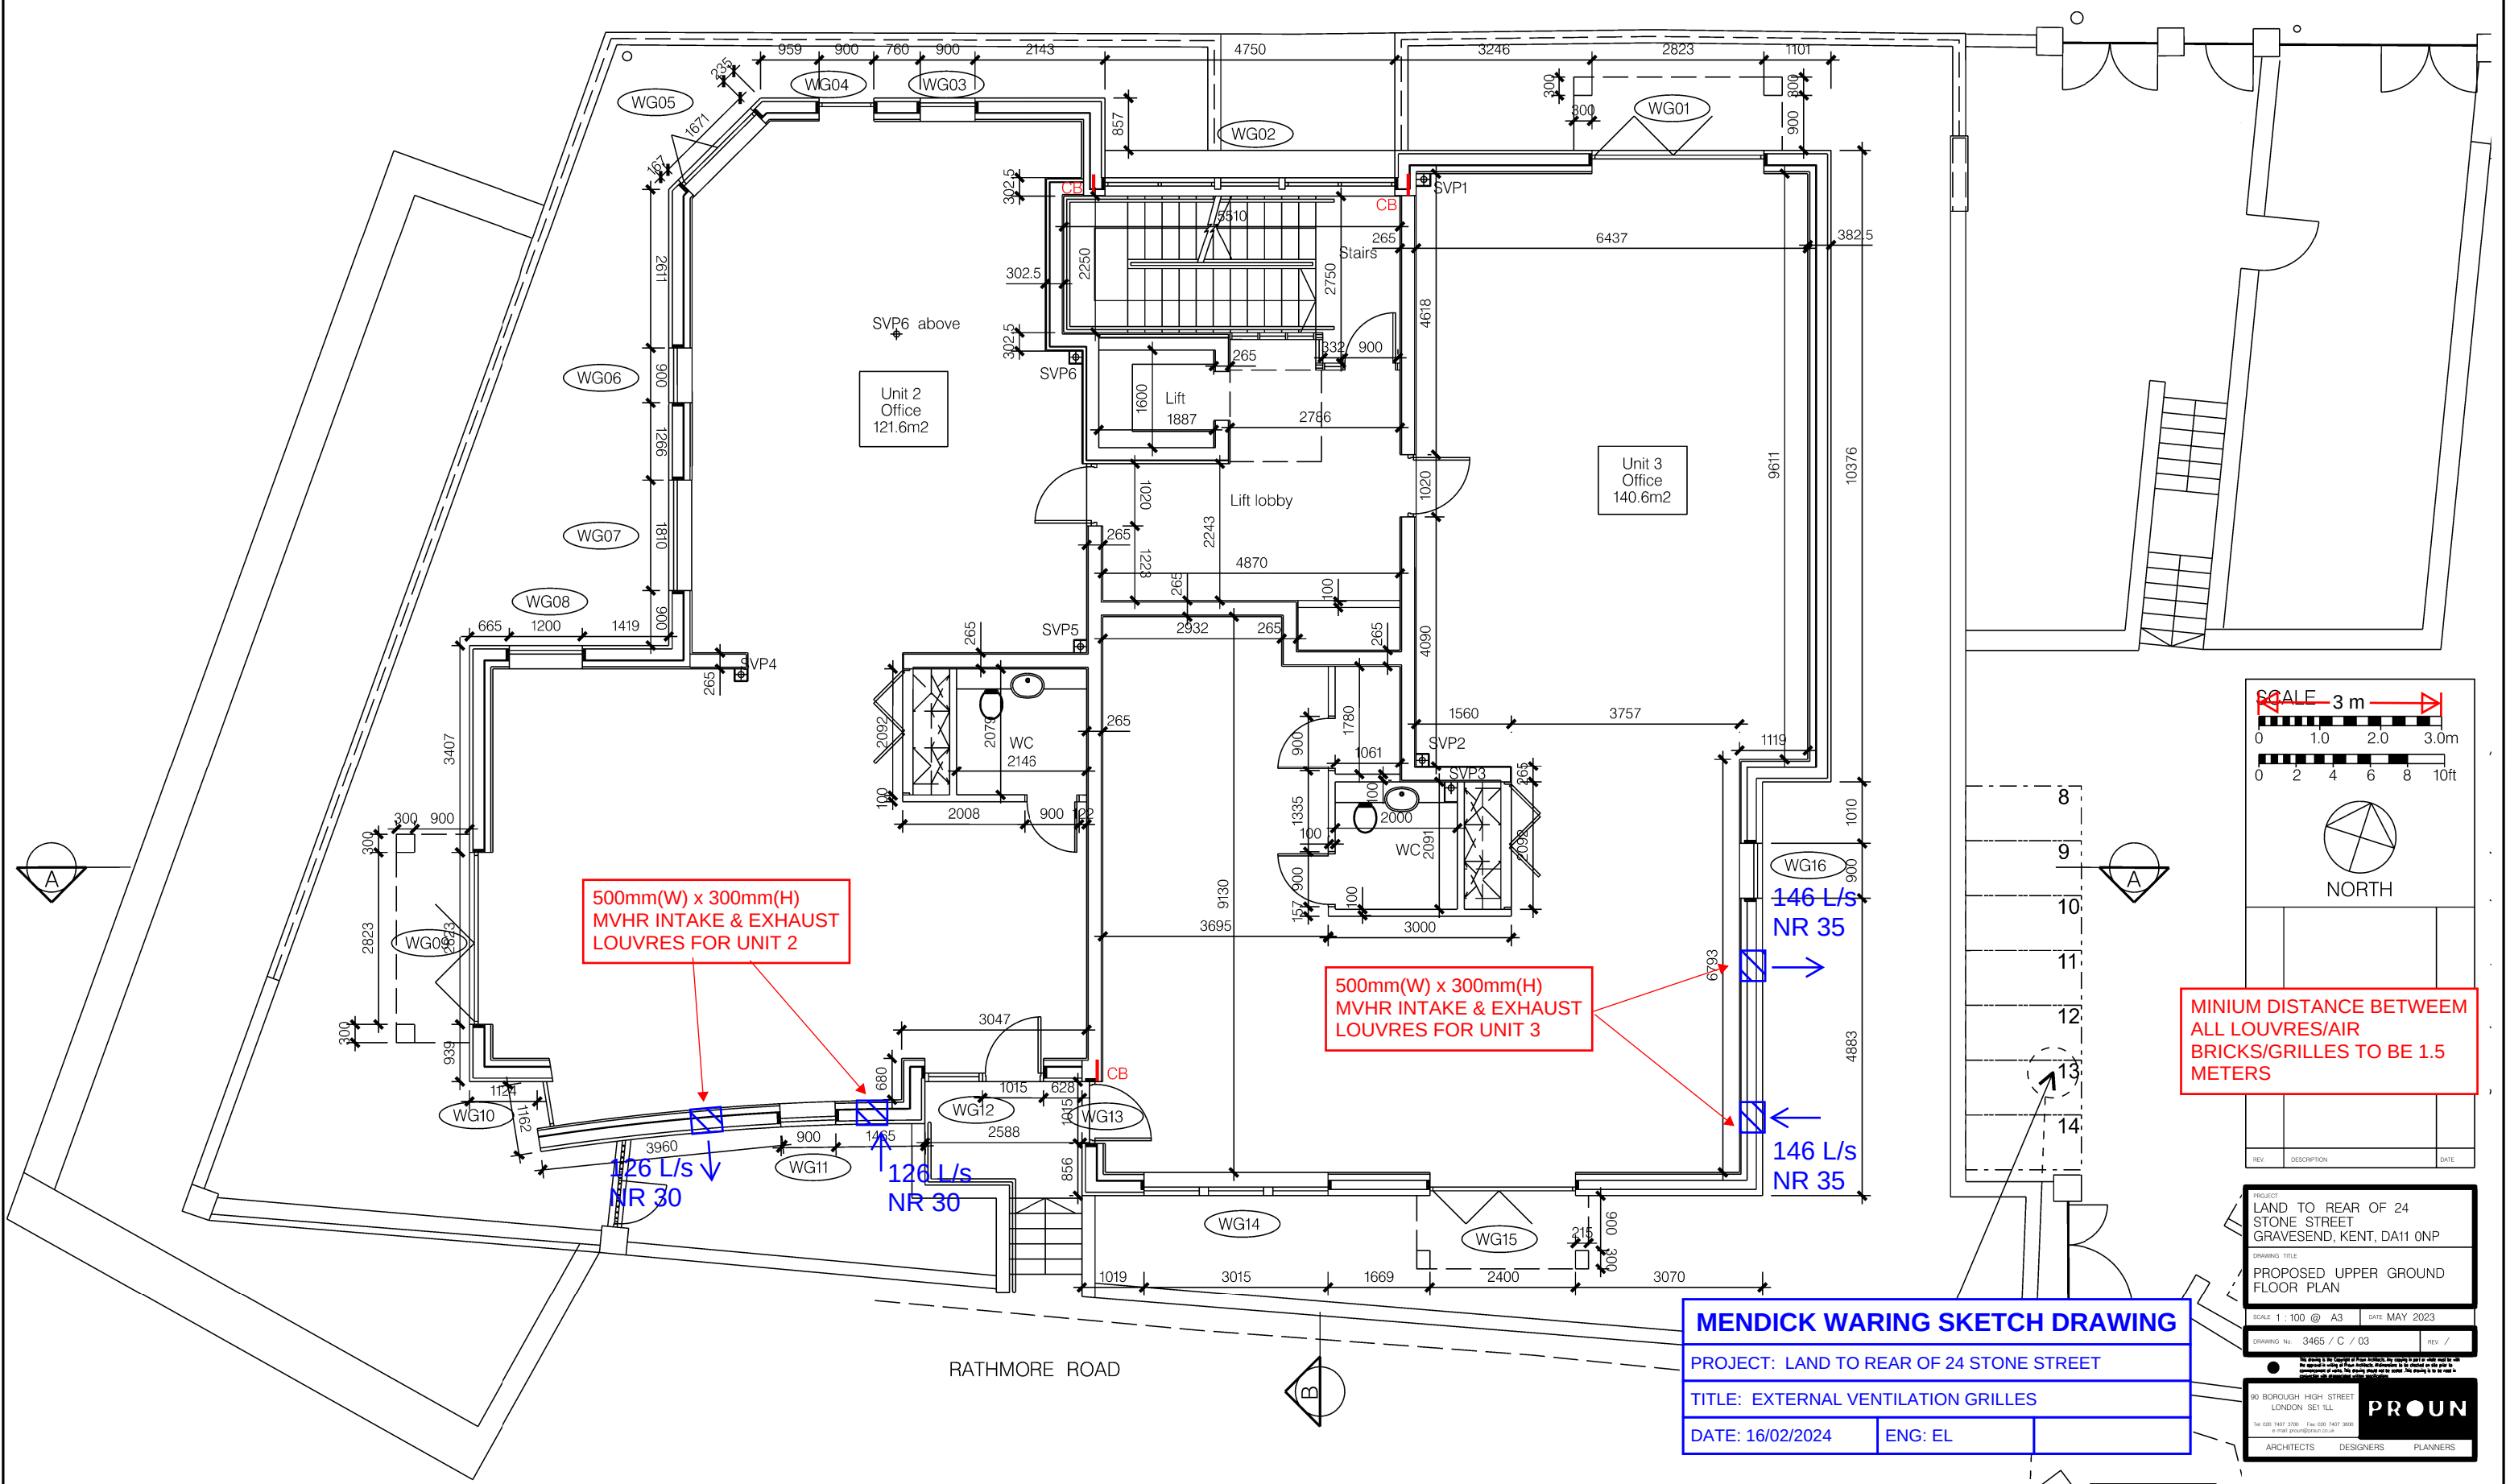

500mm(W) x 300mm(H)
MVHR INTAKE & EXHAUST
LOUVRES FOR UNIT 2

500mm(W) x 300mm(H)
MVHR INTAKE & EXHAUST
LOUVRES FOR UNIT 3

MINIMUM DISTANCE BETWEEN
ALL LOUVRES/AIR
BRICKS/GRILLES TO BE 1.5
METERS

MENDICK WARING SKETCH DRAWING

PROJECT: LAND TO REAR OF 24 STONE STREET

TITLE: EXTERNAL VENTILATION GRILLES

DATE: 16/02/2024 ENG: EL

PROJECT:
LAND TO REAR OF 24
STONE STREET
GRAVESEND, KENT, DA11 0NP

DRAWING TITLE:
PROPOSED UPPER GROUND
FLOOR PLAN

SCALE: 1 : 100 @ A3 DATE: MAY 2023

DRAWING NO.: 3465 / C / 03 REV: /

30 BOROUGH HIGH STREET
LONDON SE1 1LL

PRON

ARCHITECTS DESIGNERS PLANNERS