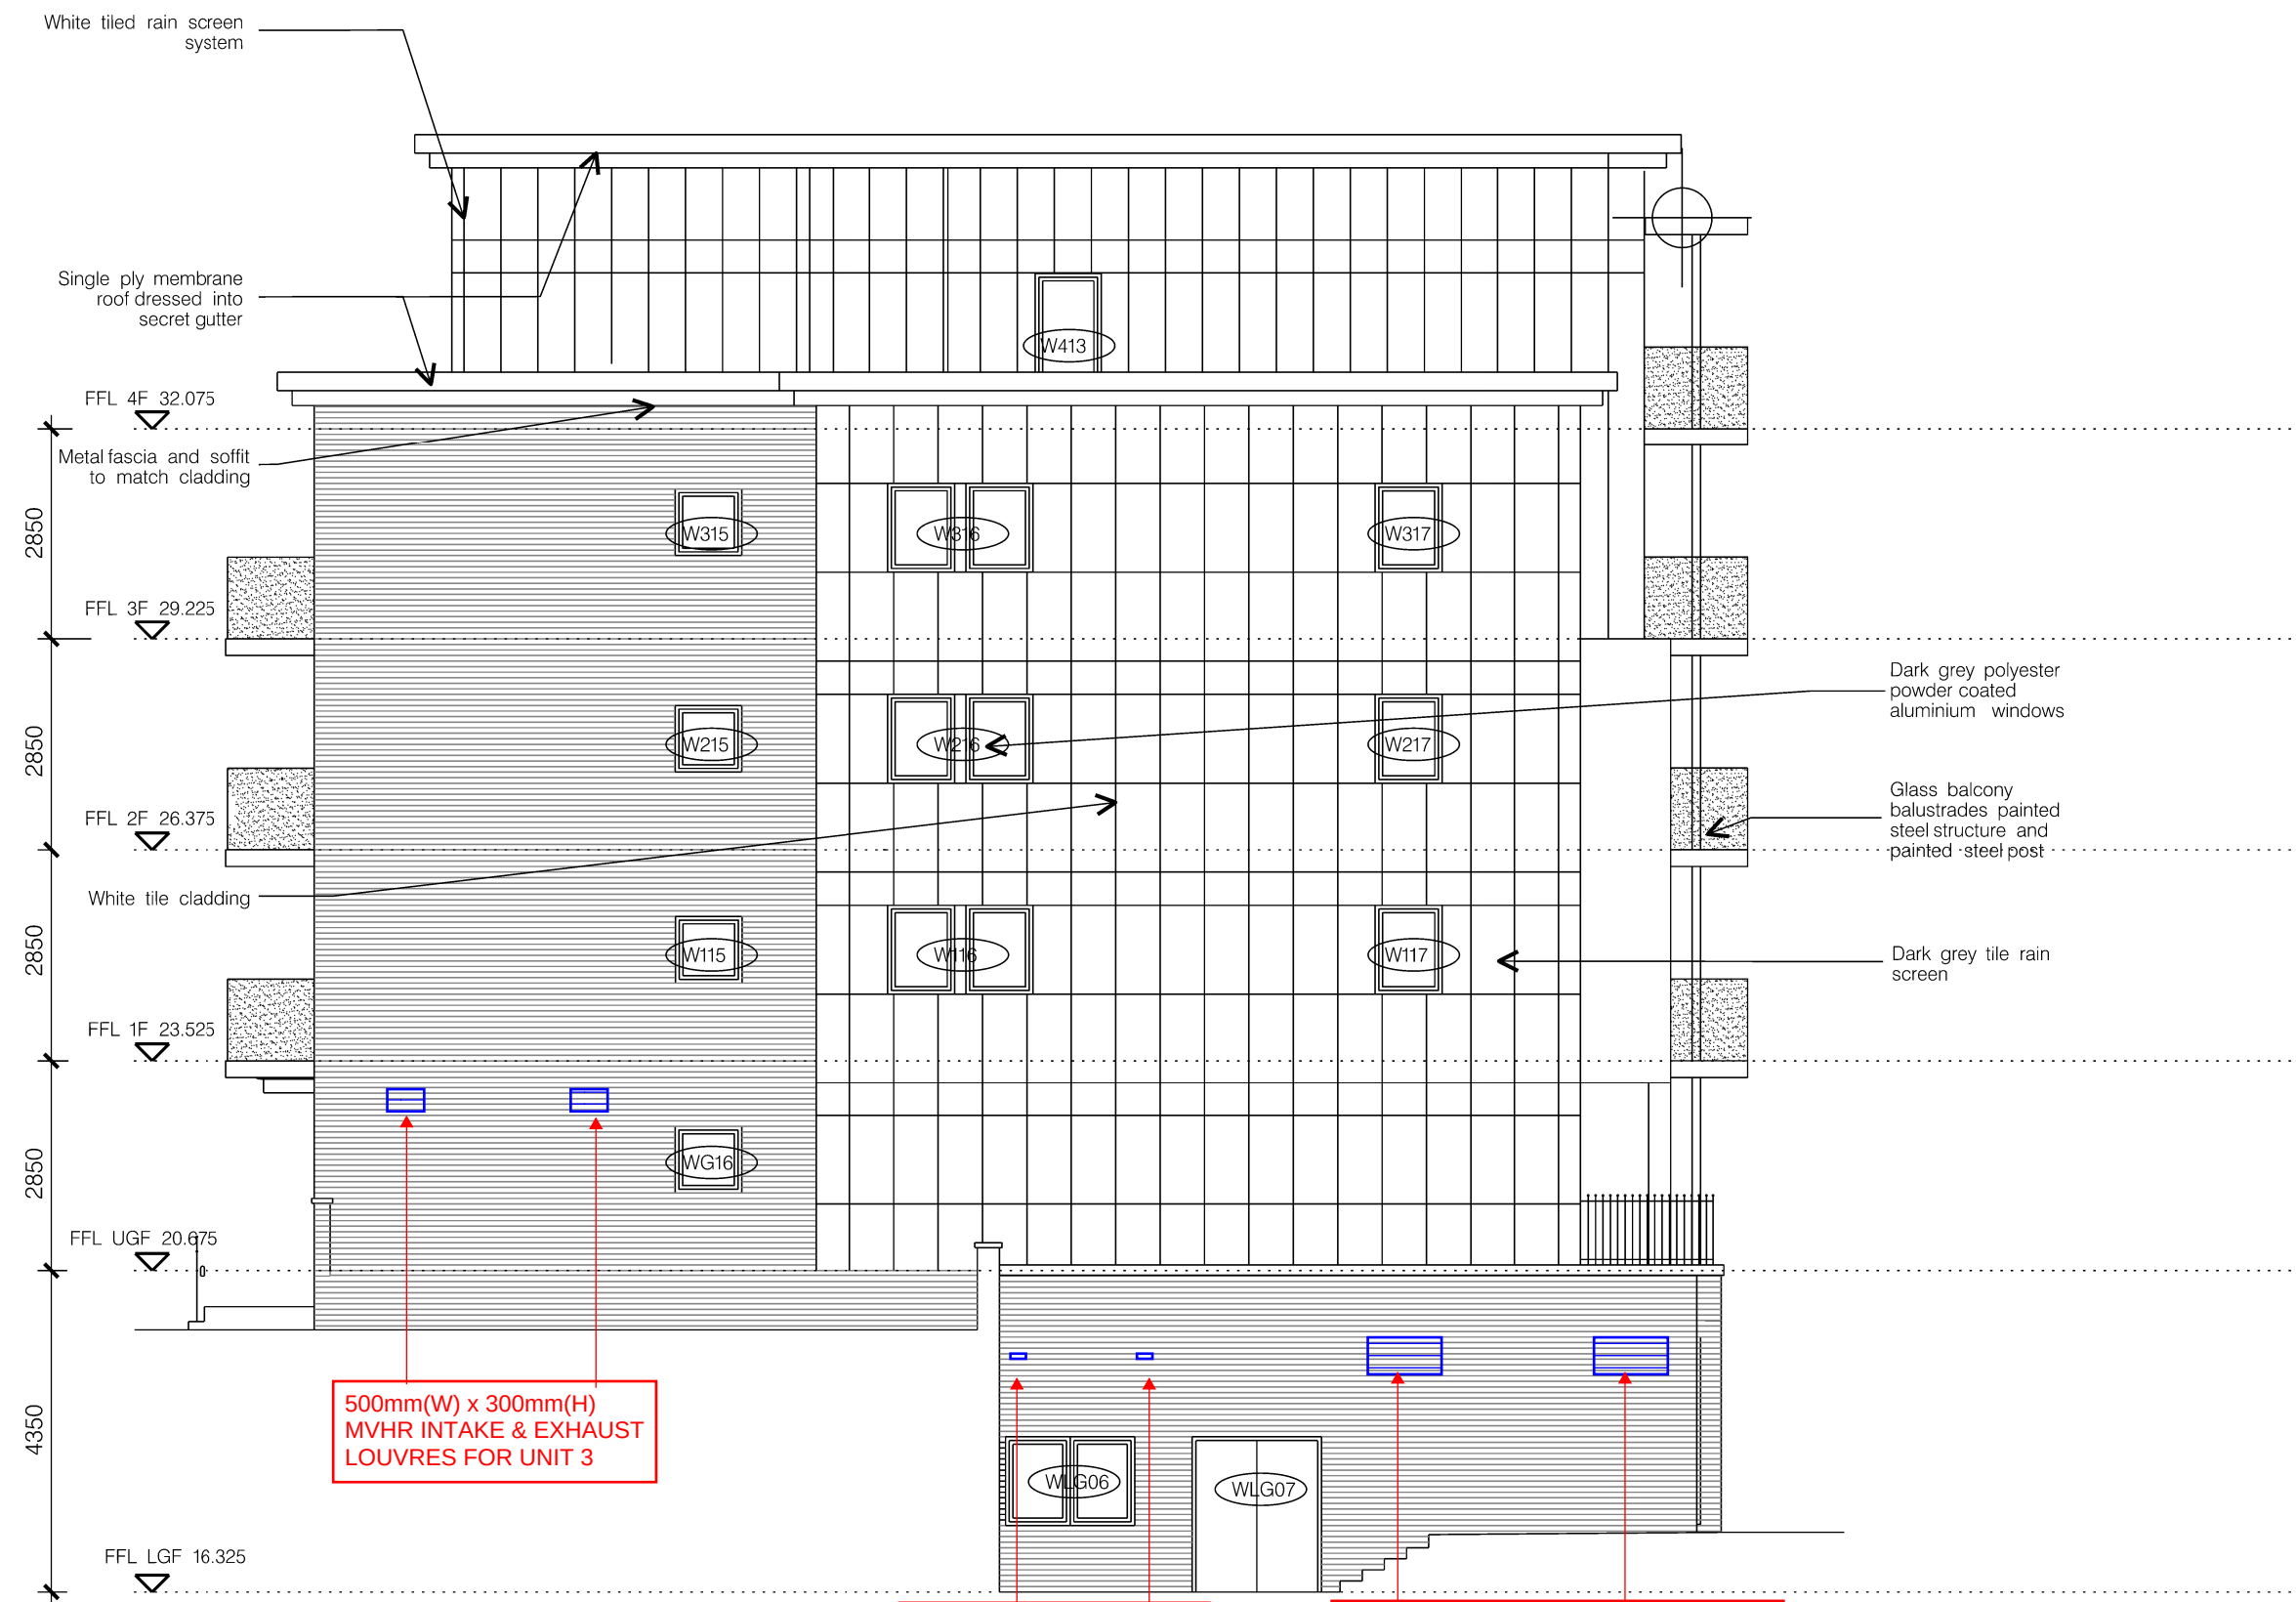


REV.	DESCRIPTION	DATE
------	-------------	------

PROJECT

LAND TO REAR OF
24 STONE STREET
GRAVESEND, KENT, DA11 0NP

DRAWING TITLE

PROPOSED EAST ELEVATION

SCALE

1 : 100 @ A3

DATE

MAY 2023

DRAWING NO.

3465 / C / 14

REV.

/

30 BOROUGH HIGH STREET
LONDON SE1 1LL

020 7407 8700
020 7407 8800
e-mail: proun@proun.co.uk

ARCHITECTS

DESIGNERS

PLANNERS

PROUN

MENDICK WARING SKETCH DRAWING

PROJECT: LAND TO REAR OF 24 STONE STREET

TITLE: EXTERNAL VENTILATION GRILLES

DATE: 16/02/2024

ENG: EL