



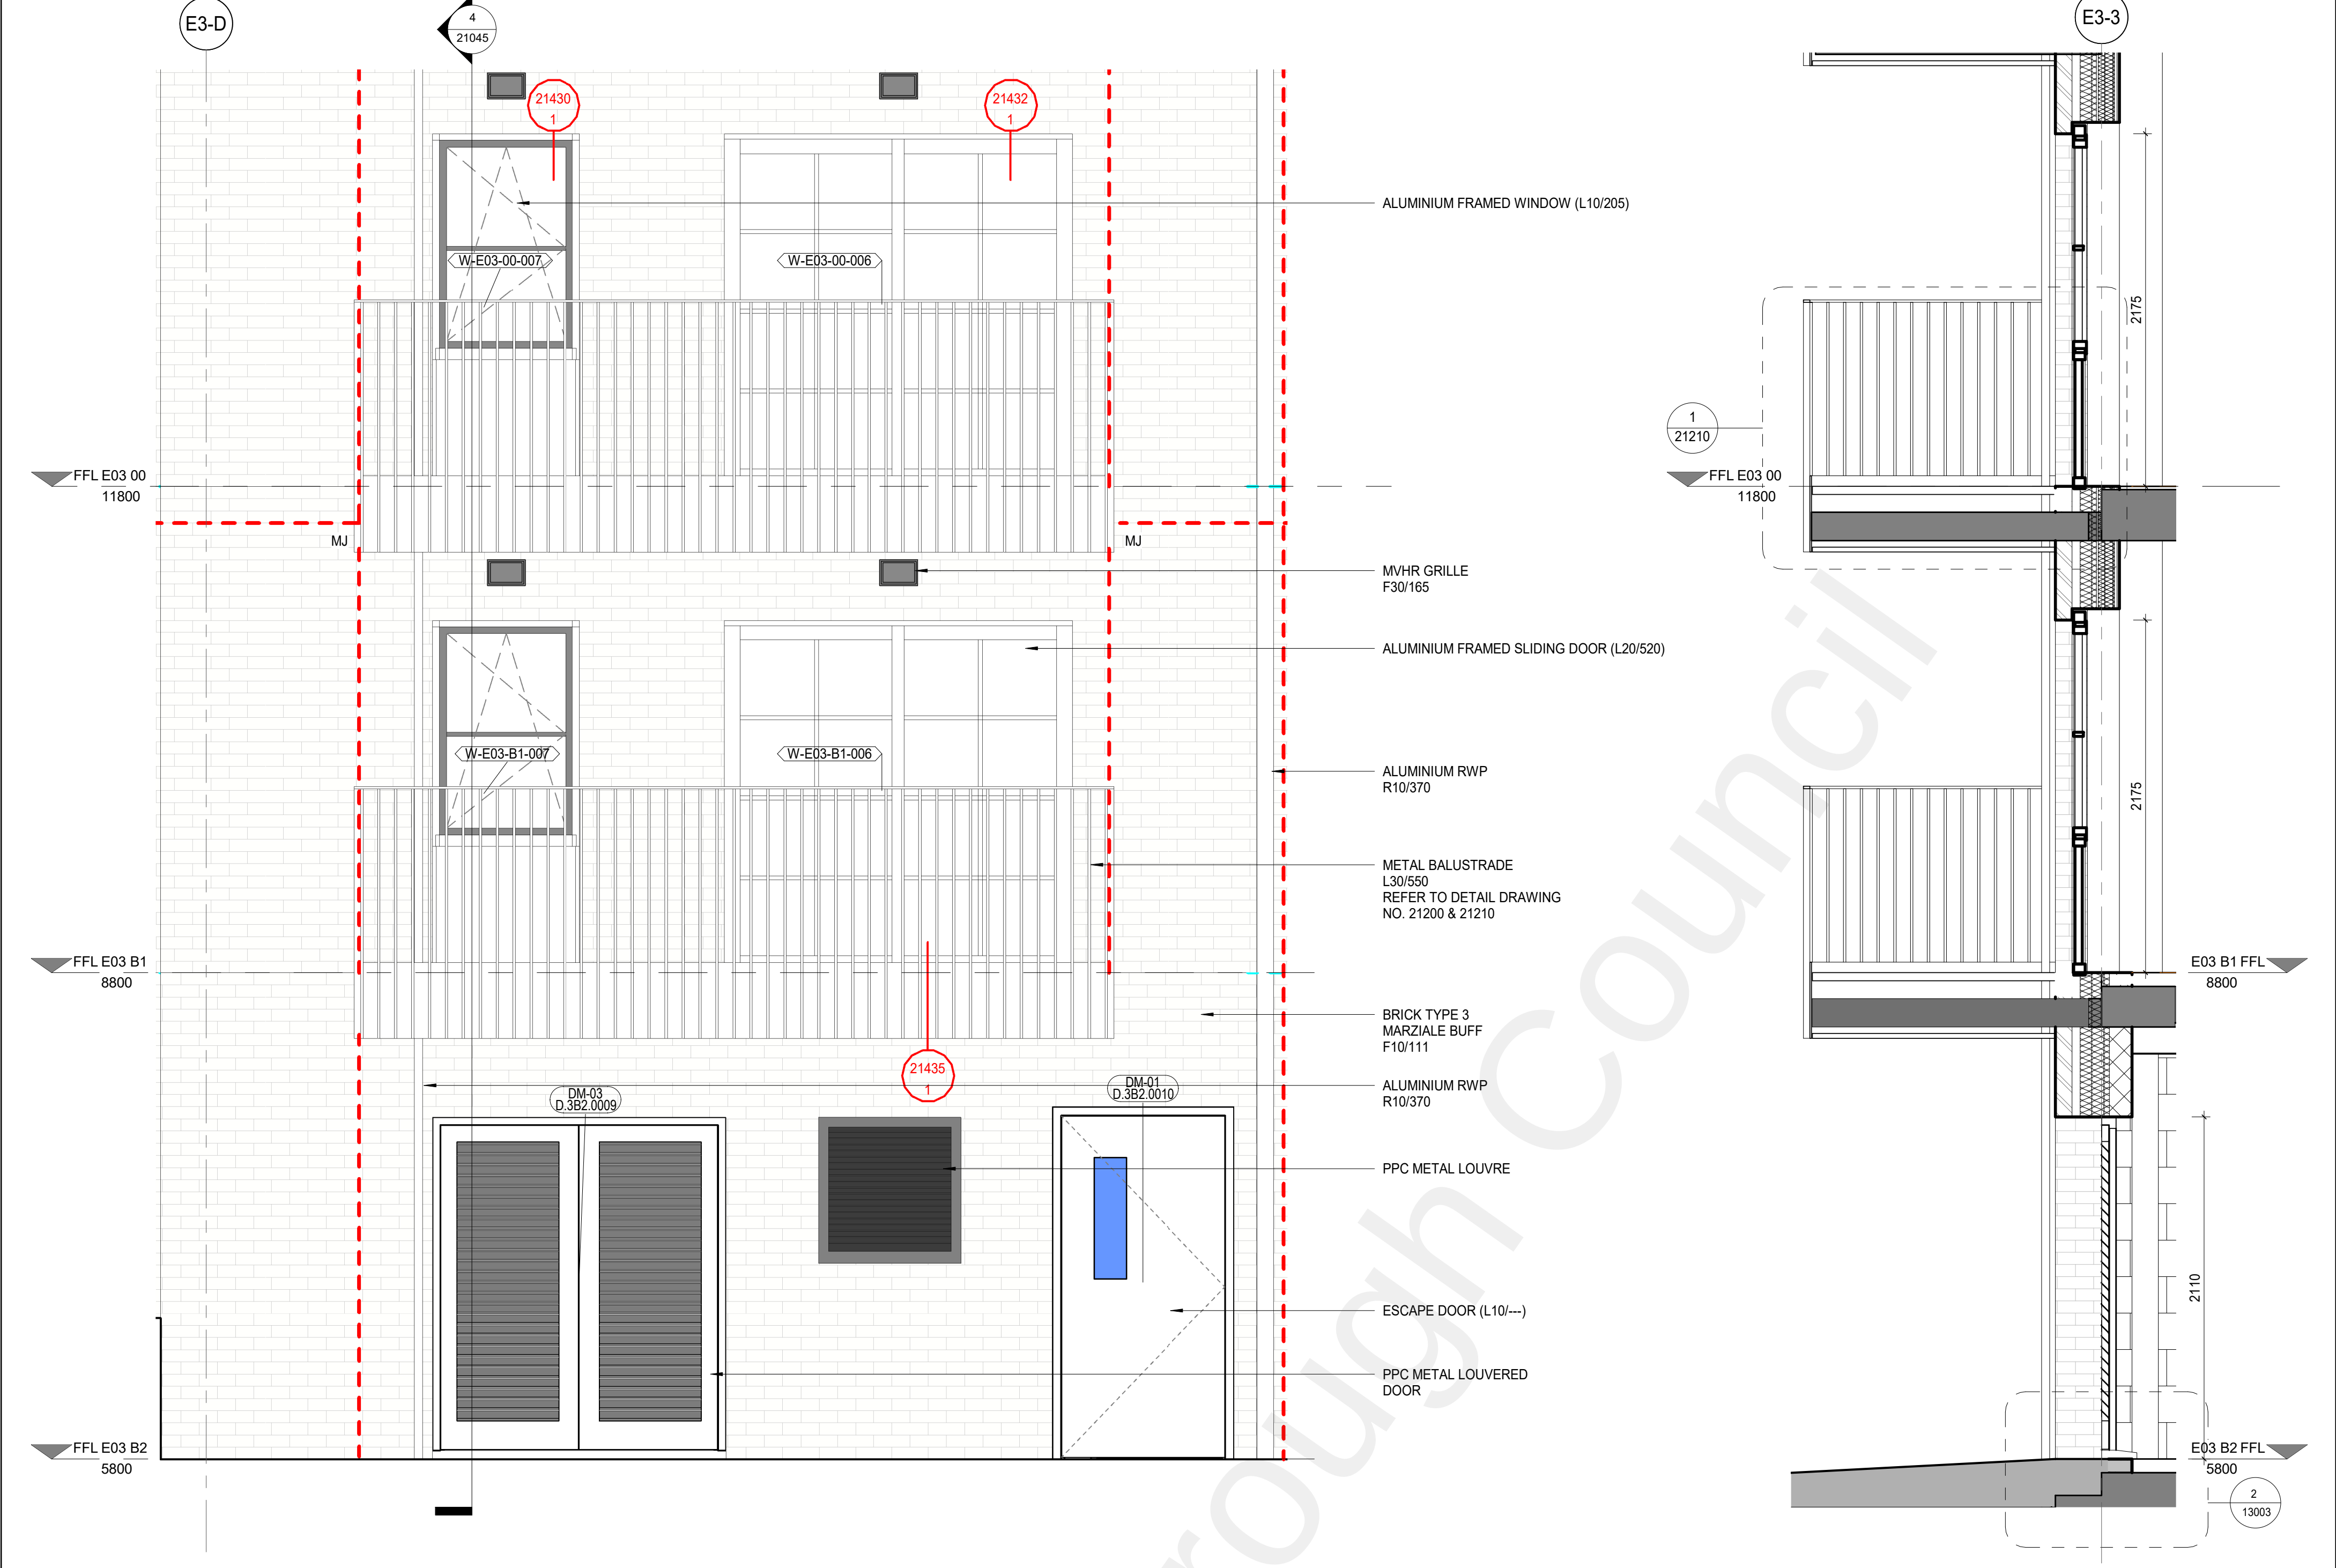


1 E03 BAY ELEVATION NORTH LEVEL B2-B1
1:25


4 E03 BAY SECTION NORTH LEVEL B2-B1
1:25

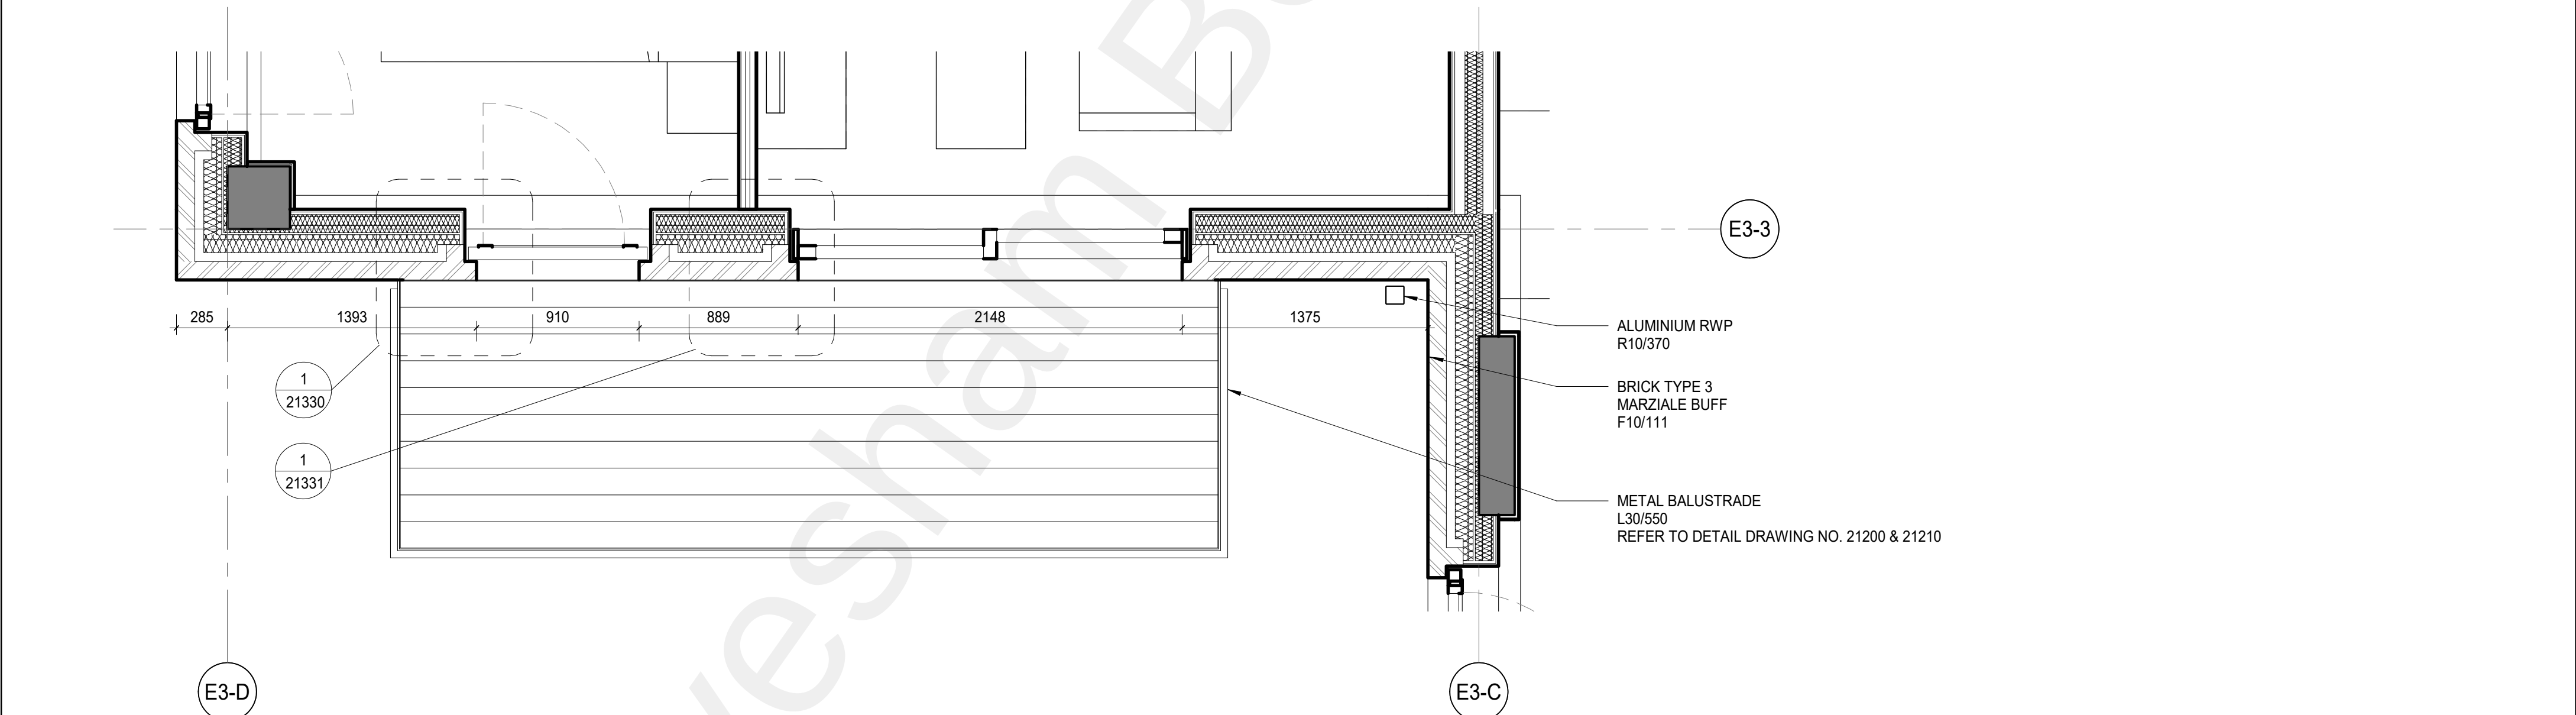

2 E03 BAY PLAN NORTH LEVEL B1
1:25

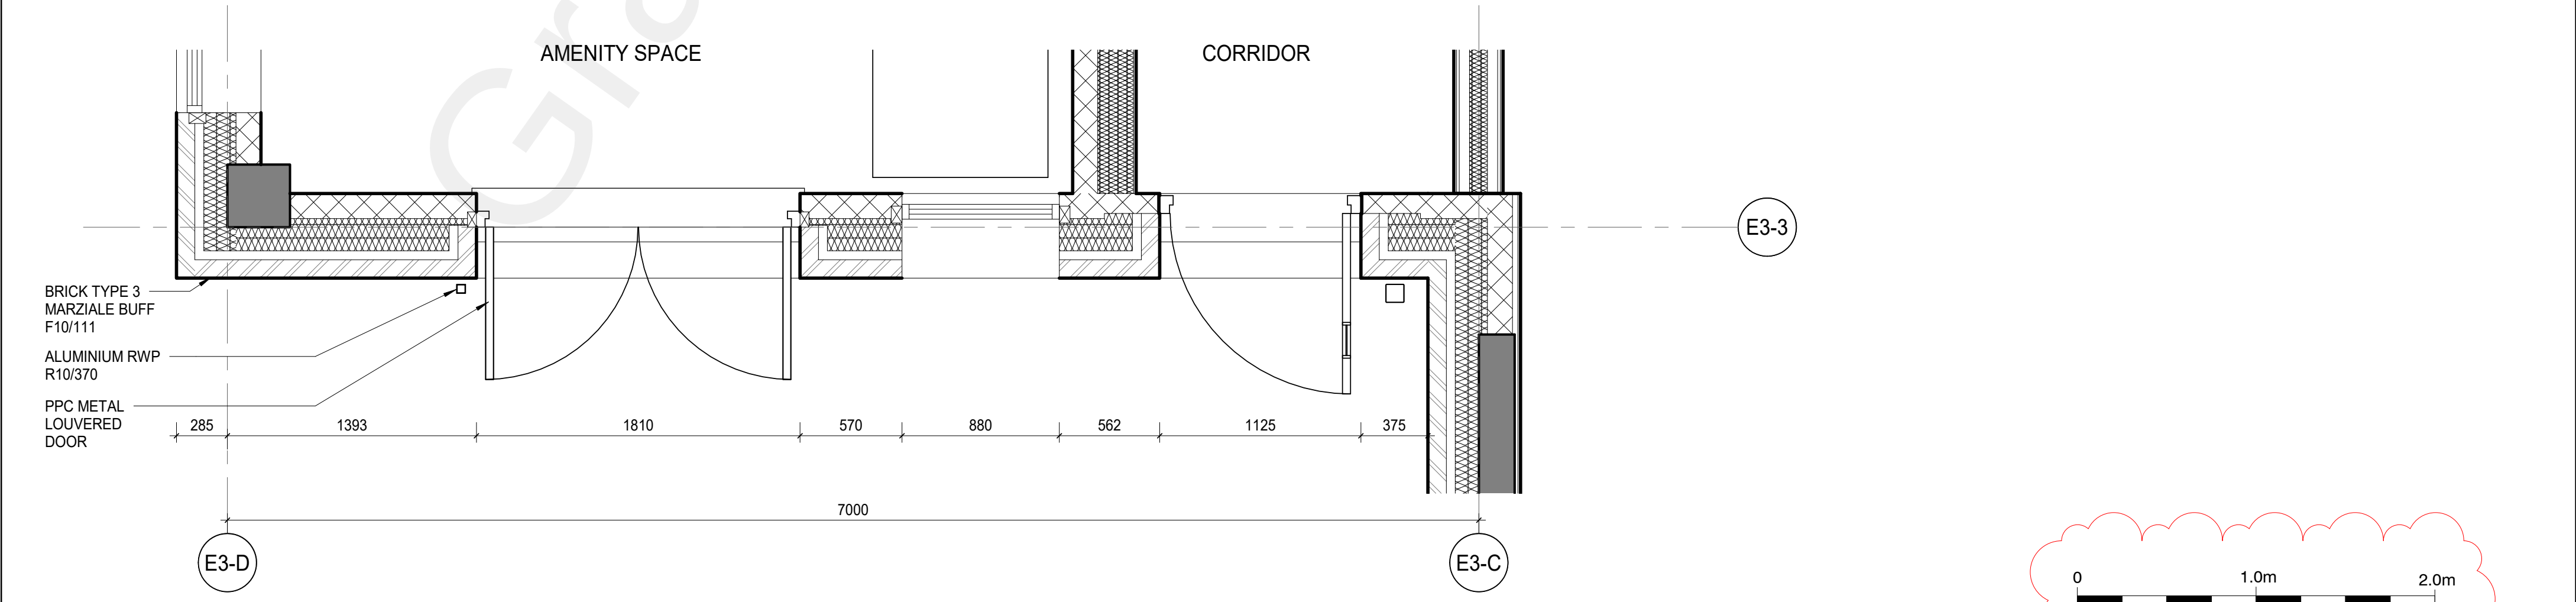

3 E03 BAY PLAN NORTH LEVEL B2
1:25

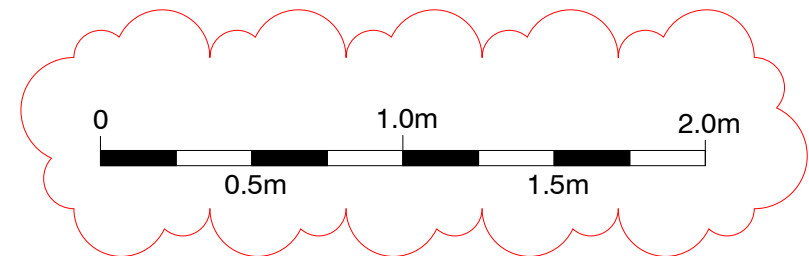

SIGNIFICANT HEALTH AND SAFETY RISKS (UNUSUAL AND DIFFICULT TO MANAGE ONLY) It is assumed that all works will be carried out by a competent contractor working, where appropriate, to an approved method statement. In addition to the hazards/risks normally associated with the types of work detailed on this drawing, note the following:	DO NOT SCALE OFF THIS DRAWING This scheme is subject to town planning and all other necessary consents of this data will occur. These files are current as of the date of issue. Your use of the content of these files is at your own risk. Reference should always be made to the hard copy which is superior to the digital format. Any document produced by yourselves which contains part or all of this data remains your responsibility and attributed to yourselves. Whilst Leslie Jones make every effort to ensure that it is scanned for viruses, we cannot guarantee that it does not contain any.	<table><tr><th colspan="5">DRAWINGS RECORD</th></tr><tr><th>REV</th><th>DATE</th><th>COMMENTS</th><th>REV BY</th><th>CHK BY</th></tr><tr><td>001</td><td>18/12/2020</td><td>CONSTRUCTION ISSUE</td><td>LP</td><td>BT</td></tr><tr><td>002</td><td>12/08/2021</td><td>AMENDATIONS ADDED</td><td>BT</td><td>LJP</td></tr><tr><td>003</td><td>25/08/2021</td><td>SCALE BAR ADDED</td><td>BT</td><td>LJP</td></tr><tr><td> </td><td> </td><td> </td><td> </td><td> </td></tr><tr><td> </td><td> </td><td> </td><td> </td><td> </td></tr><tr><td> </td><td> </td><td> </td><td> </td><td> </td></tr><tr><td> </td><td> </td><td> </td><td> </td><td> </td></tr></table>	DRAWINGS RECORD					REV	DATE	COMMENTS	REV BY	CHK BY	001	18/12/2020	CONSTRUCTION ISSUE	LP	BT	002	12/08/2021	AMENDATIONS ADDED	BT	LJP	003	25/08/2021	SCALE BAR ADDED	BT	LJP																					Client REEF ESTATES LTD Consultants HENRY, G&T, EDC, MANHIRE, WATERMAN, HED, 1ST LINE DEFENCE, BB7 Job Title THE CHARTER RIBA STAGE 4 / 5	suitability code & description: A5 CONTRACTUAL ISSUE revision code & description: C03 SCALE BAR ADDED
	DRAWINGS RECORD	
	REV	DATE	COMMENTS	REV BY	CHK BY	
001	18/12/2020	CONSTRUCTION ISSUE	LP	BT	
002	12/08/2021	AMENDATIONS ADDED	BT	LJP	
003	25/08/2021	SCALE BAR ADDED	BT	LJP	
		<table><tr><td>Project Number</td><td>3732</td></tr><tr><td>Drawing Title</td><td>E03 NORTH ELEVATION BAY STUDY LEVELS B2-00</td></tr></table>	Project Number	3732	Drawing Title	E03 NORTH ELEVATION BAY STUDY LEVELS B2-00	<table><tr><td>scale</td><td>1:25 @A1</td><td>first issue date</td><td>11/30/20</td><td>original drawn by</td><td>JR</td><td>original check by</td><td>LP</td></tr><tr><td>project</td><td>3732 - LJA - E03 - XX - DR - A - 21045</td><td>volume</td><td></td><td>level</td><td></td><td>type</td><td></td></tr></table>	scale	1:25 @A1	first issue date	11/30/20	original drawn by	JR	original check by	LP	project	3732 - LJA - E03 - XX - DR - A - 21045	volume		level		type																											
Project Number	3732	
Drawing Title	E03 NORTH ELEVATION BAY STUDY LEVELS B2-00	
scale	1:25 @A1	first issue date	11/30/20	original drawn by	JR	original check by	LP	
project	3732 - LJA - E03 - XX - DR - A - 21045	volume		level		type	
C:\Users\jhan\Documents\3732_LJA-XX-XX-M3-A-0003-E03_STAGE 4_drawing\han@leslie-jones.co.uk	

leslie jones

architecture

Suite 3.02
Grand Union Studios
332 Ledbrooke Grove
London W10 5AD

T: 020 7255 1150
F: 020 7255 6700
E: admin@leslie-jones.co.uk

leslie jones
architecture
Suite 3.02
Grand Union Studios
332 Ladbrooke Grove
London W10 5AD
T: 020 7255 1150
F: 020 7255 6700
E: admin@leslie-jones.co.uk