


- NOTES
- 1 DO NOT SCALE
 - 2 All dimensions are to be checked and discrepancies reported before construction
 - 3 To be read in conjunction with all relevant Architect's and consultants drawings




FRONT ELEVATION AS PROPOSED

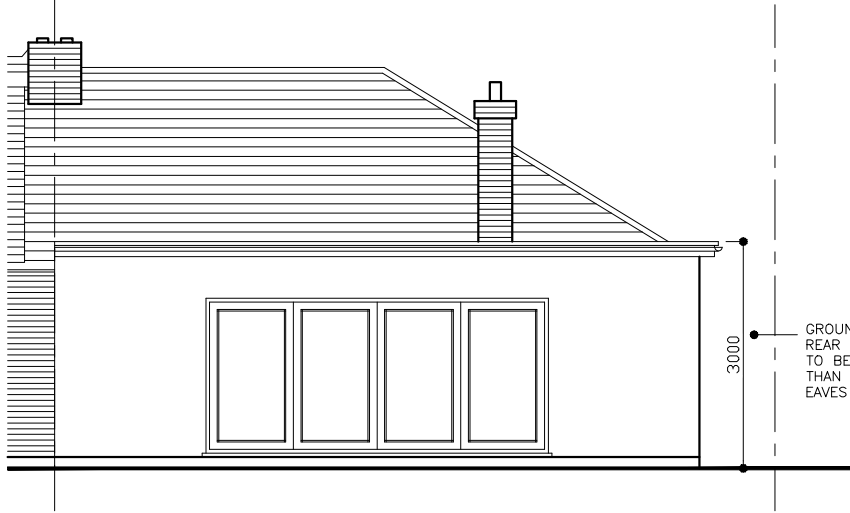

GROUND FLOOR
REAR EXTENSION
TO BE NO MORE
THAN 3000MM TO
EAVES AS SHOWN

REAR ELEVATION AS PROPOSED

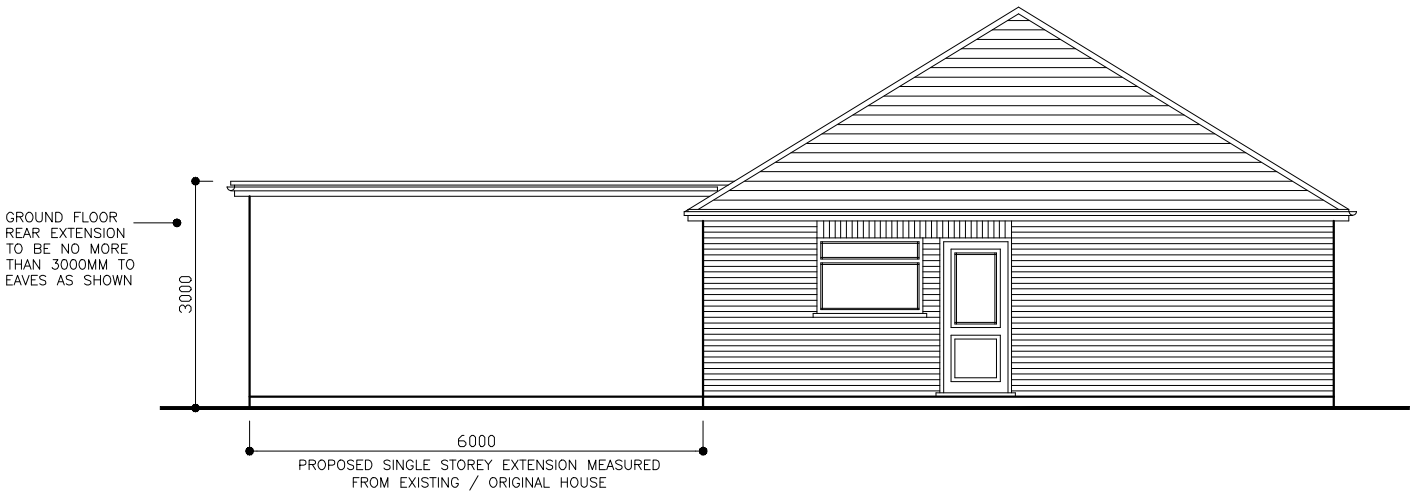

GROUND FLOOR
REAR EXTENSION
TO BE NO MORE
THAN 3000MM TO
EAVES AS SHOWN

PROPOSED SINGLE STOREY EXTENSION MEASURED
FROM EXISTING / ORIGINAL HOUSE

SIDE ELEVATION AS PROPOSED

Rev.	Description	Date
------	-------------	------



METRO DESIGN & BUILD LTD.
Metro House, Northgate Industrial Park,
Collier Row Road, RM5 2BG
Tel : 07968 912230
metro-design@outlook.com

Architectural Services
Aman Manku
Dileep Manku

Construction Services
Daljinder Manku

PROJECT 5 UPPER AVENUE
INSTEAD RISE
GRAVESEND
KENT DA13 9DA

TITLE ELEVATIONS AS PROPOSED

DATE	SCALE	
OCT 2023	A3 = 1:100	
PROJECT NO.	DRG. NO.	REV.
25000	12	