



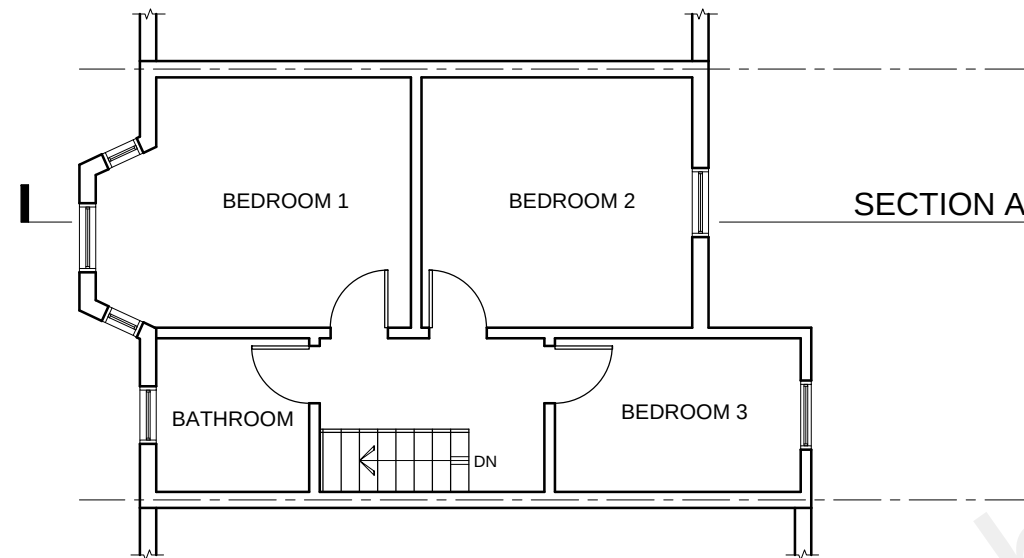

1ST FLOOR PLAN (PROPOSED)
 SCALE = 1:100
 0 0.5 1 1.5 2 2.5 3m

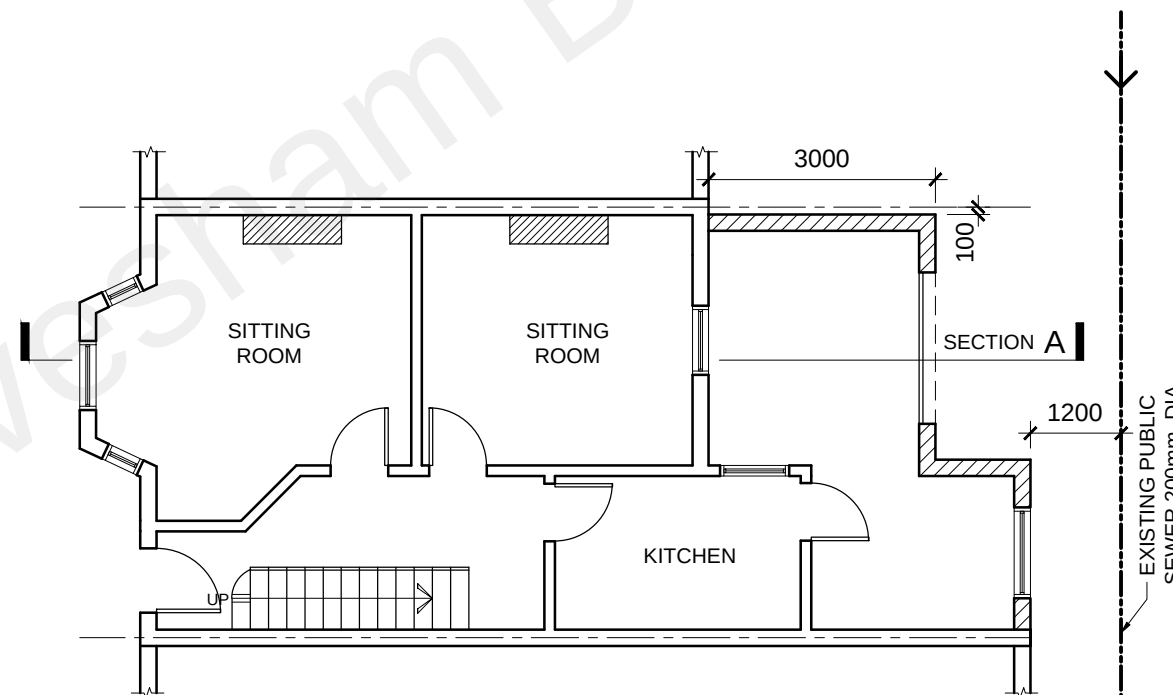

GROUND FLOOR PLAN (PROPOSED)
 SCALE = 1:100
 0 0.5 1 1.5 2 2.5 3m

LEGEND:

- EXISTING WALL TO REMAIN
- NEW EXTENSION WALL

Owner Name :

**RESIDENTIAL /RENOVATED
 FOR
 SINGLE STOREY REAR EXTENTION,
 12 CUMBERLAND AVENUE DA12 2PH.**

REVISION		
No.	Description	Date

Drawing Title :
**PROPOSED GR. FLOOR
 & 1ST FLOOR PLAN**
 Project Number :
 DATE : 12.21.2022
 Drawn by :
 Drawn by : Check by:
 Sheet Size : A3

A-05

Scale : As indicated