




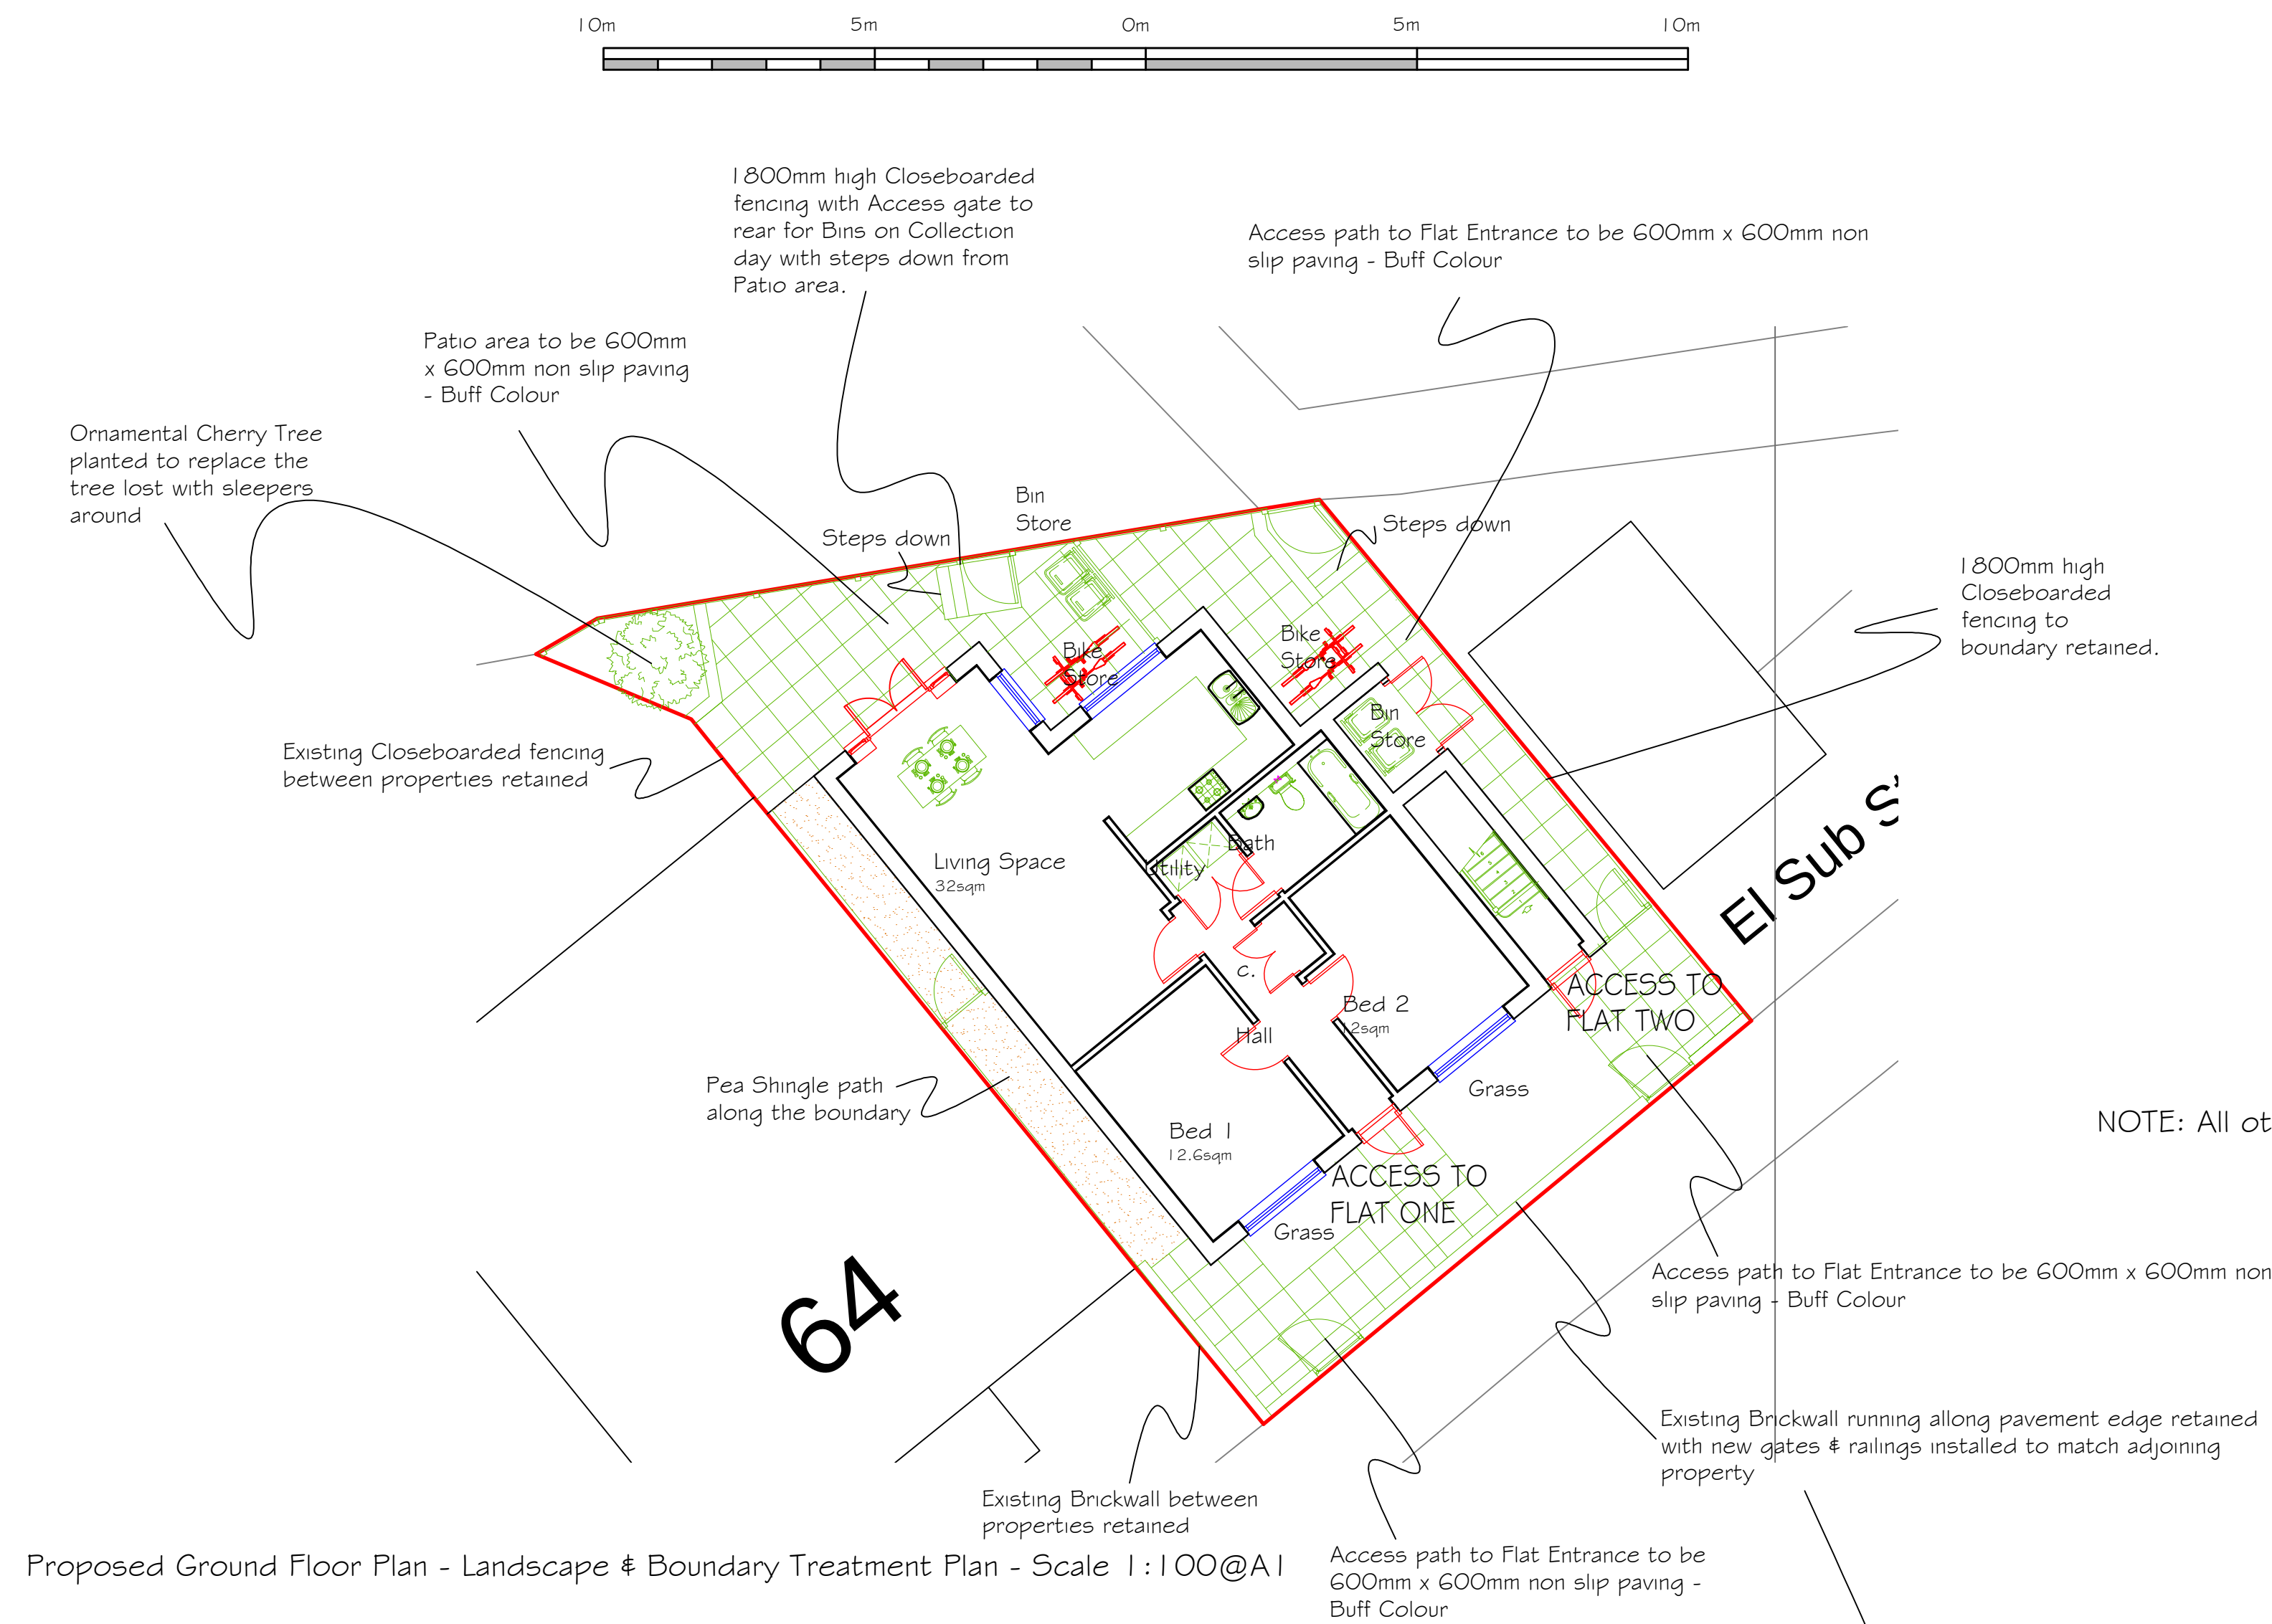

Proposed Ground Floor Plan - Landscape & Boundary Treatment Plan - Scale 1:100@A1

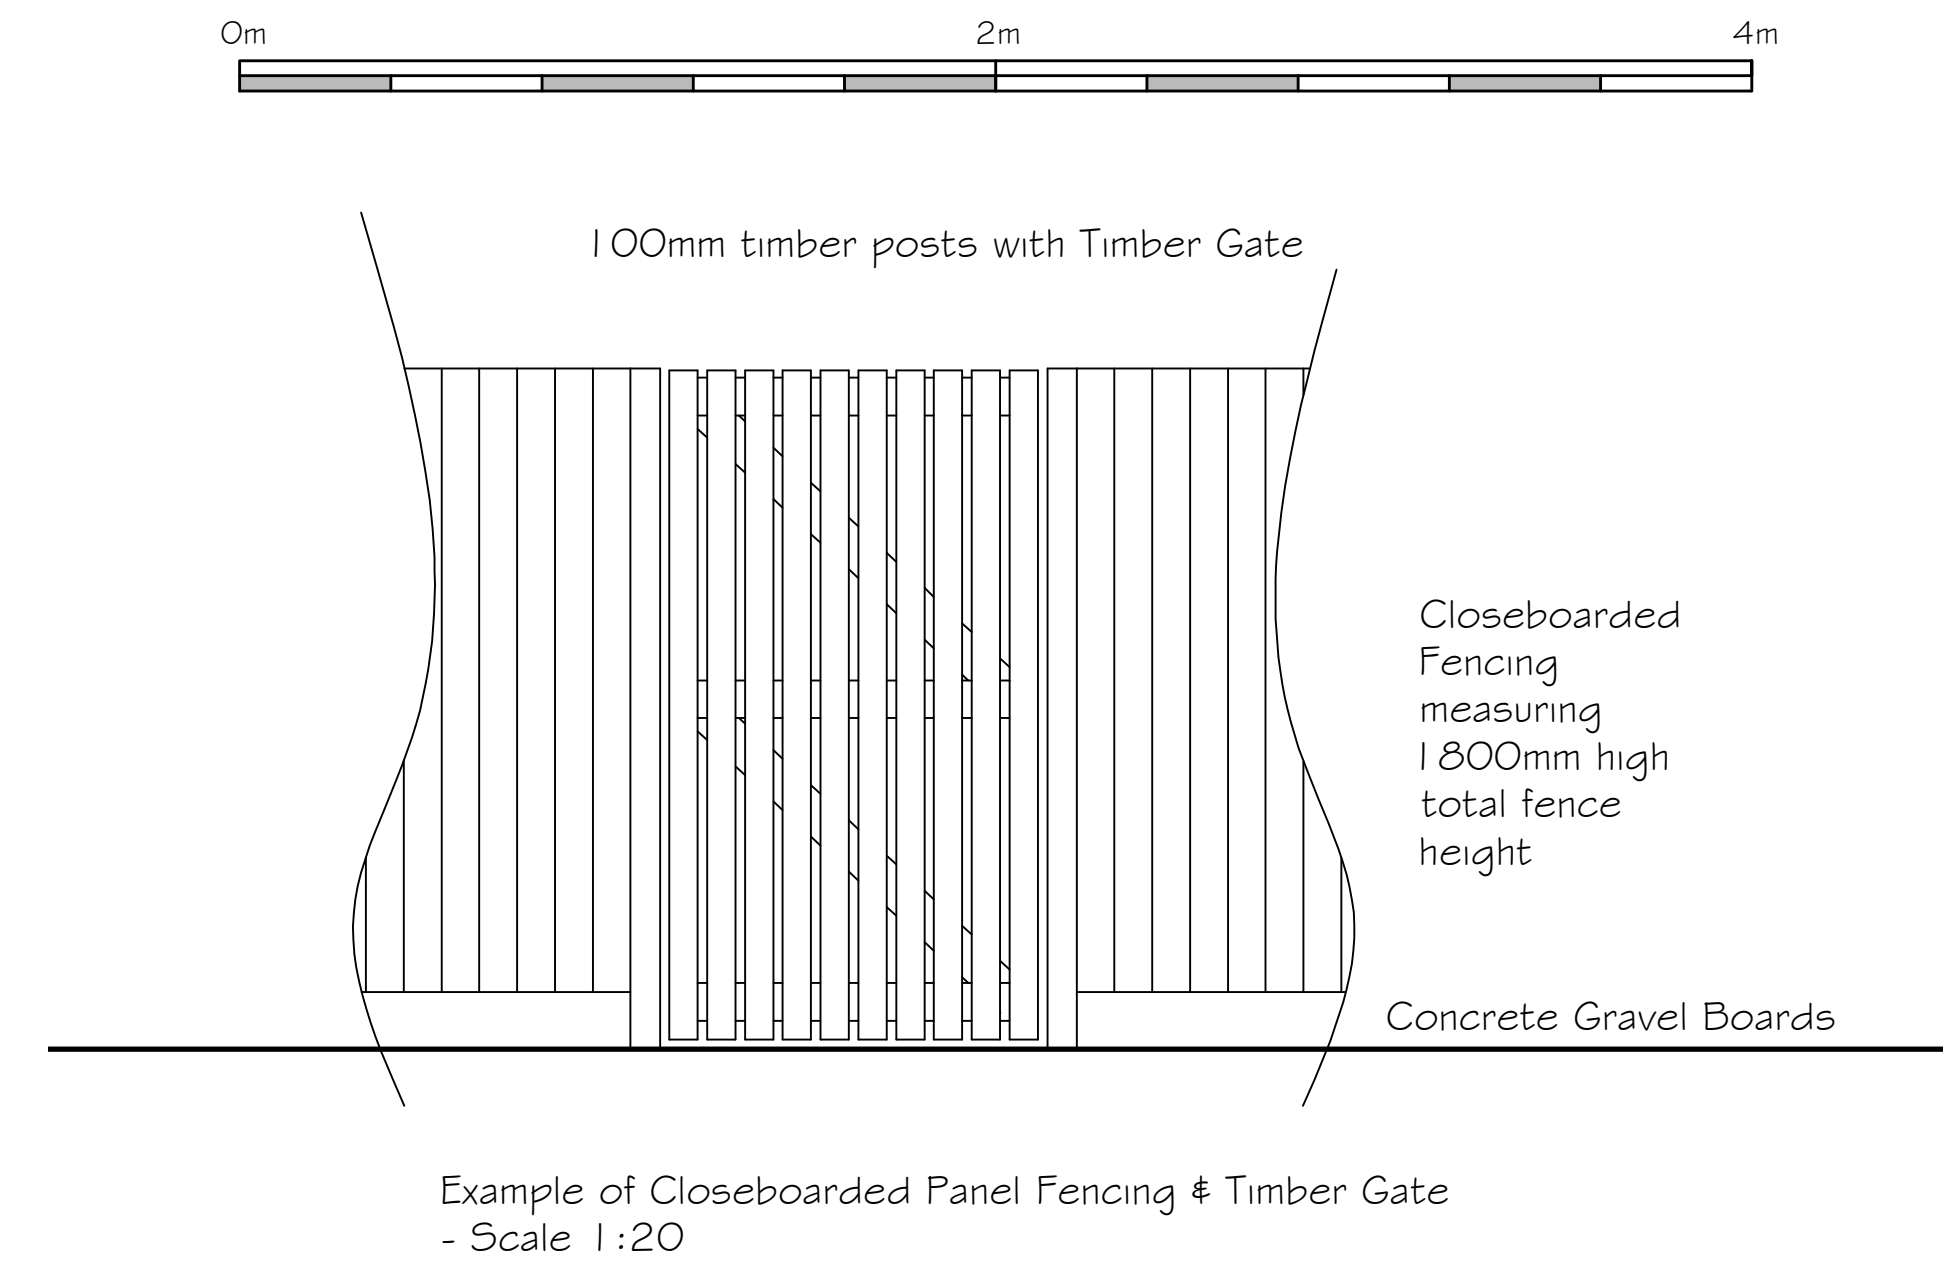

NOTE: All other areas to be grassed

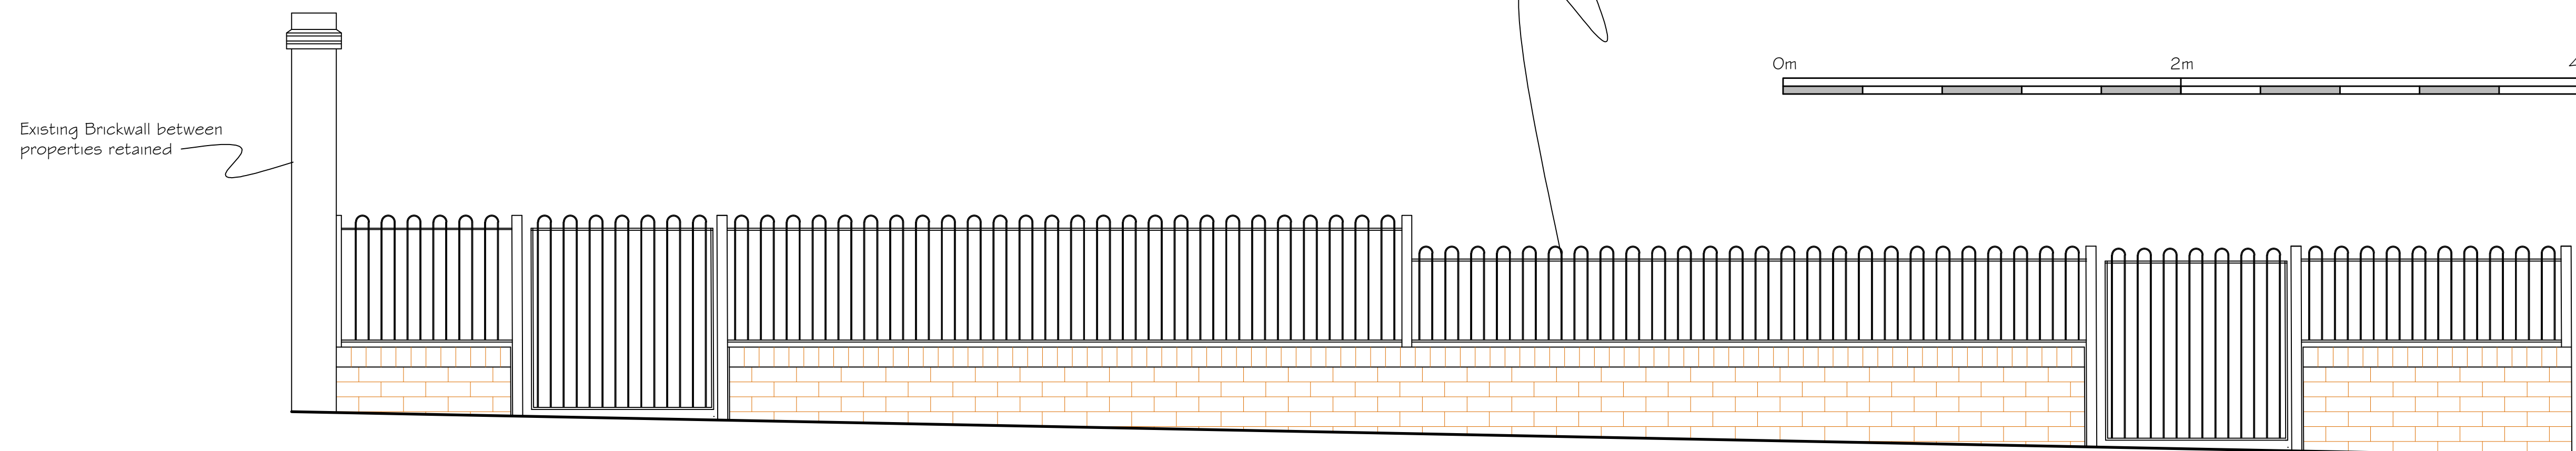

Proposed Front Elevation to Boundary with Pavement - Scale 1:20@A1

Proposed Ground Floor Plan - Landscape & Boundary Treatment Plan - Scale 1:100@A1

Proposed 2no. Two Bedroom Flats at Former Public Convenience,
Perry Street, Northfleet, Gravesend, Kent DA11 8RA

Date Oct 2022
Drawing No.2020/45/20@A1

CORPORATE ARCHITECTURE
& DESIGN GROUP



SEVENCROFT LTD.

277 Canterbury Road, Kennington
Ashford, Kent TN24 9QW
Tel / Fax : 01233 625553
e-mail : sevincroft@hotmail.co.uk