
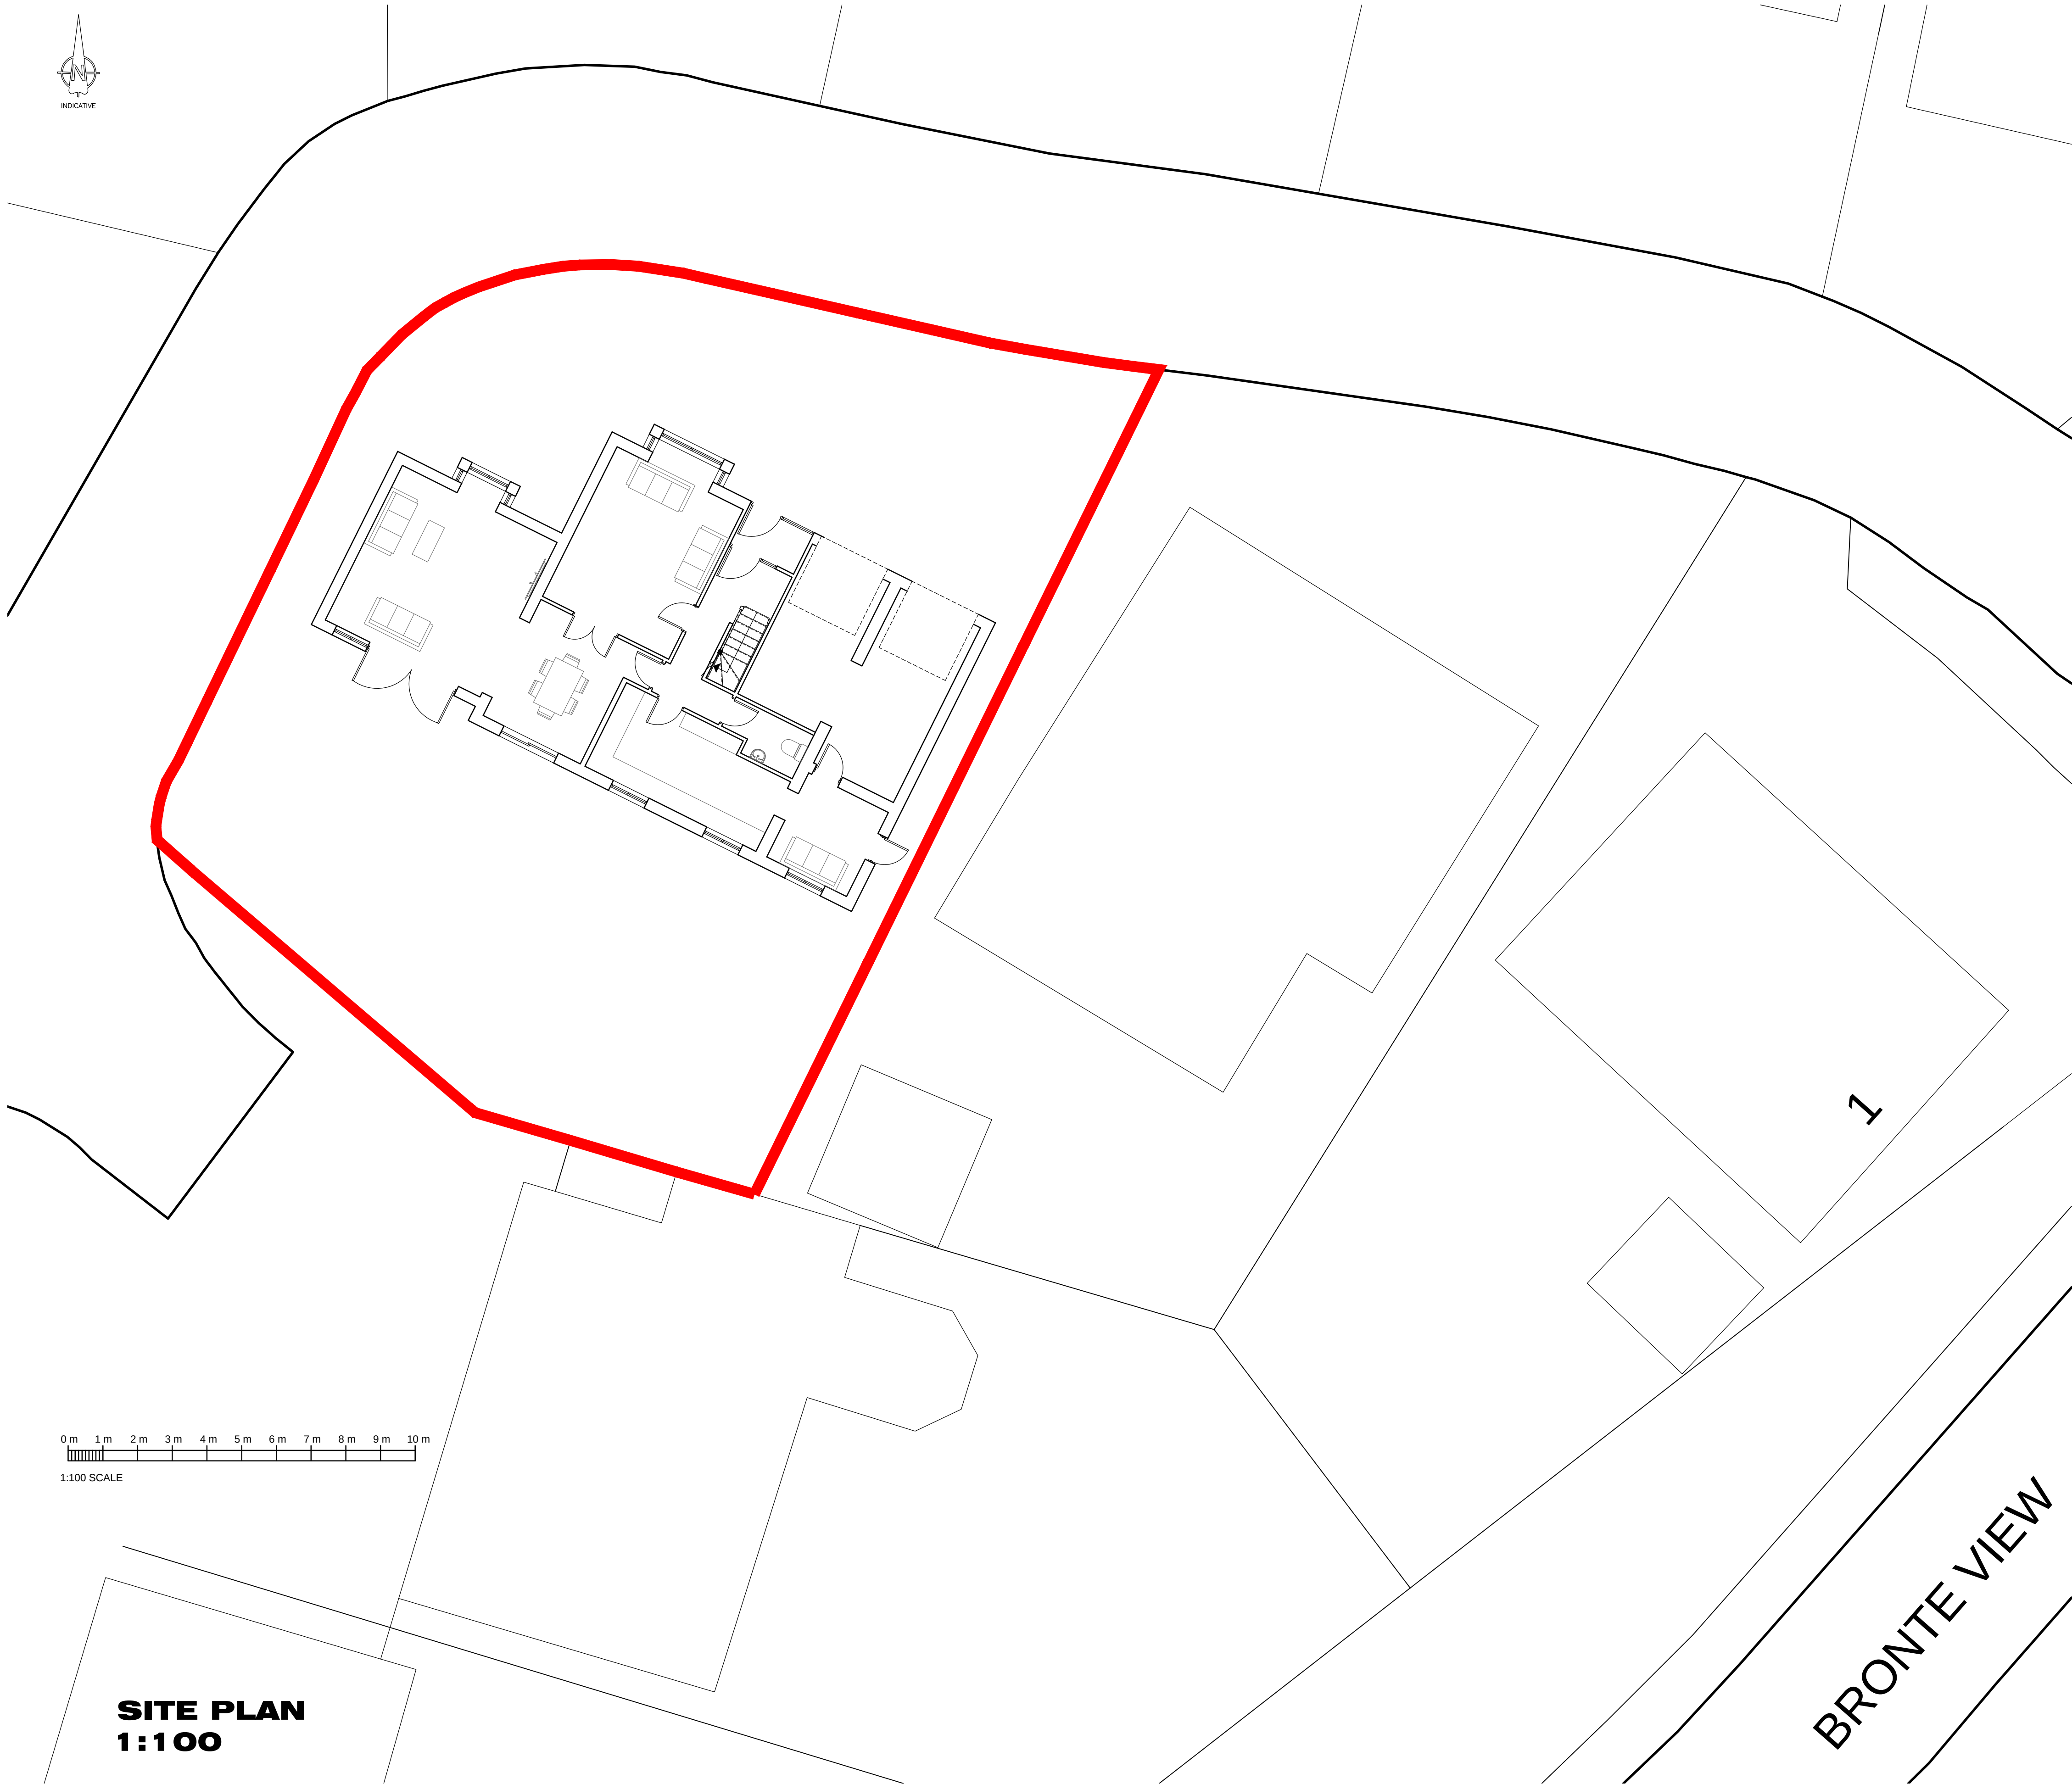



SITE PLAN
1:100

Notes:

Do Not Scale. Use only figured dimensions.
All dimensions to be checked on site prior to construction.
Any discrepancies to be notified to the architect.

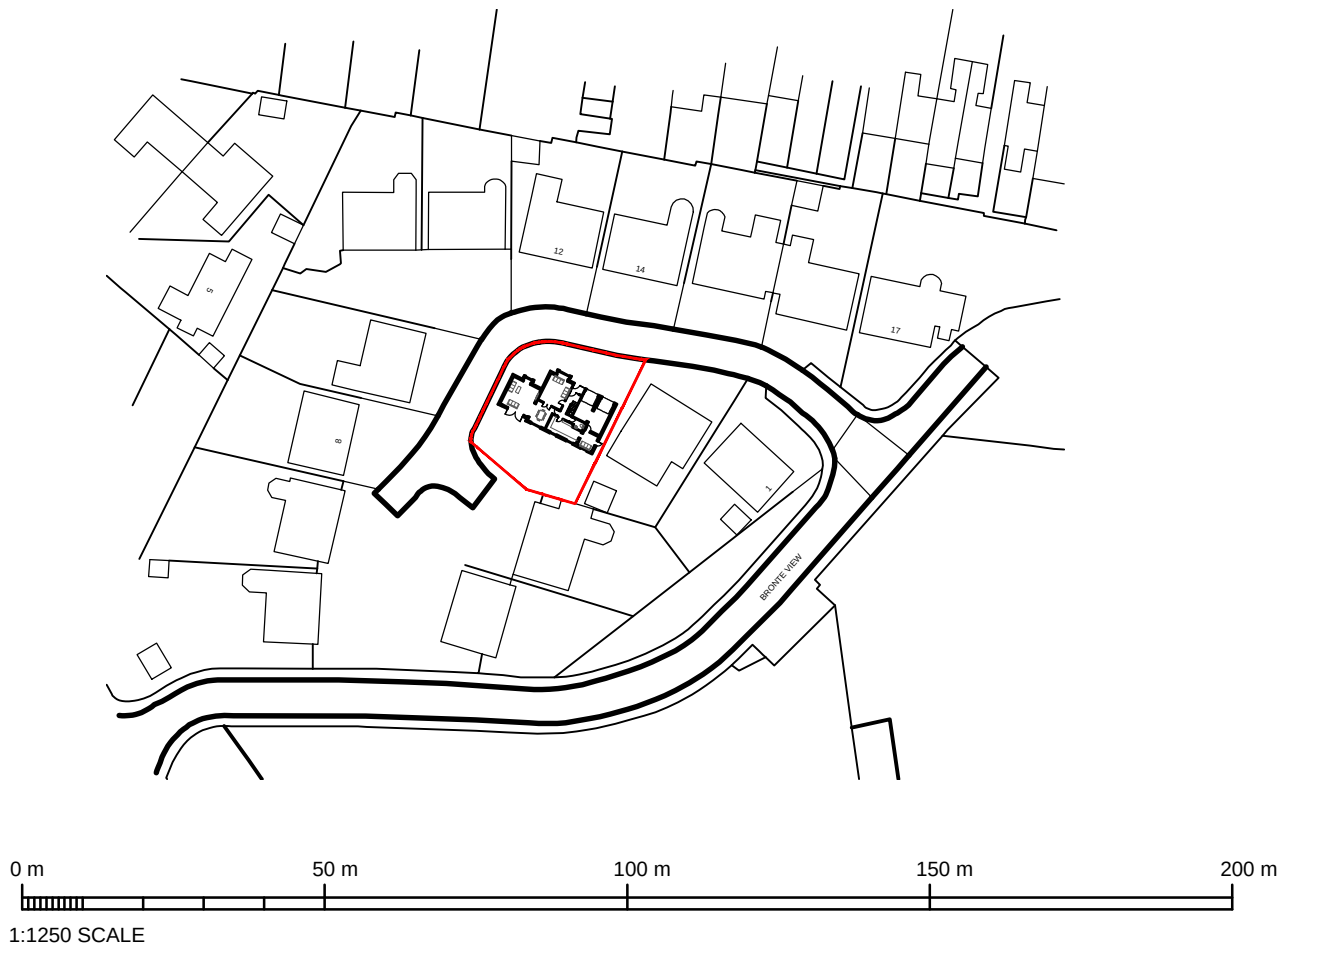

LOCATION PLAN
1:1250

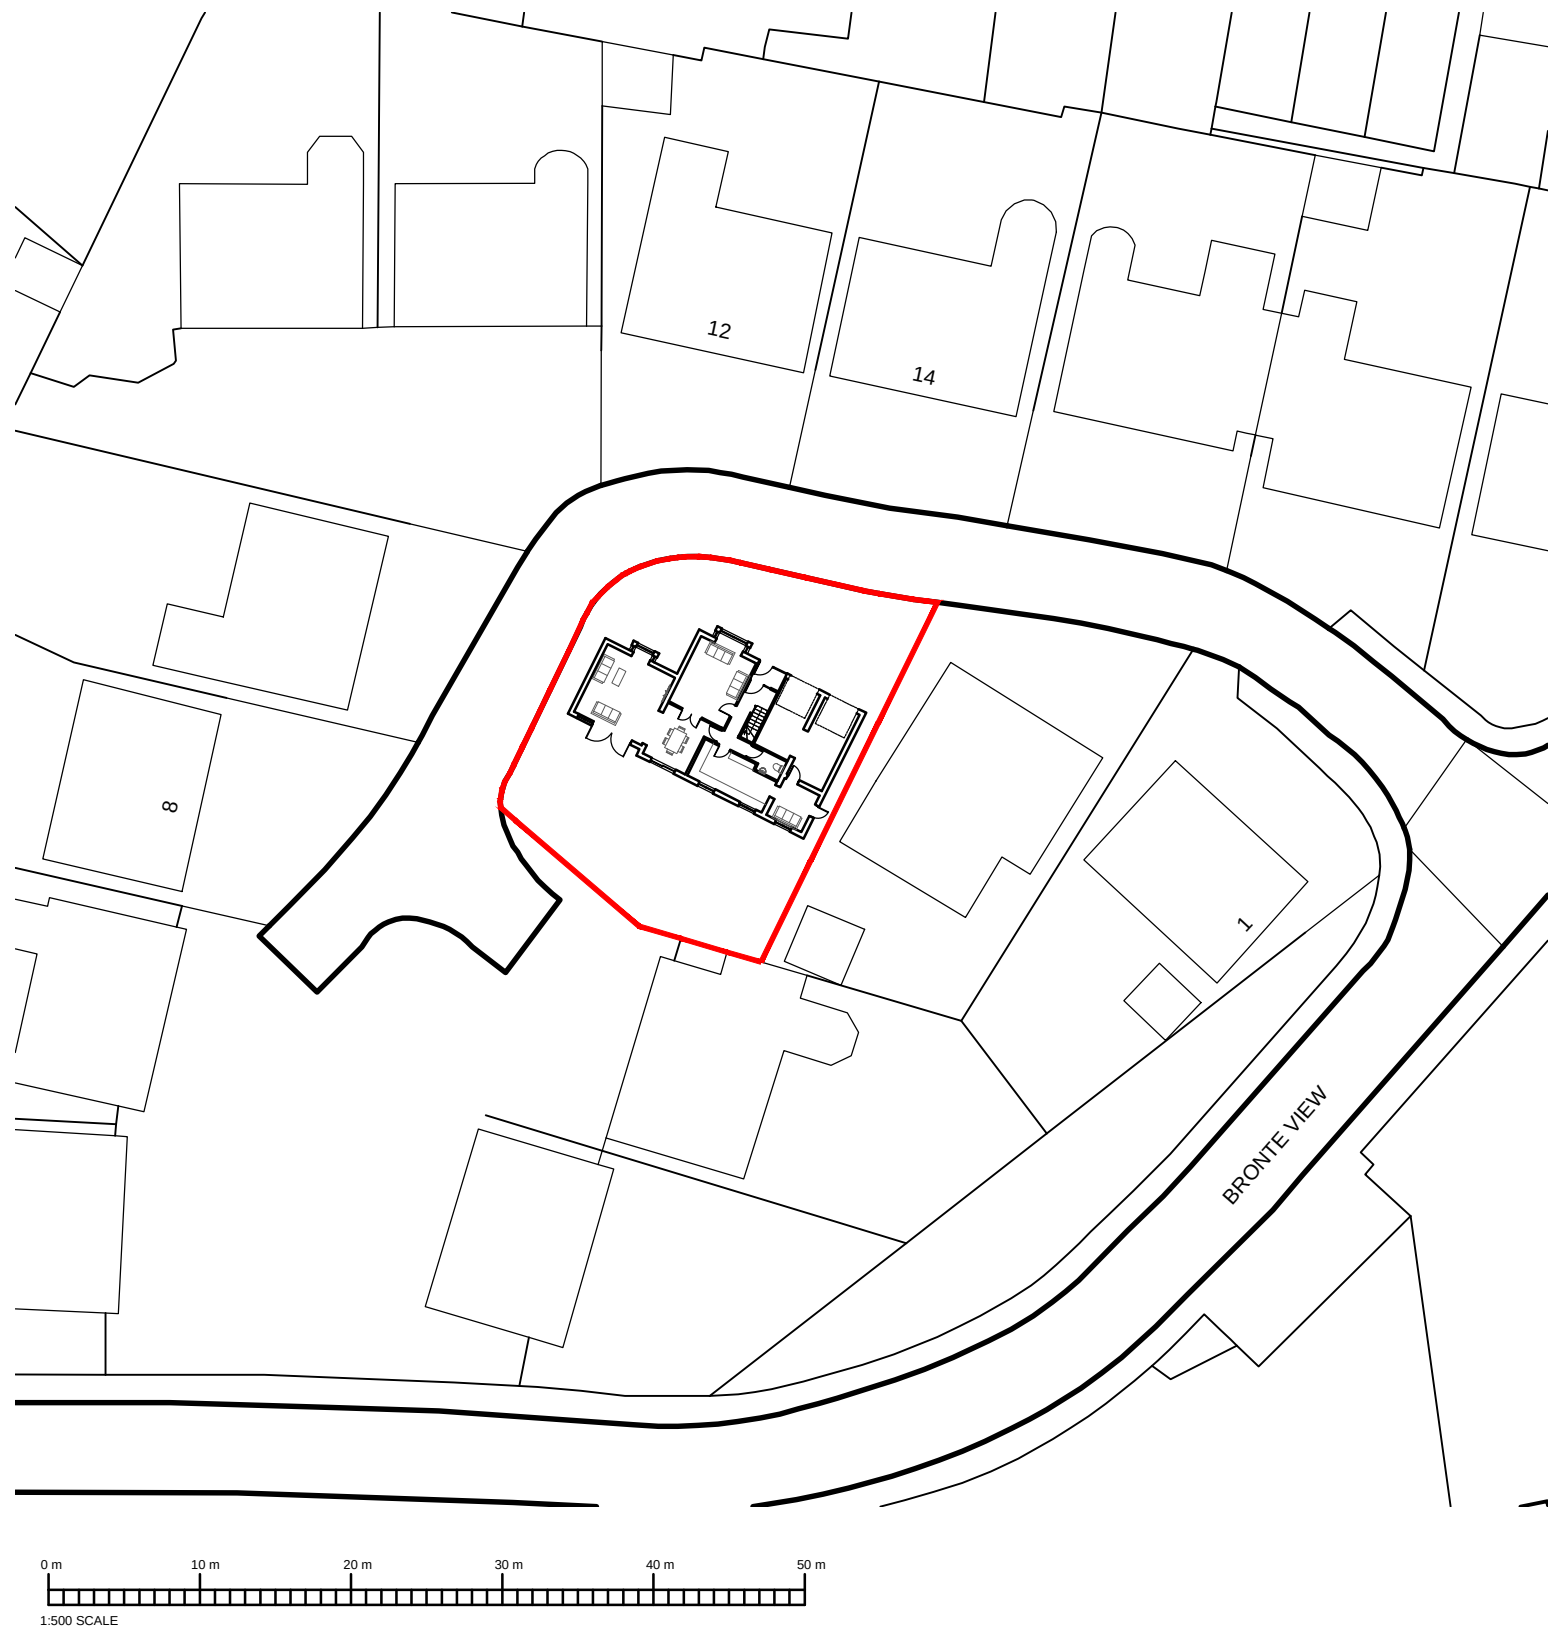

BLOCK PLAN
1:500

PLANNING

Client
D. POWAR

Project
3
BRONTE VIEW
GRAVESEND
KENT

Title
PROPOSED SITE PLAN
LOCATION PLAN
BLOCK PLAN

Project No.
230

Drawing No.
230PD-03

HD HASKINS
DESIGNS LTD.
The Civic Centre, St Mary's Road, Swanley, Kent, BR8 7BU.
Phone: 01322 479561 Mobile: 07602 182202
info@haskinsdesigns.co.uk Website: haskinsdesigns.co.uk

Scale
AS SHOWN

Drawn
MH

Check
JH

Revision
A

Date
OCT 22

Rev	Date	Comments
A	02/03/2023	Block plan added

BRONTE VIEW