




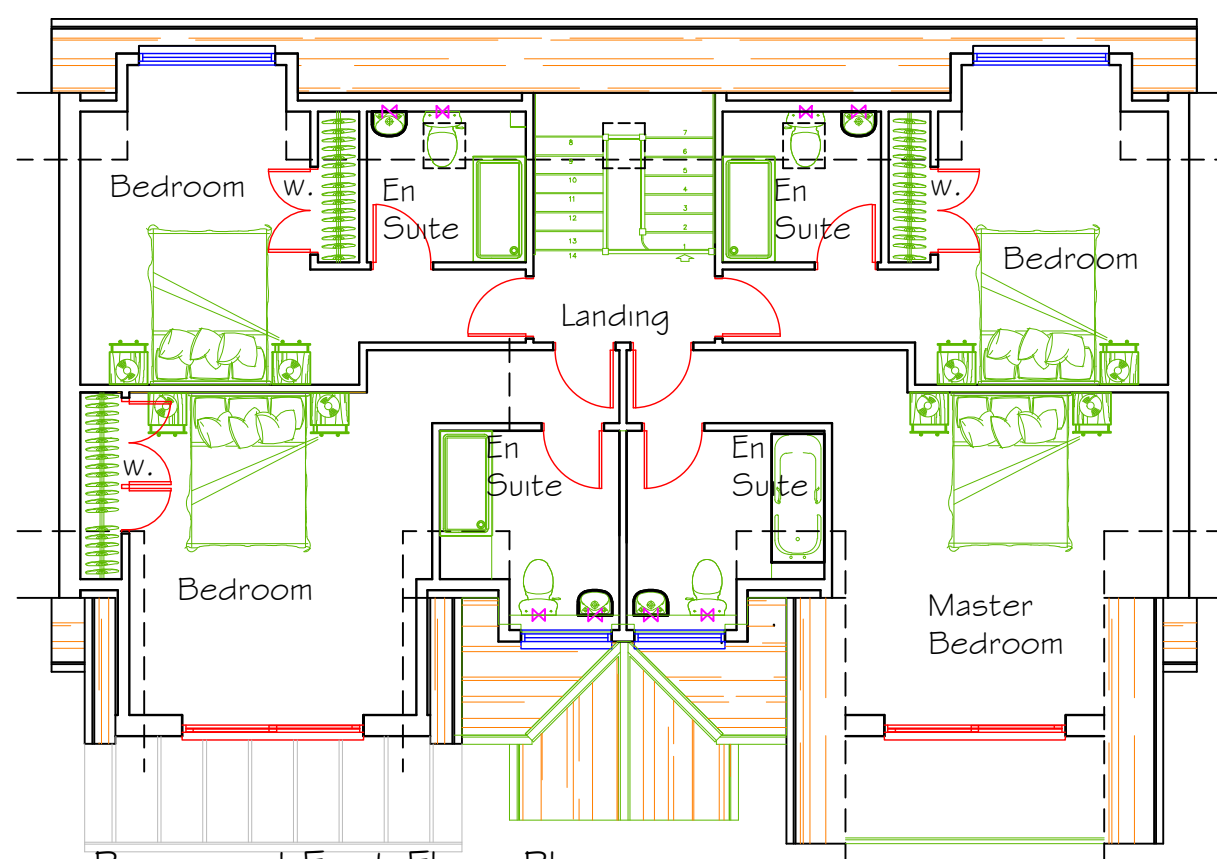

Proposed First Floor Plan
Area 99.8sqm

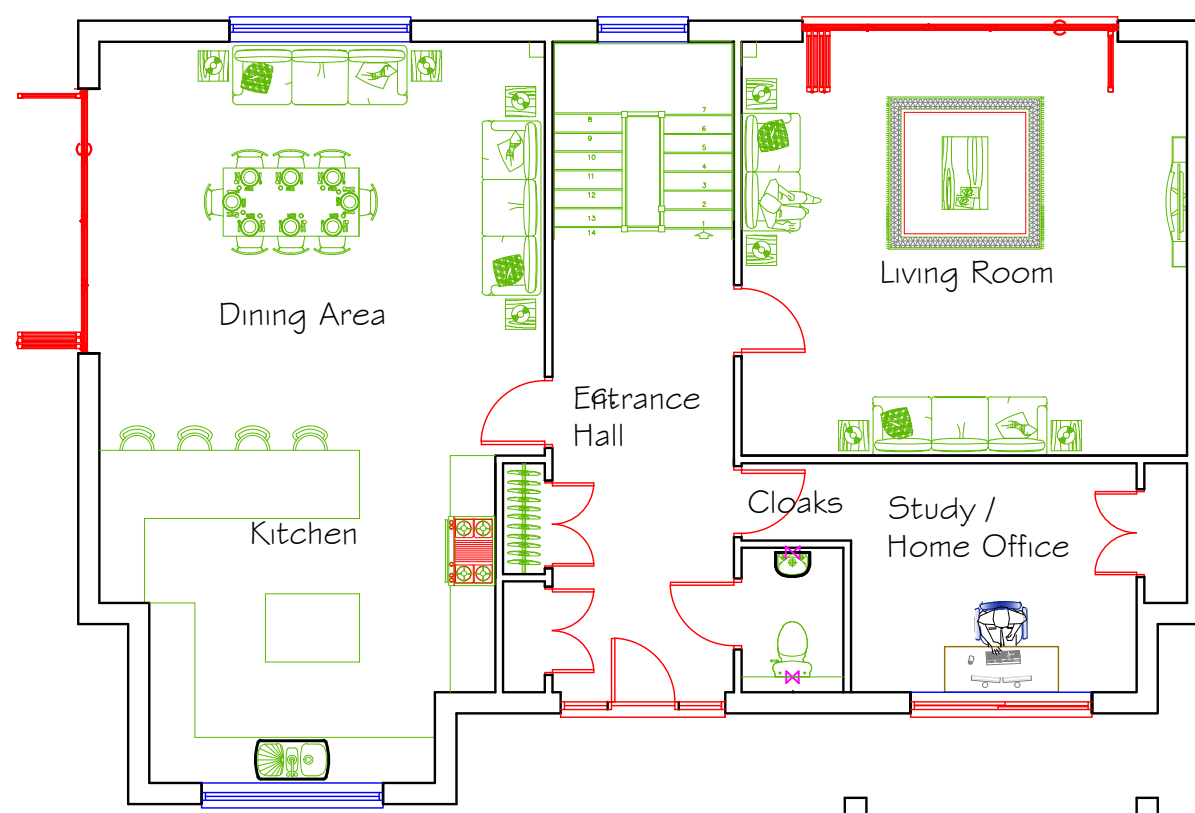

Proposed Ground Floor Plan
Area 126.7sqm

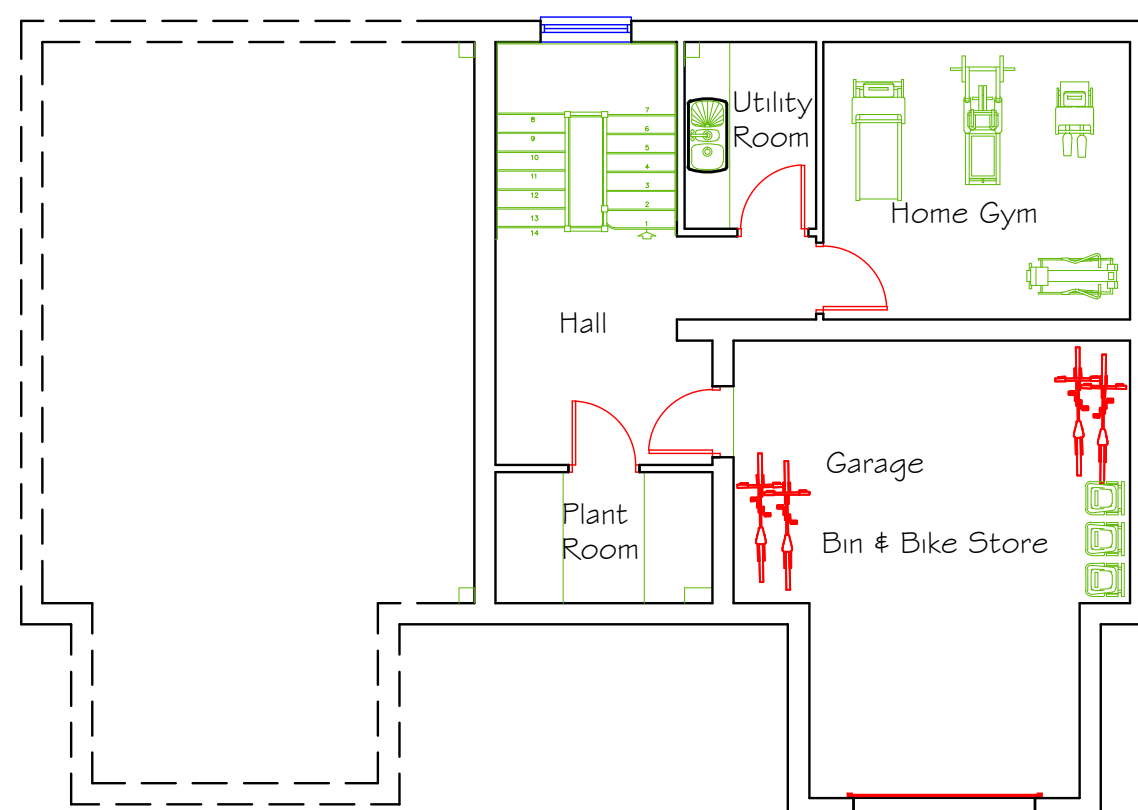

Proposed Semi-Basement Floor Plan
Area - 70.6sqm

Proposed Floor Plans - PLOT THREE - Scale 1:100@A2

Proposed Development of Three Residential Units along with
Associated Facilities at Land adjoining Meadow Cottage,
School Lane, Higham, Kent ME3 7JG

Date Dec 2022

Drawing No.2022/52/08@A2

CORPORATE ARCHITECTURE
& DESIGN GROUP



SEVENCROFT LTD.

277 Canterbury Road, Kennington
Ashford, Kent TN24 9QW
Tel / Fax : 01233 625553
e-mail : sevencroft@hotmail.co.uk