


10m 5m 0m 5m 10m

These drawings and designs are the
copyright of
SEVENCROFT LTD.

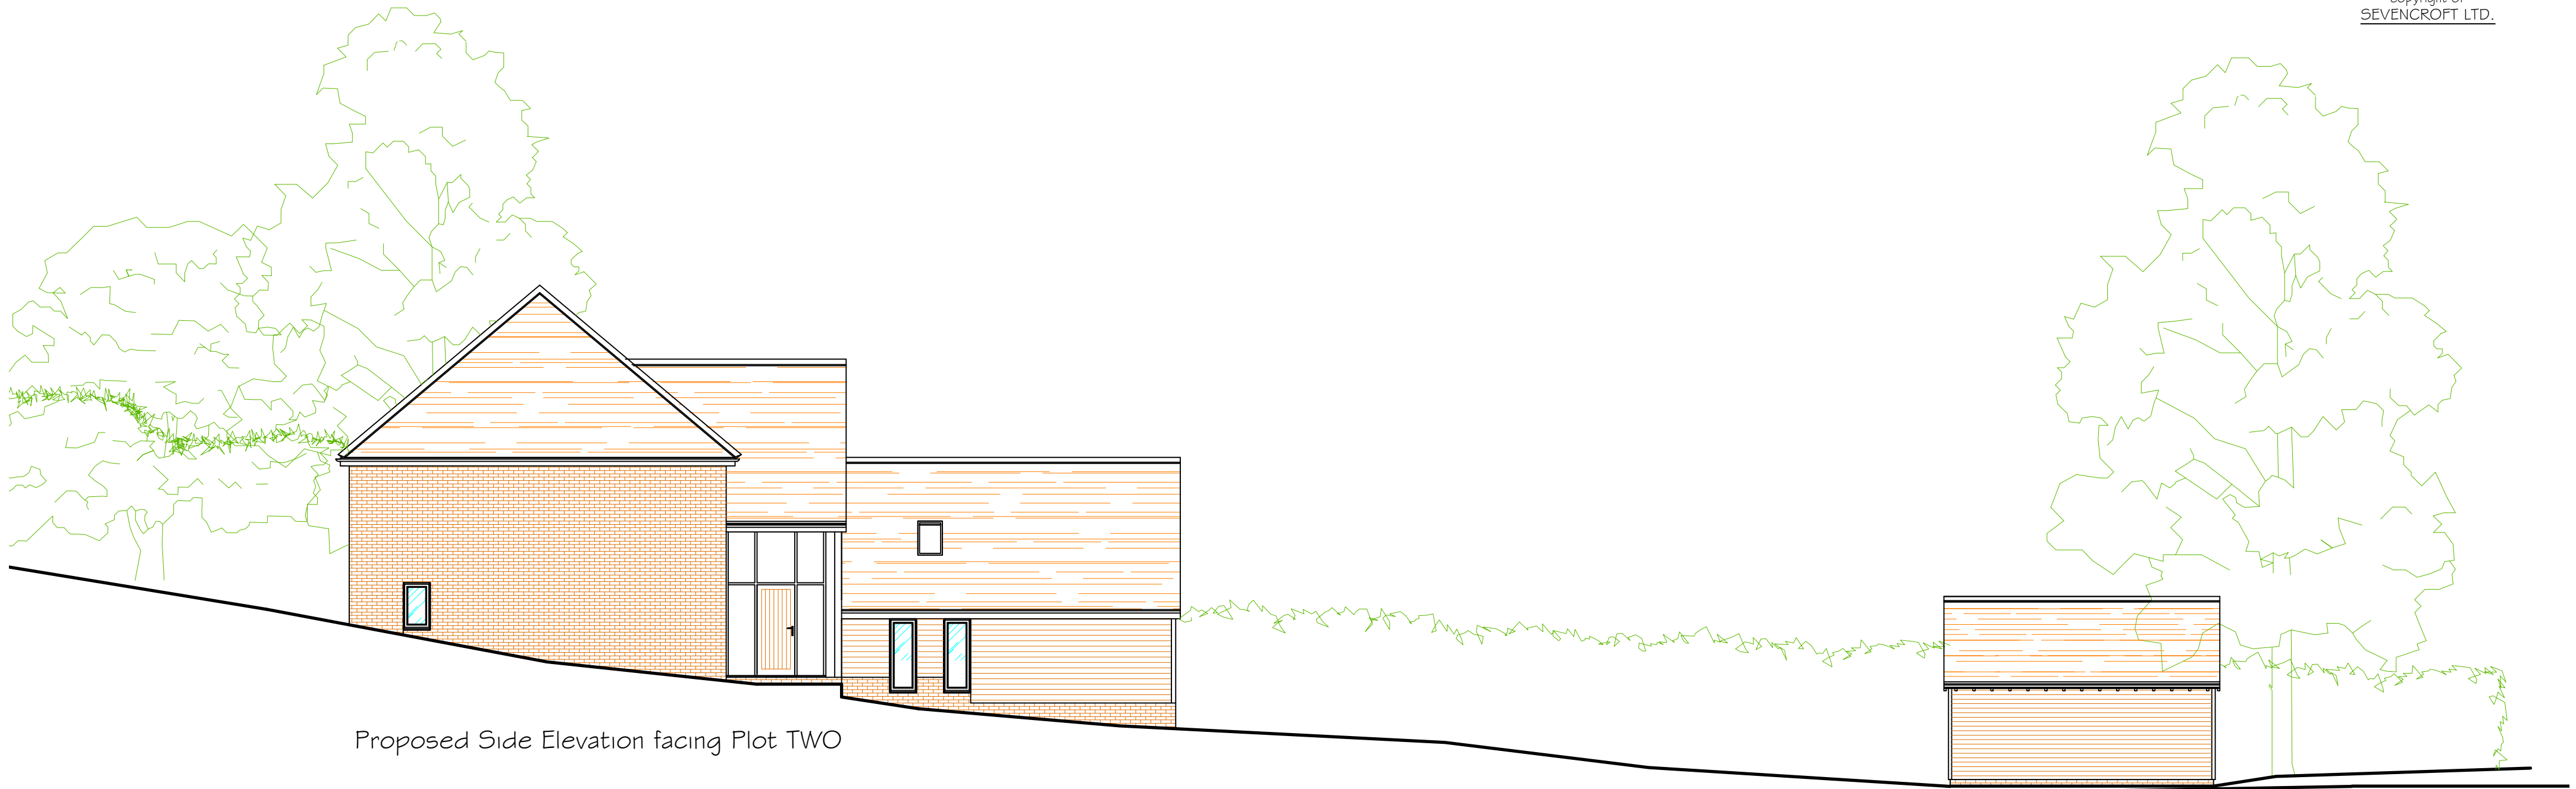

Proposed Side Elevation facing Plot TWO



Proposed Front Elevation facing Garage

Proposed Elevations - PLOT ONE - Scale 1:100@A3

Materials Schedule

Roof - SVK Montana Slate 600 x 300 Textured Surface

Riven Edge or Marley Rivendale or similar - Blue/Black

Wall - Old Fulford Blend - Rustic Red Stock Brick from
Traditional Brick & Stone Company with Stone Cills. Marley
Black Cedar Cladding.

Windows - Black wood effect UPVC Flush Casement
windows - Made by Residence - R7 model type - Double
Glazed windows

Doors - Black Aluminium Double Glazed windows

CORPORATE ARCHITECTURE
& DESIGN GROUP



SEVENCROFT LTD.

277 Canterbury Road, Kennington
Ashford, Kent TN24 9QW
Tel / Fax : 01233 625553
e-mail : sevincroft@hotmail.co.uk

Date Dec 2022

Drawing No.2022/52/06@A2

Proposed Development of Three Residential Units along
with Associated Facilities at Land adjoining Meadow
Cottage, School Lane, Higham, Kent ME3 7JG