



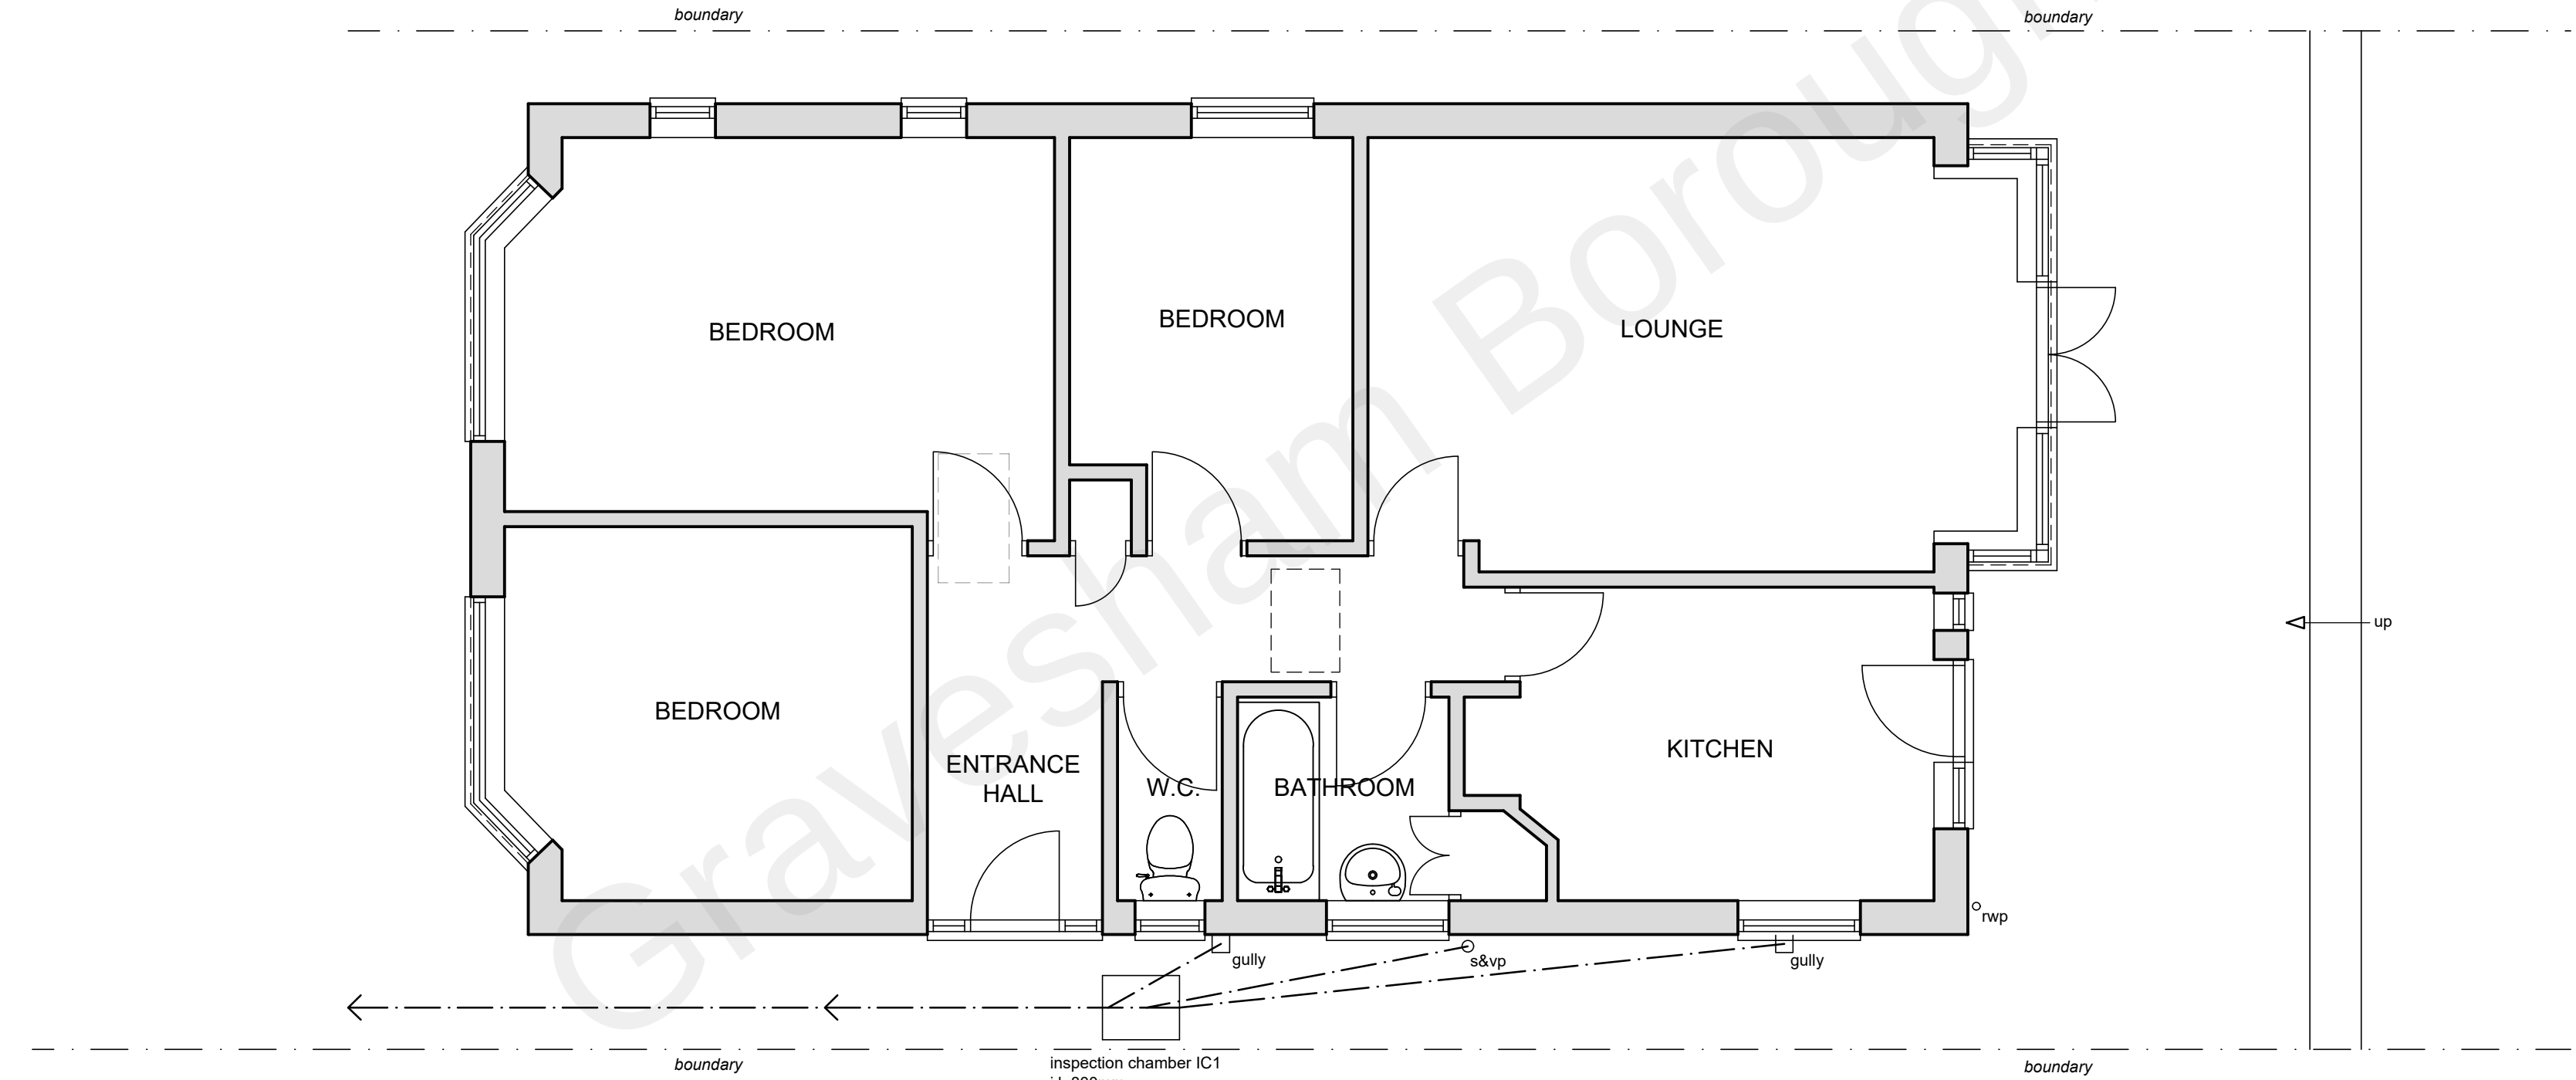


GROUND FLOOR PLAN
(1:50)

7 ARNOLD ROAD

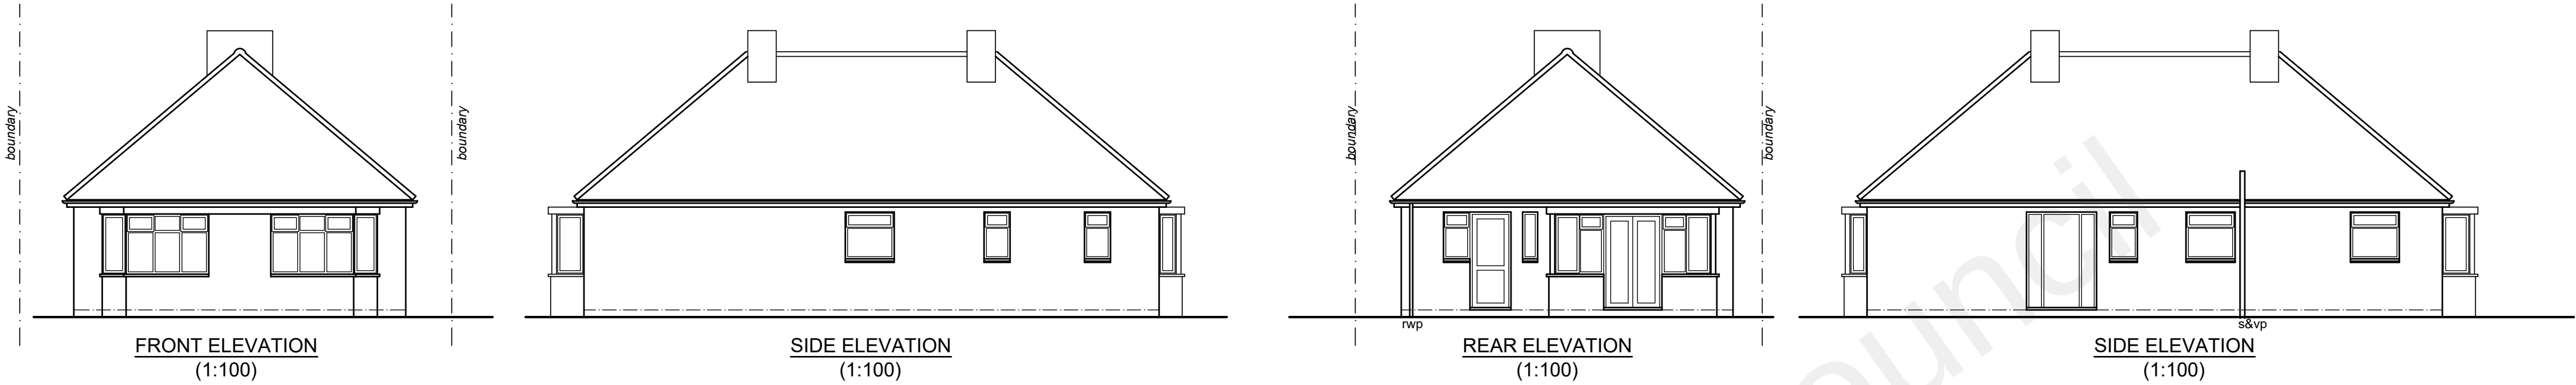

SCALE

SCALE BAR @ 1:100

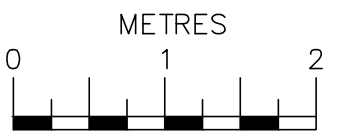

SCALE

SCALE BAR @ 1:50

18/08/22	A	Boundary line to 7 Arnold Road corrected
Date	No	Revision
Penfold Project Services		
Epmarket, Wrotham Road, Meopham, Kent, DA13 0JH Telephone: 01474 816690 e-mail: apenfold448@btinternet.com		
Job Title:	5 ARNOLD ROAD GRAVESEND KENT DA12 5PU	
Dwg Title:	PLANS & ELEVATIONS AS EXISTING	
Scale:	1:50 & 1:100 @ A2	
Dwg No.:	01A	
Date:	April 2022	