



- Do not scale from this drawing.
- All dimensions to be verified on site and is in mm.
- Builder to verify all dimensions, heights and levels prior to commencing work.
- All documents shall be checked to ensure that they are compatible to the contractor before construction commences. In the event of any ambiguity or contradiction the engineer and/or architect shall be notified immediately.
- The contractor in preparing his estimate shall visit the site and acquire with the problems involved.
- The contractor shall issue all statutory notices to the local Authority during progress and completion of works.

## SECOND FLOOR PLAN 1:100

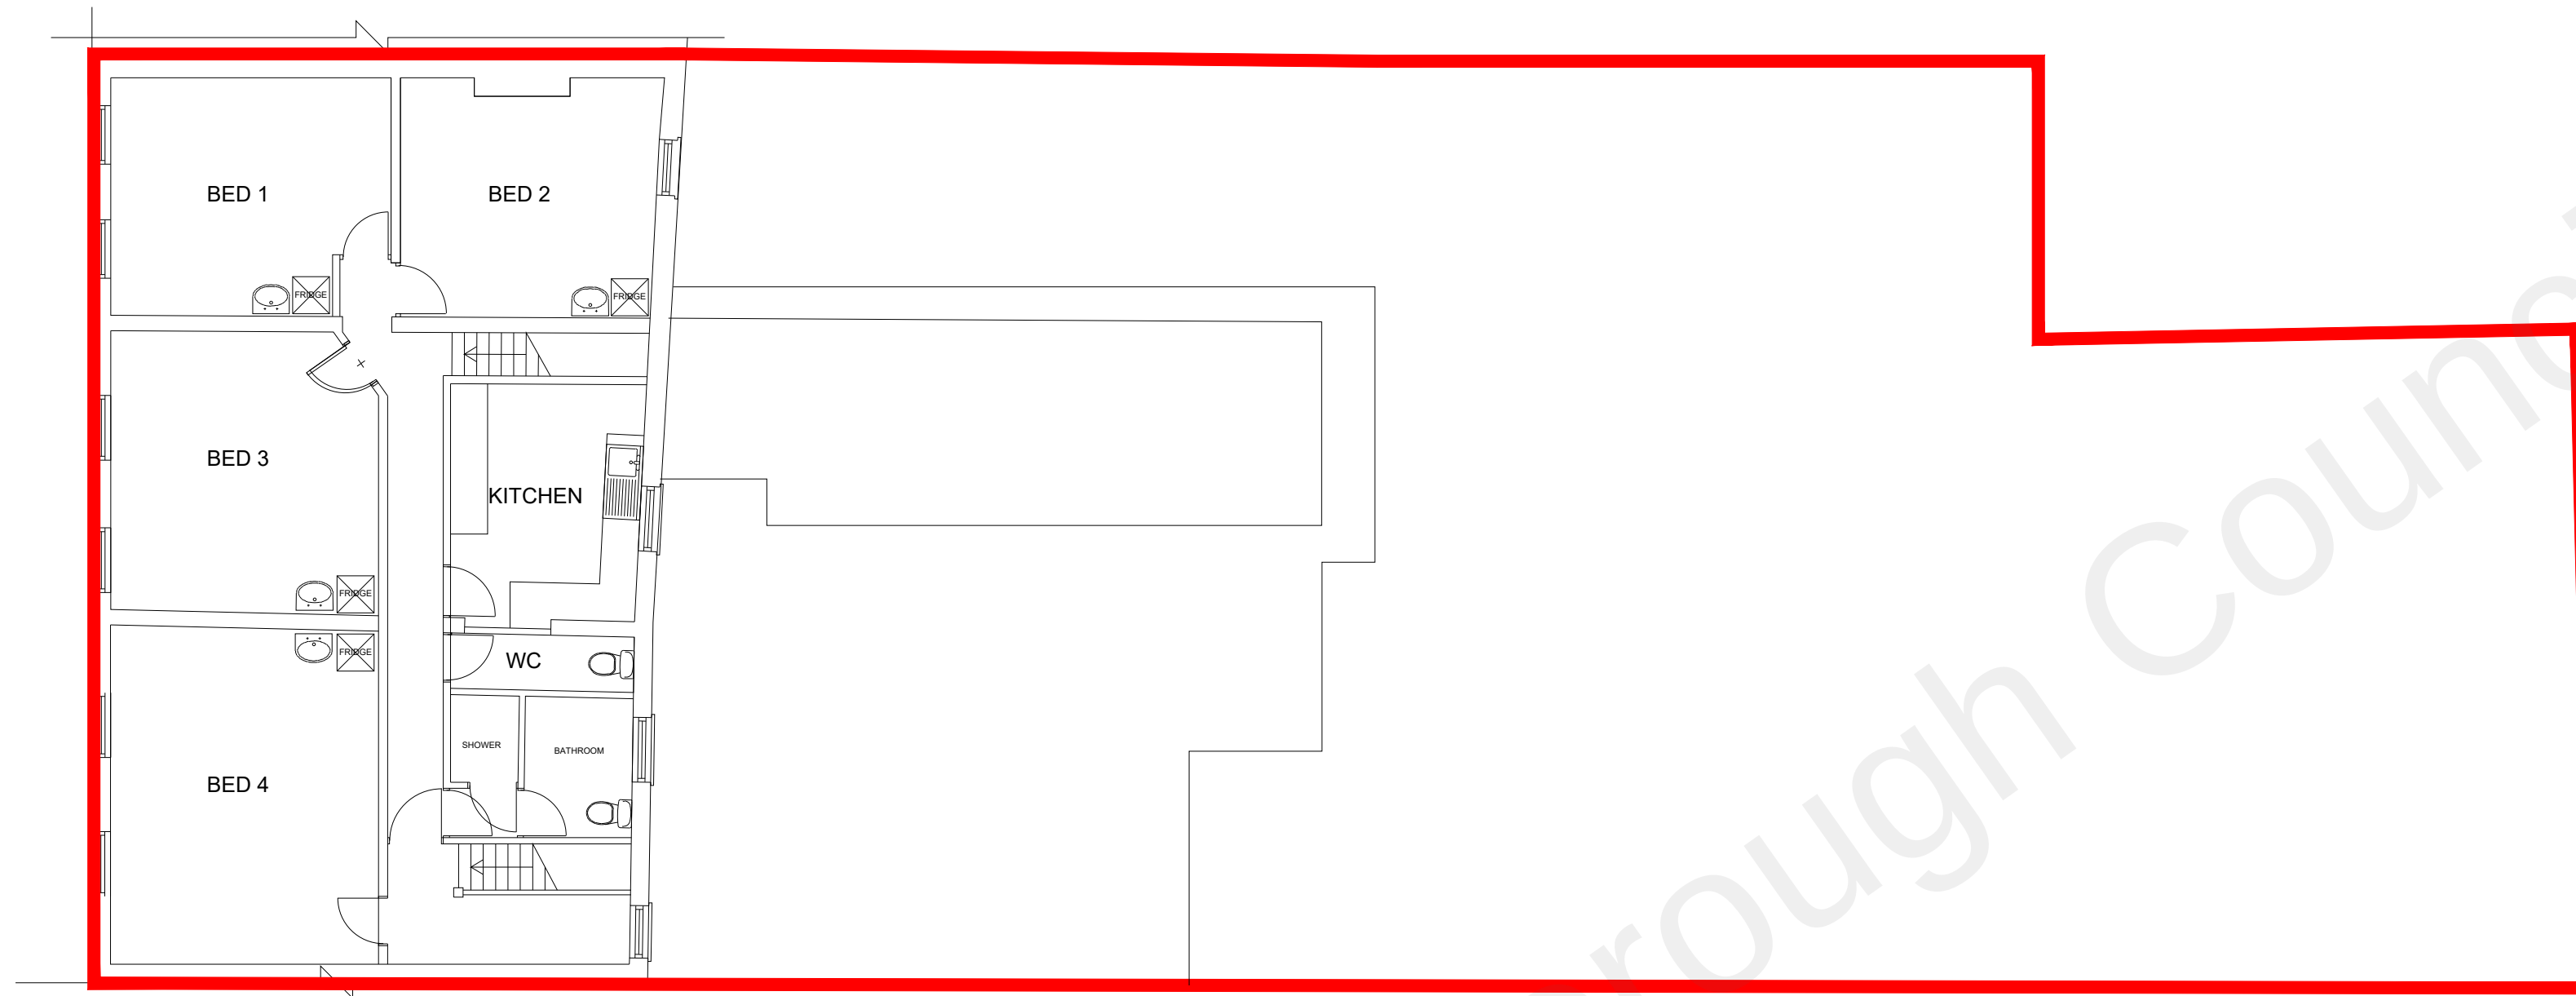

## FRONT ELEVATION 1:100

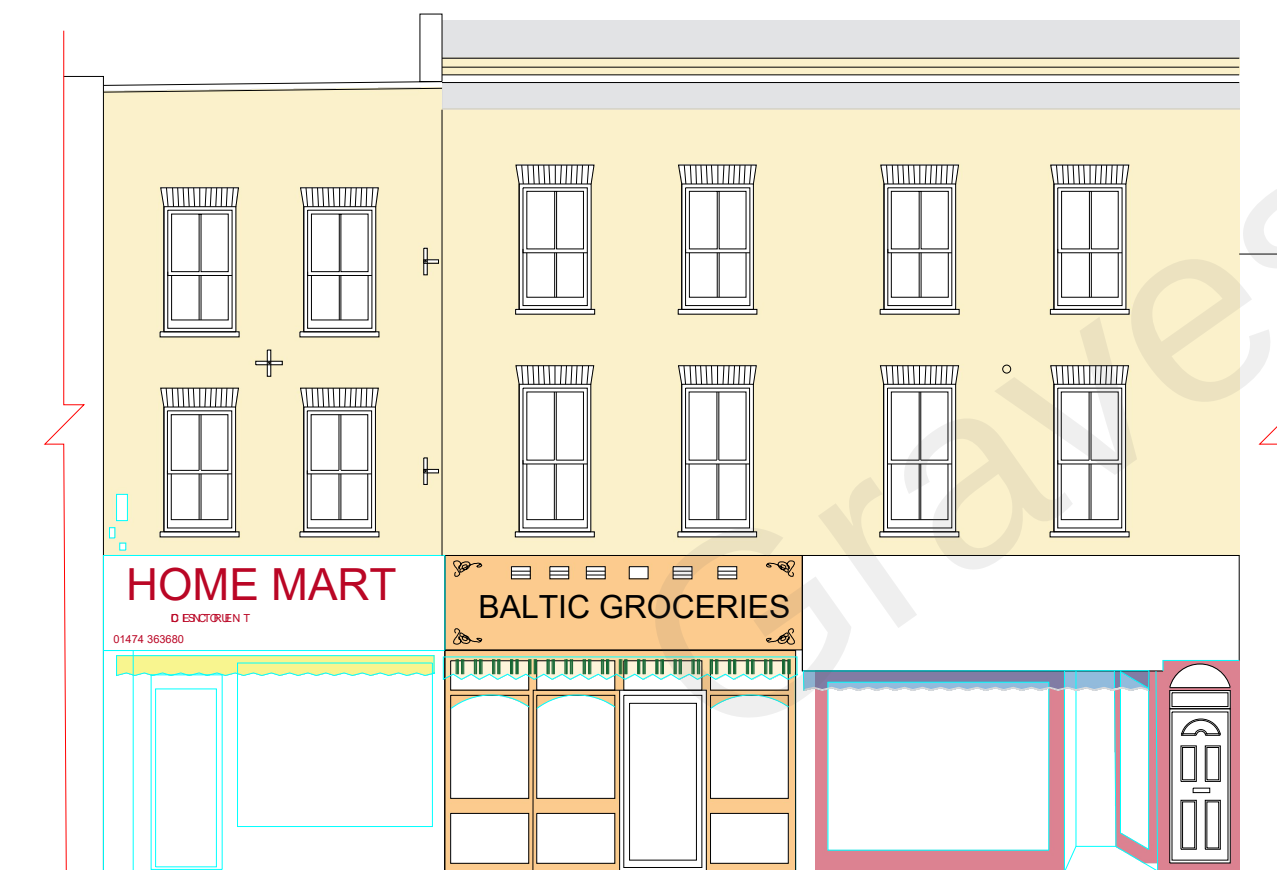

## REAR ELEVATION 1:100



0 1 2 3 4 1:100

REV: DESCRIPTION: BY: DATE:  
STATUS: PLANNING



Whitehall Place  
47 The Terrace,  
Gravesend, Kent  
DA12 2DL  
01474 247 787  
info@barronedwards.co.uk  
www.barronedwards.co.uk

SITE: 12-16 Queen Street  
Gravesend, Kent  
DA12 2EE

TITLE: Existing Plans & Elevations

|                              |                     |                |
|------------------------------|---------------------|----------------|
| SCALE AT A2:<br>1:200, 1:100 | DATE:<br>10.12.2021 | DRAWN:<br>HE   |
| PROJECT NO:<br>2105 - 01 A   | DRAWING NO:<br>002B | REVISION:<br>- |