




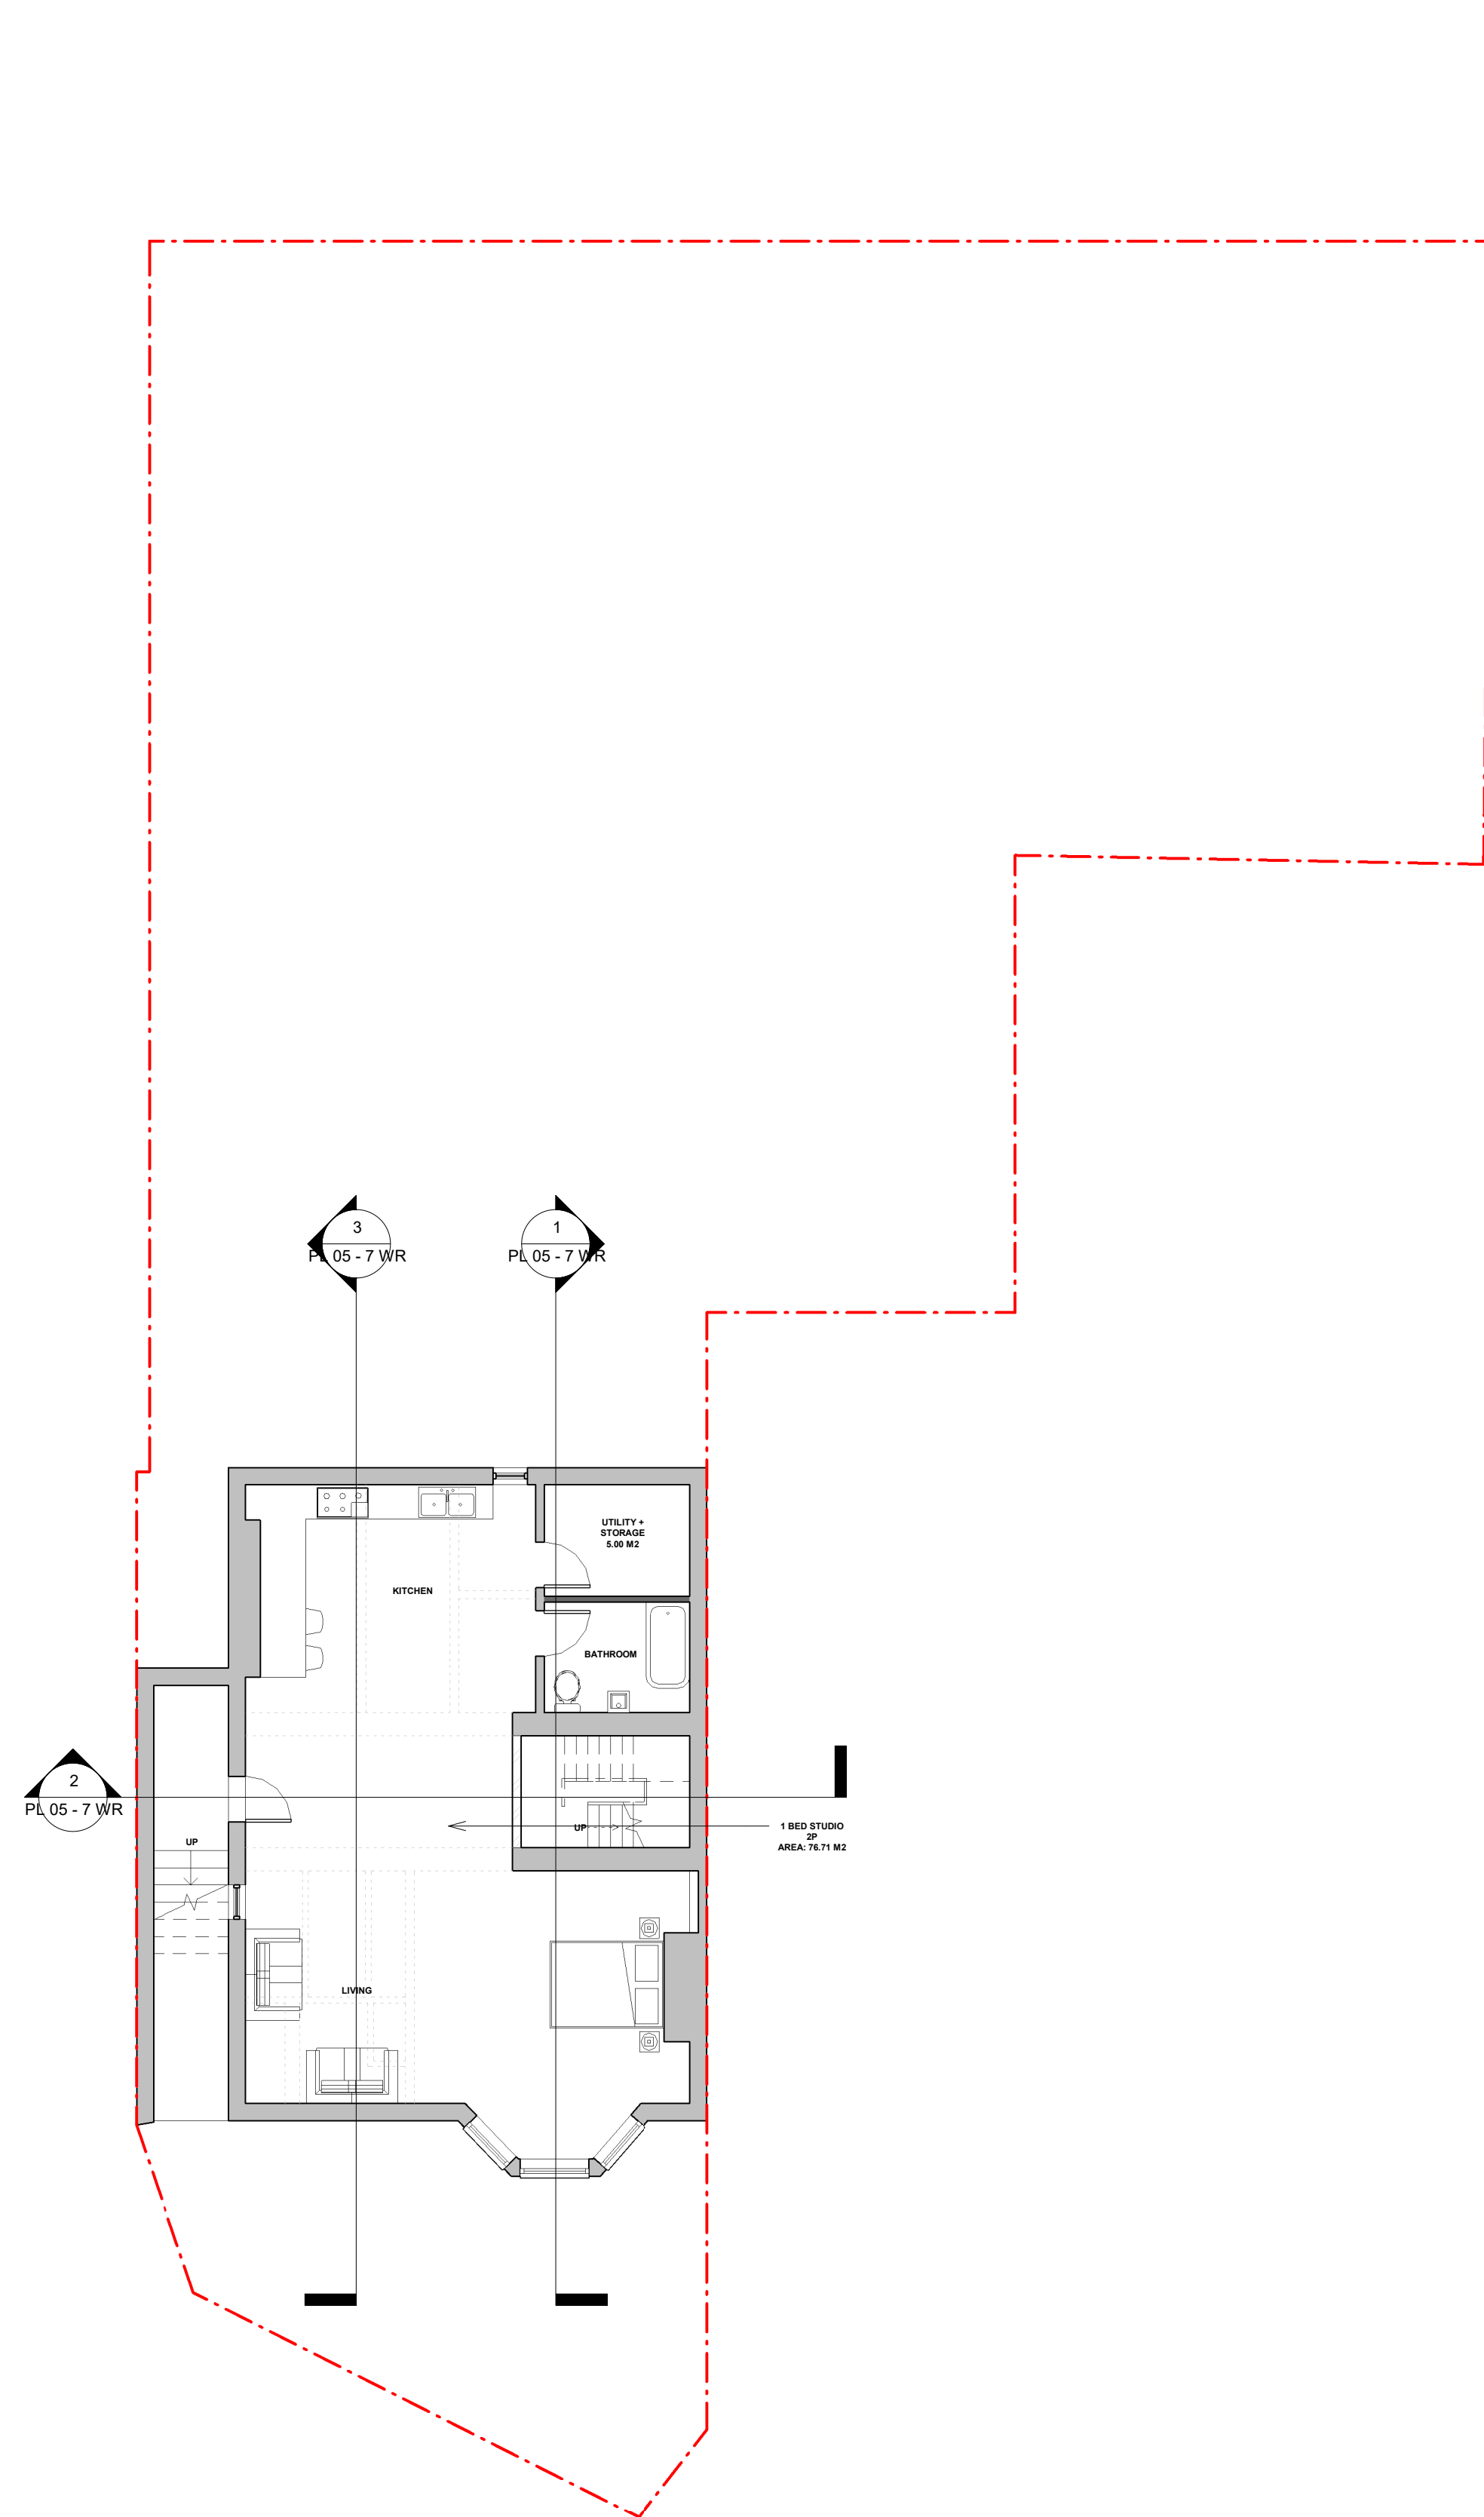

1 Approved Basement
1 : 100

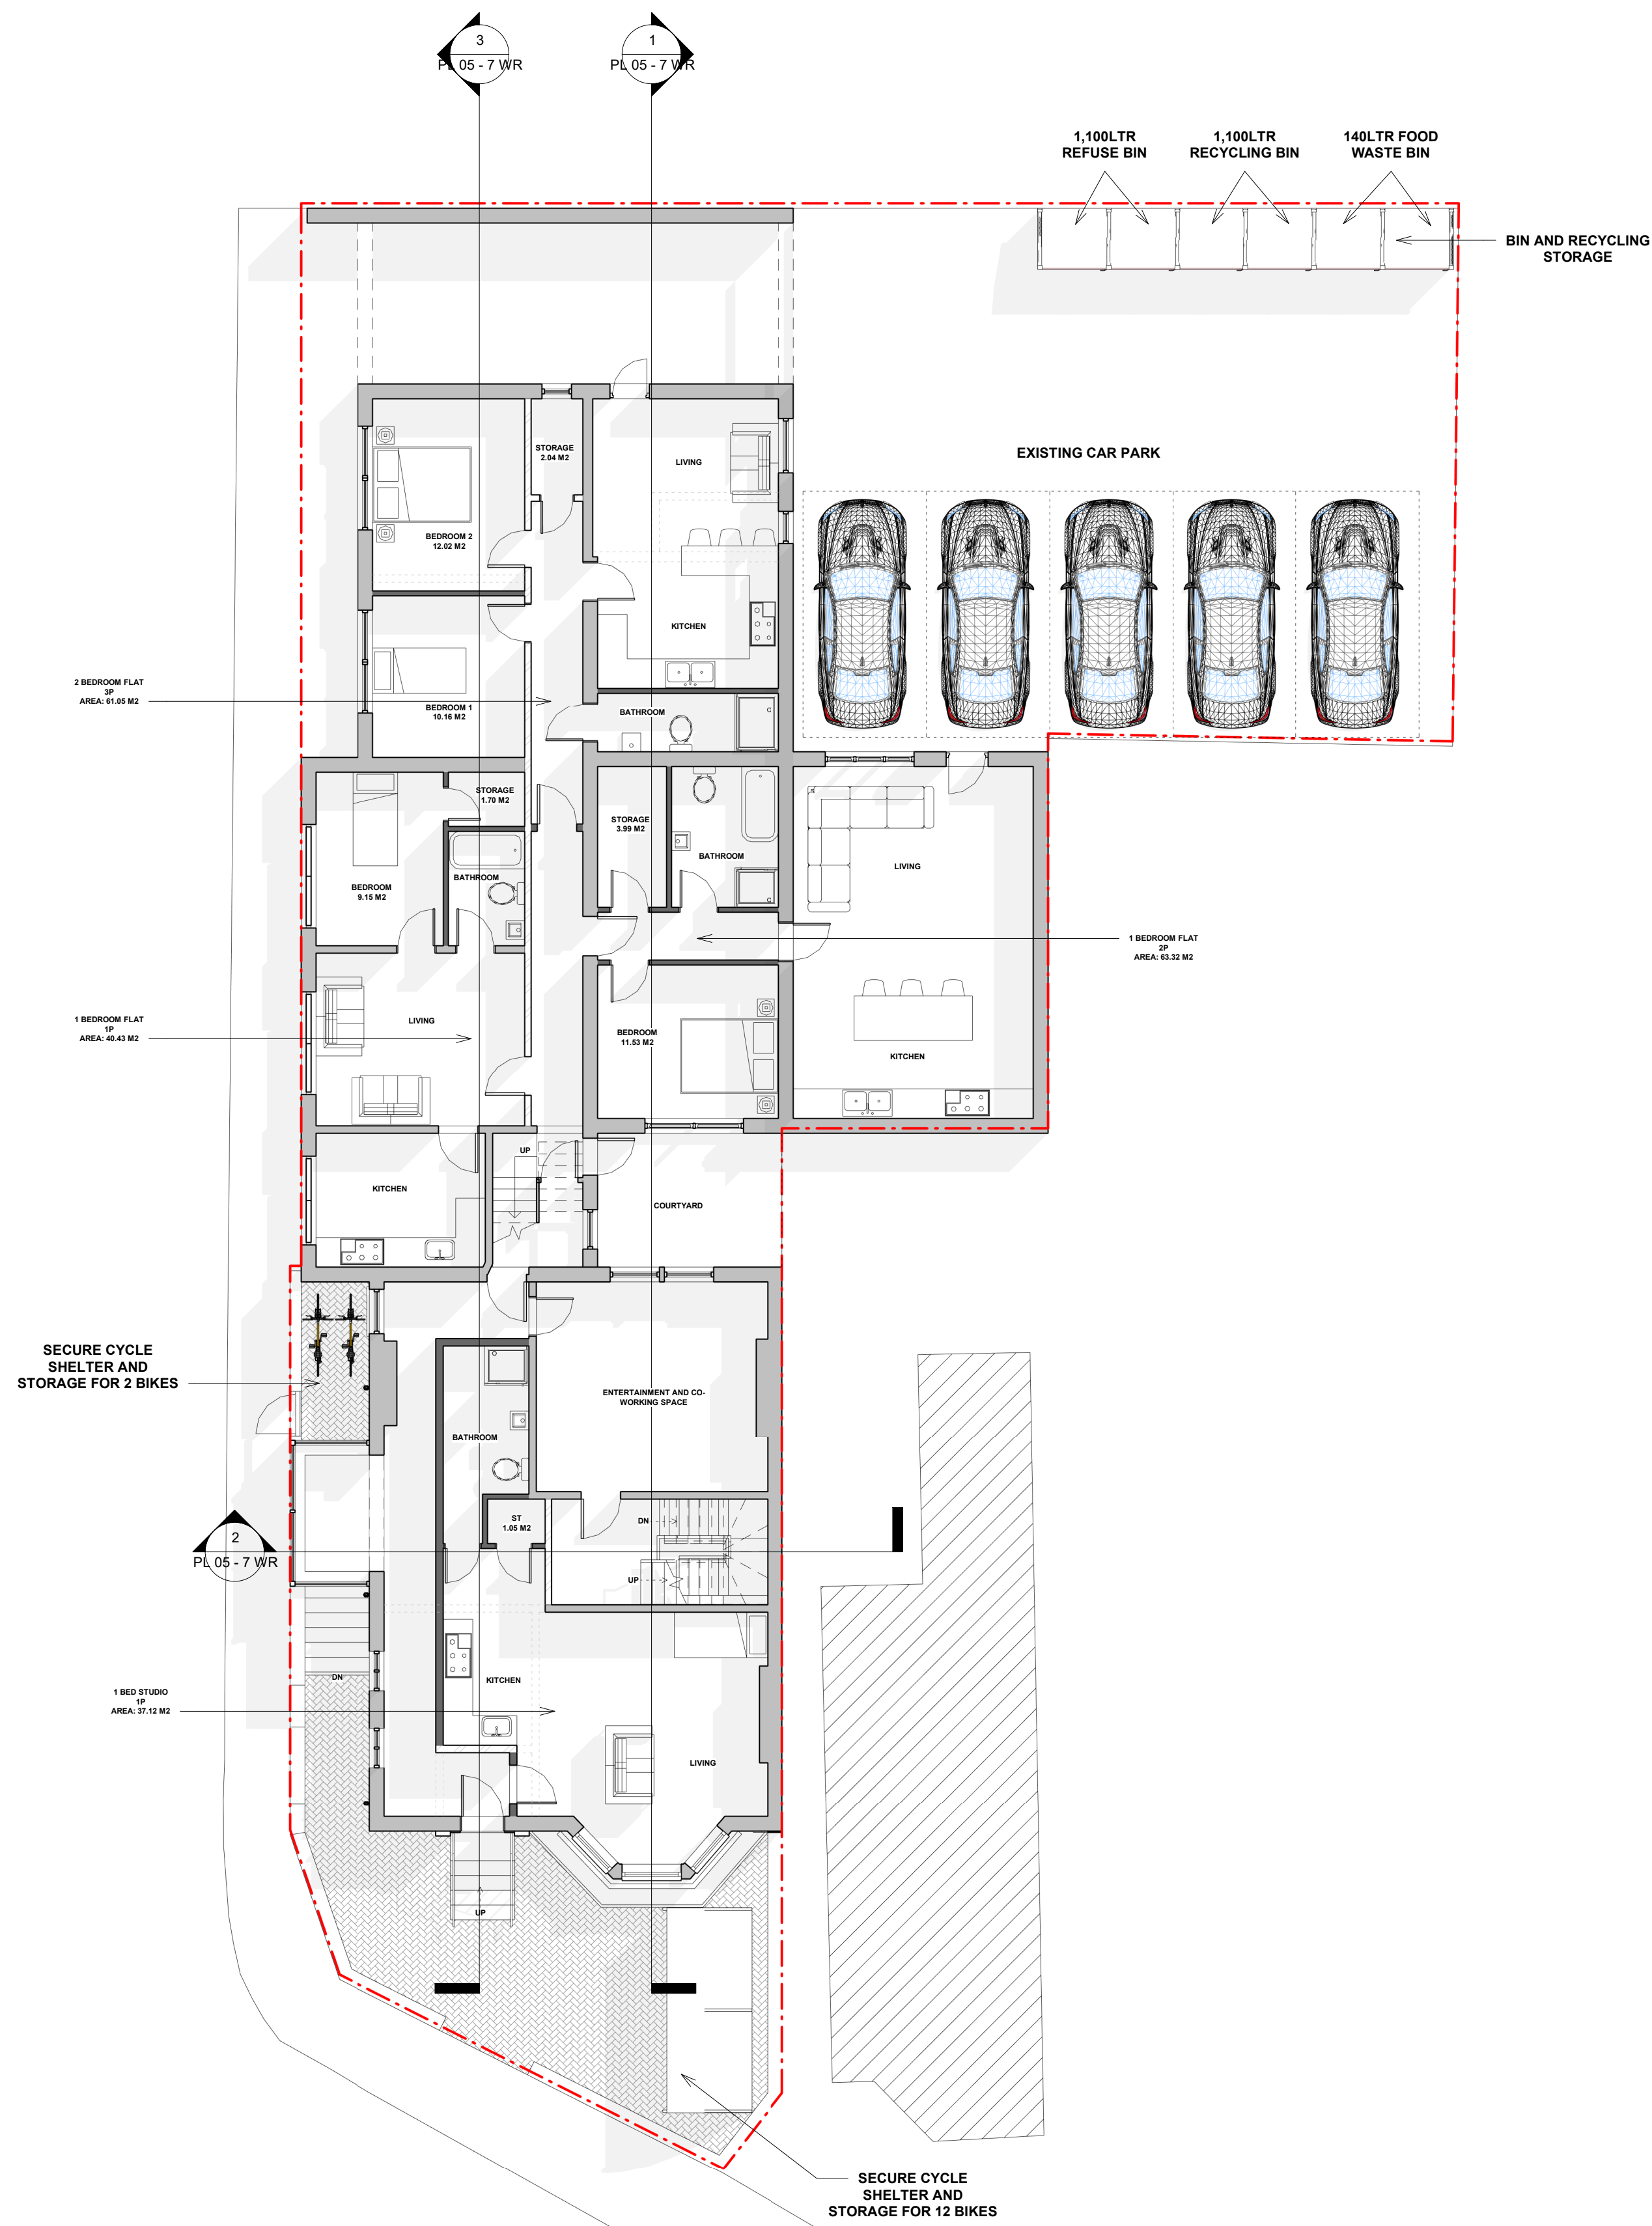

2 Approved Ground Floor
1 : 100

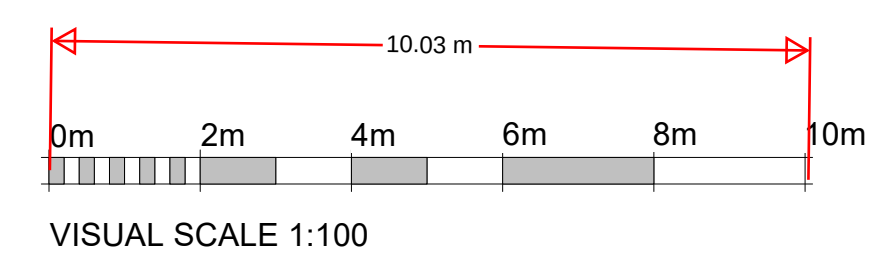

EXISTING WALL		PROPOSED WALL	
BOUNDARY LINE		FLOOR TO CEILING HEIGHT	
PROJECT Approved Drawings under REF 20231143			
ADDRESS 7 Wrotham Rd, Gravesend DA11 0PD			
CLIENT NAME			
PROJECT STATUS Approved Drawings (20231143)			
SHEET N PL 01 - 7 WR		DRAWING TITLE Approved Basement & Ground Floor Plans	
DESIGNED BY GOPLANS	DRAWN BY SD	CHECKED BY GOPLANS	
DATE 07/11/2023		SCALE As Indicated @ A1	
All dimensions to be cross-checked on site prior to completing drawings for a party wall process, ordering and/or structural purposes.			