



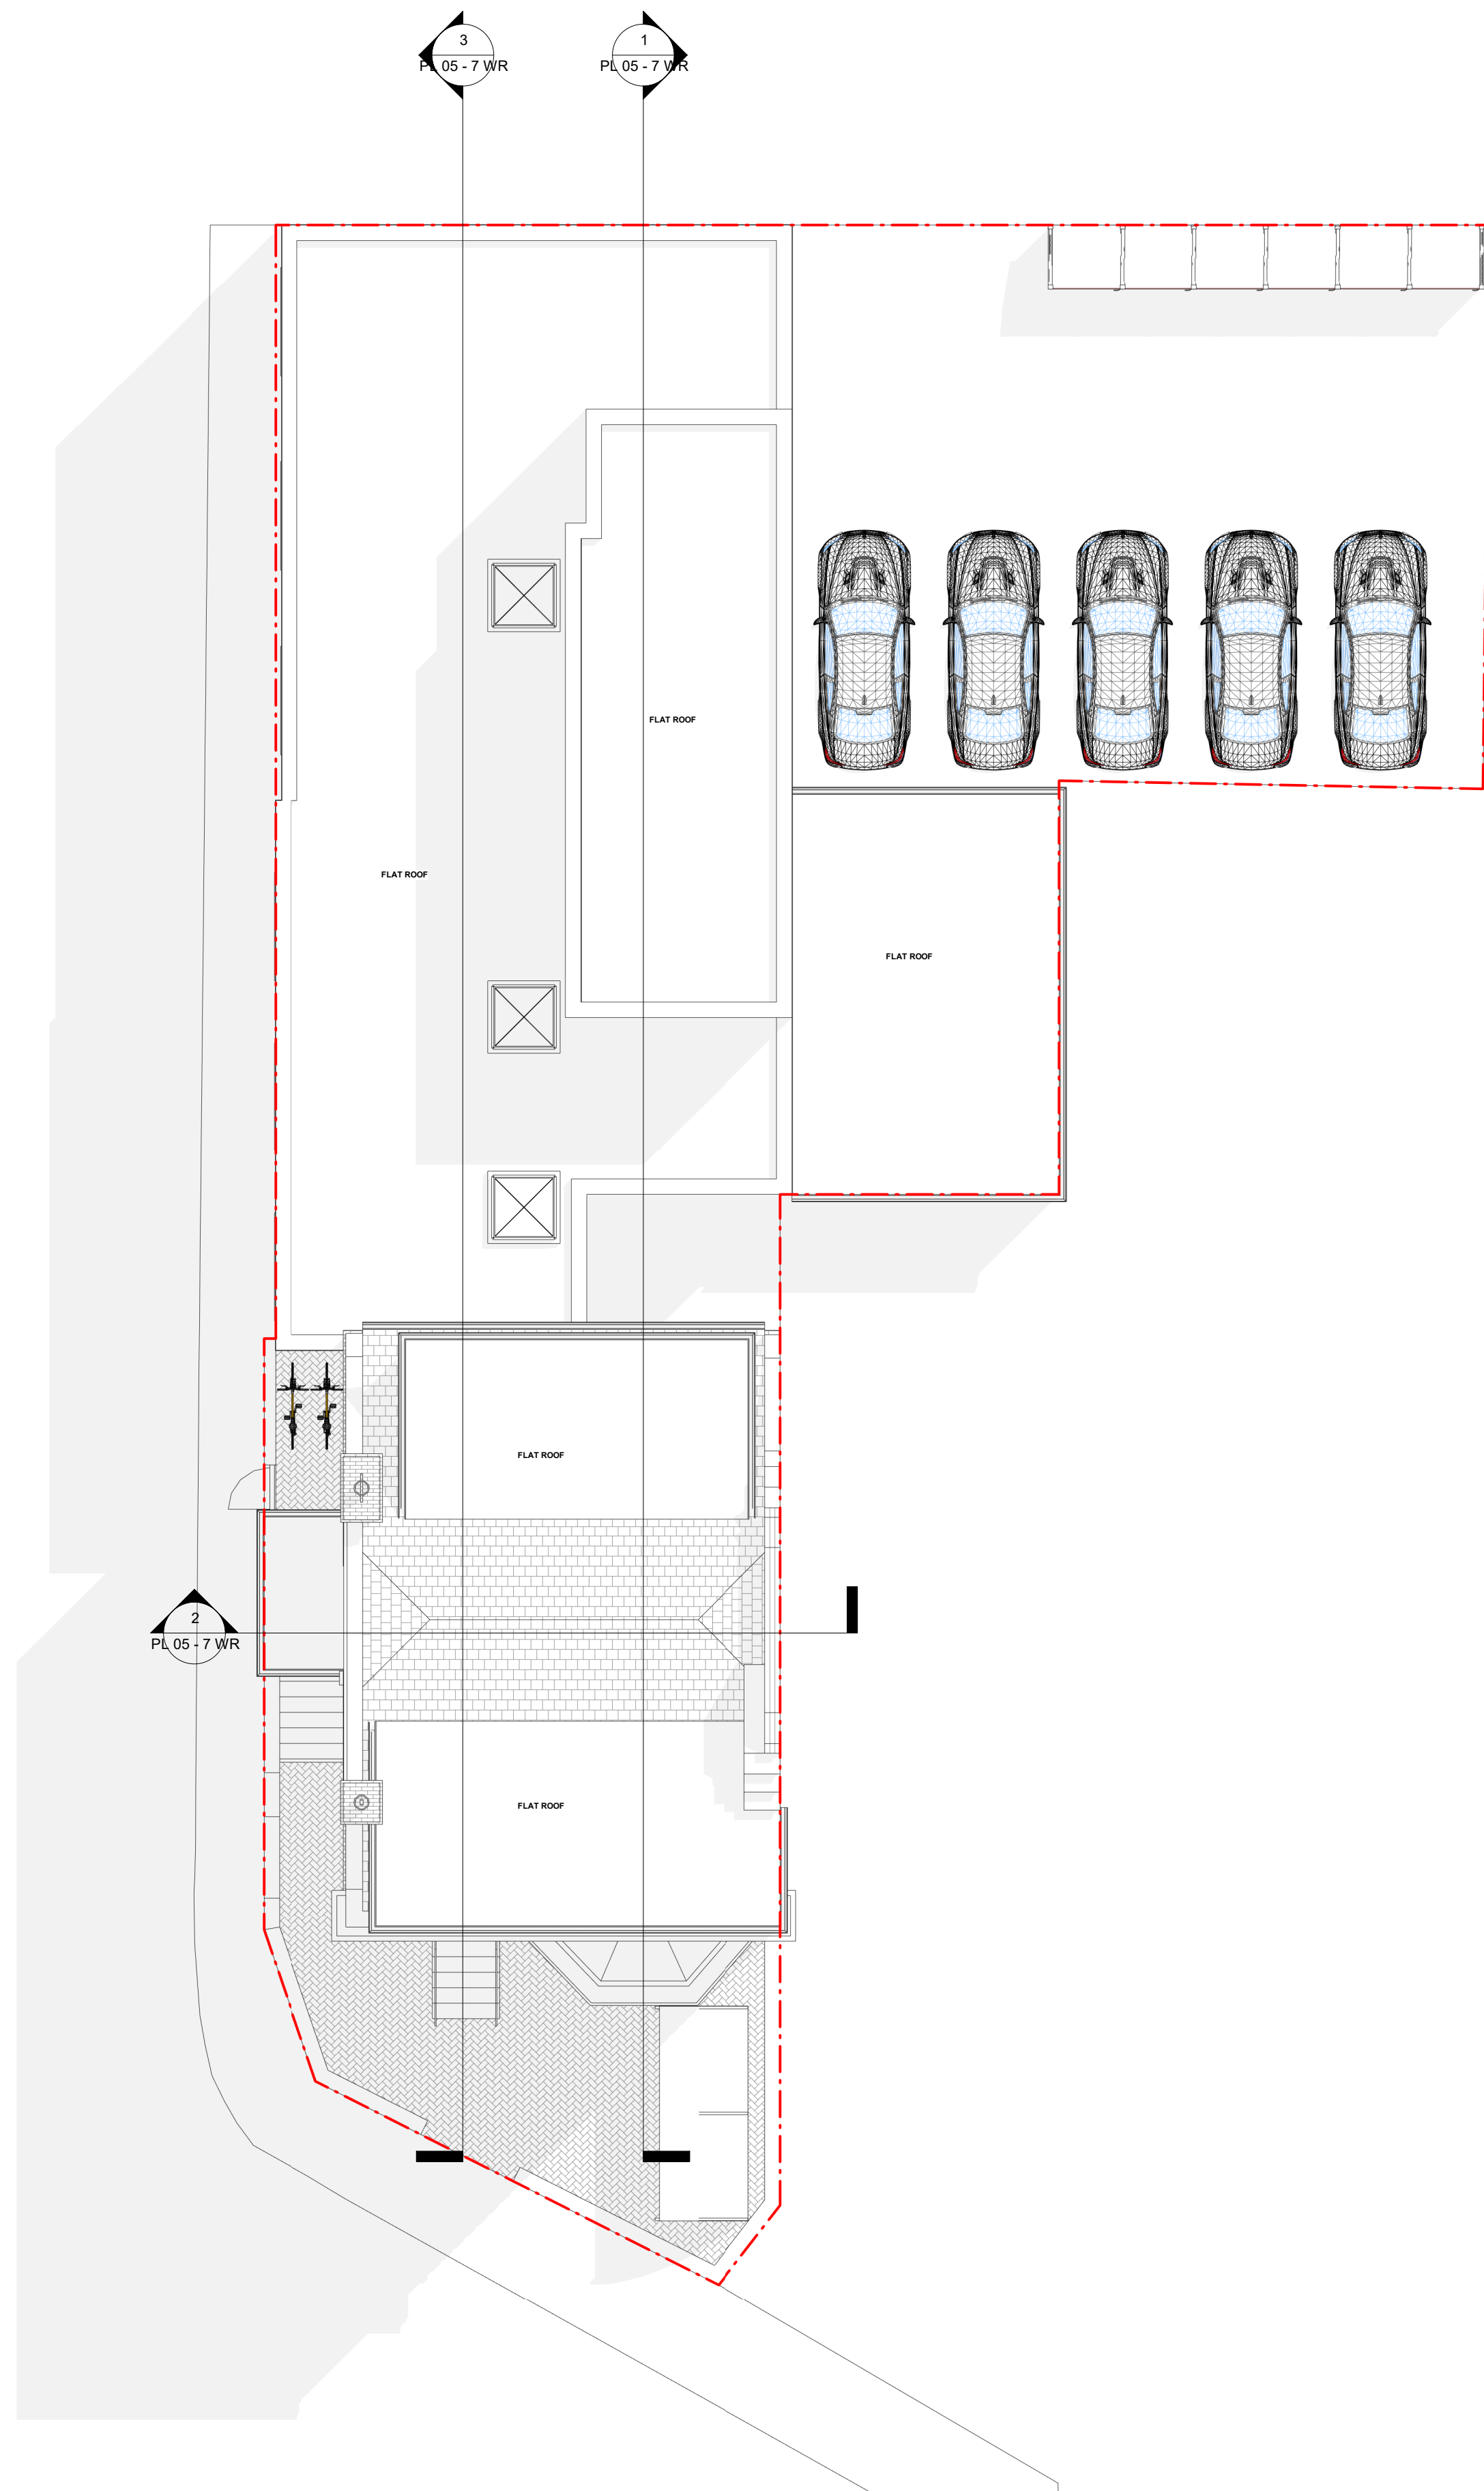

1 Approved Roof
1 : 100

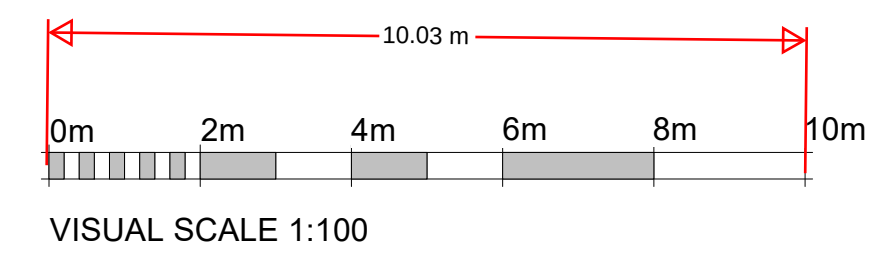

EXISTING WALL PROPOSED WALL		
BOUNDARY LINE		
F/C		
FLOOR TO CEILING HEIGHT		
PROJECT		
Approved Drawings under REF 20231143		
ADDRESS		
7 Wrotham Rd, Gravesend DA11 0PD		
CLIENT NAME		
PROJECT STATUS		
Approved Drawings (20231143)		
SHEET N	DRAWING TITLE	
PL 03 - 7 WR	Approved Roof Plan	
DESIGNED BY:	DRAWN BY:	CHECKED BY:
GOPLANS	SD	GOPLANS
DATE:	SCALE	
07/11/2023	As Indicated @ A1	
All dimensions to be cross-checked on site prior to completing drawings for a party wall process, ordering and/or structural purposes.		