




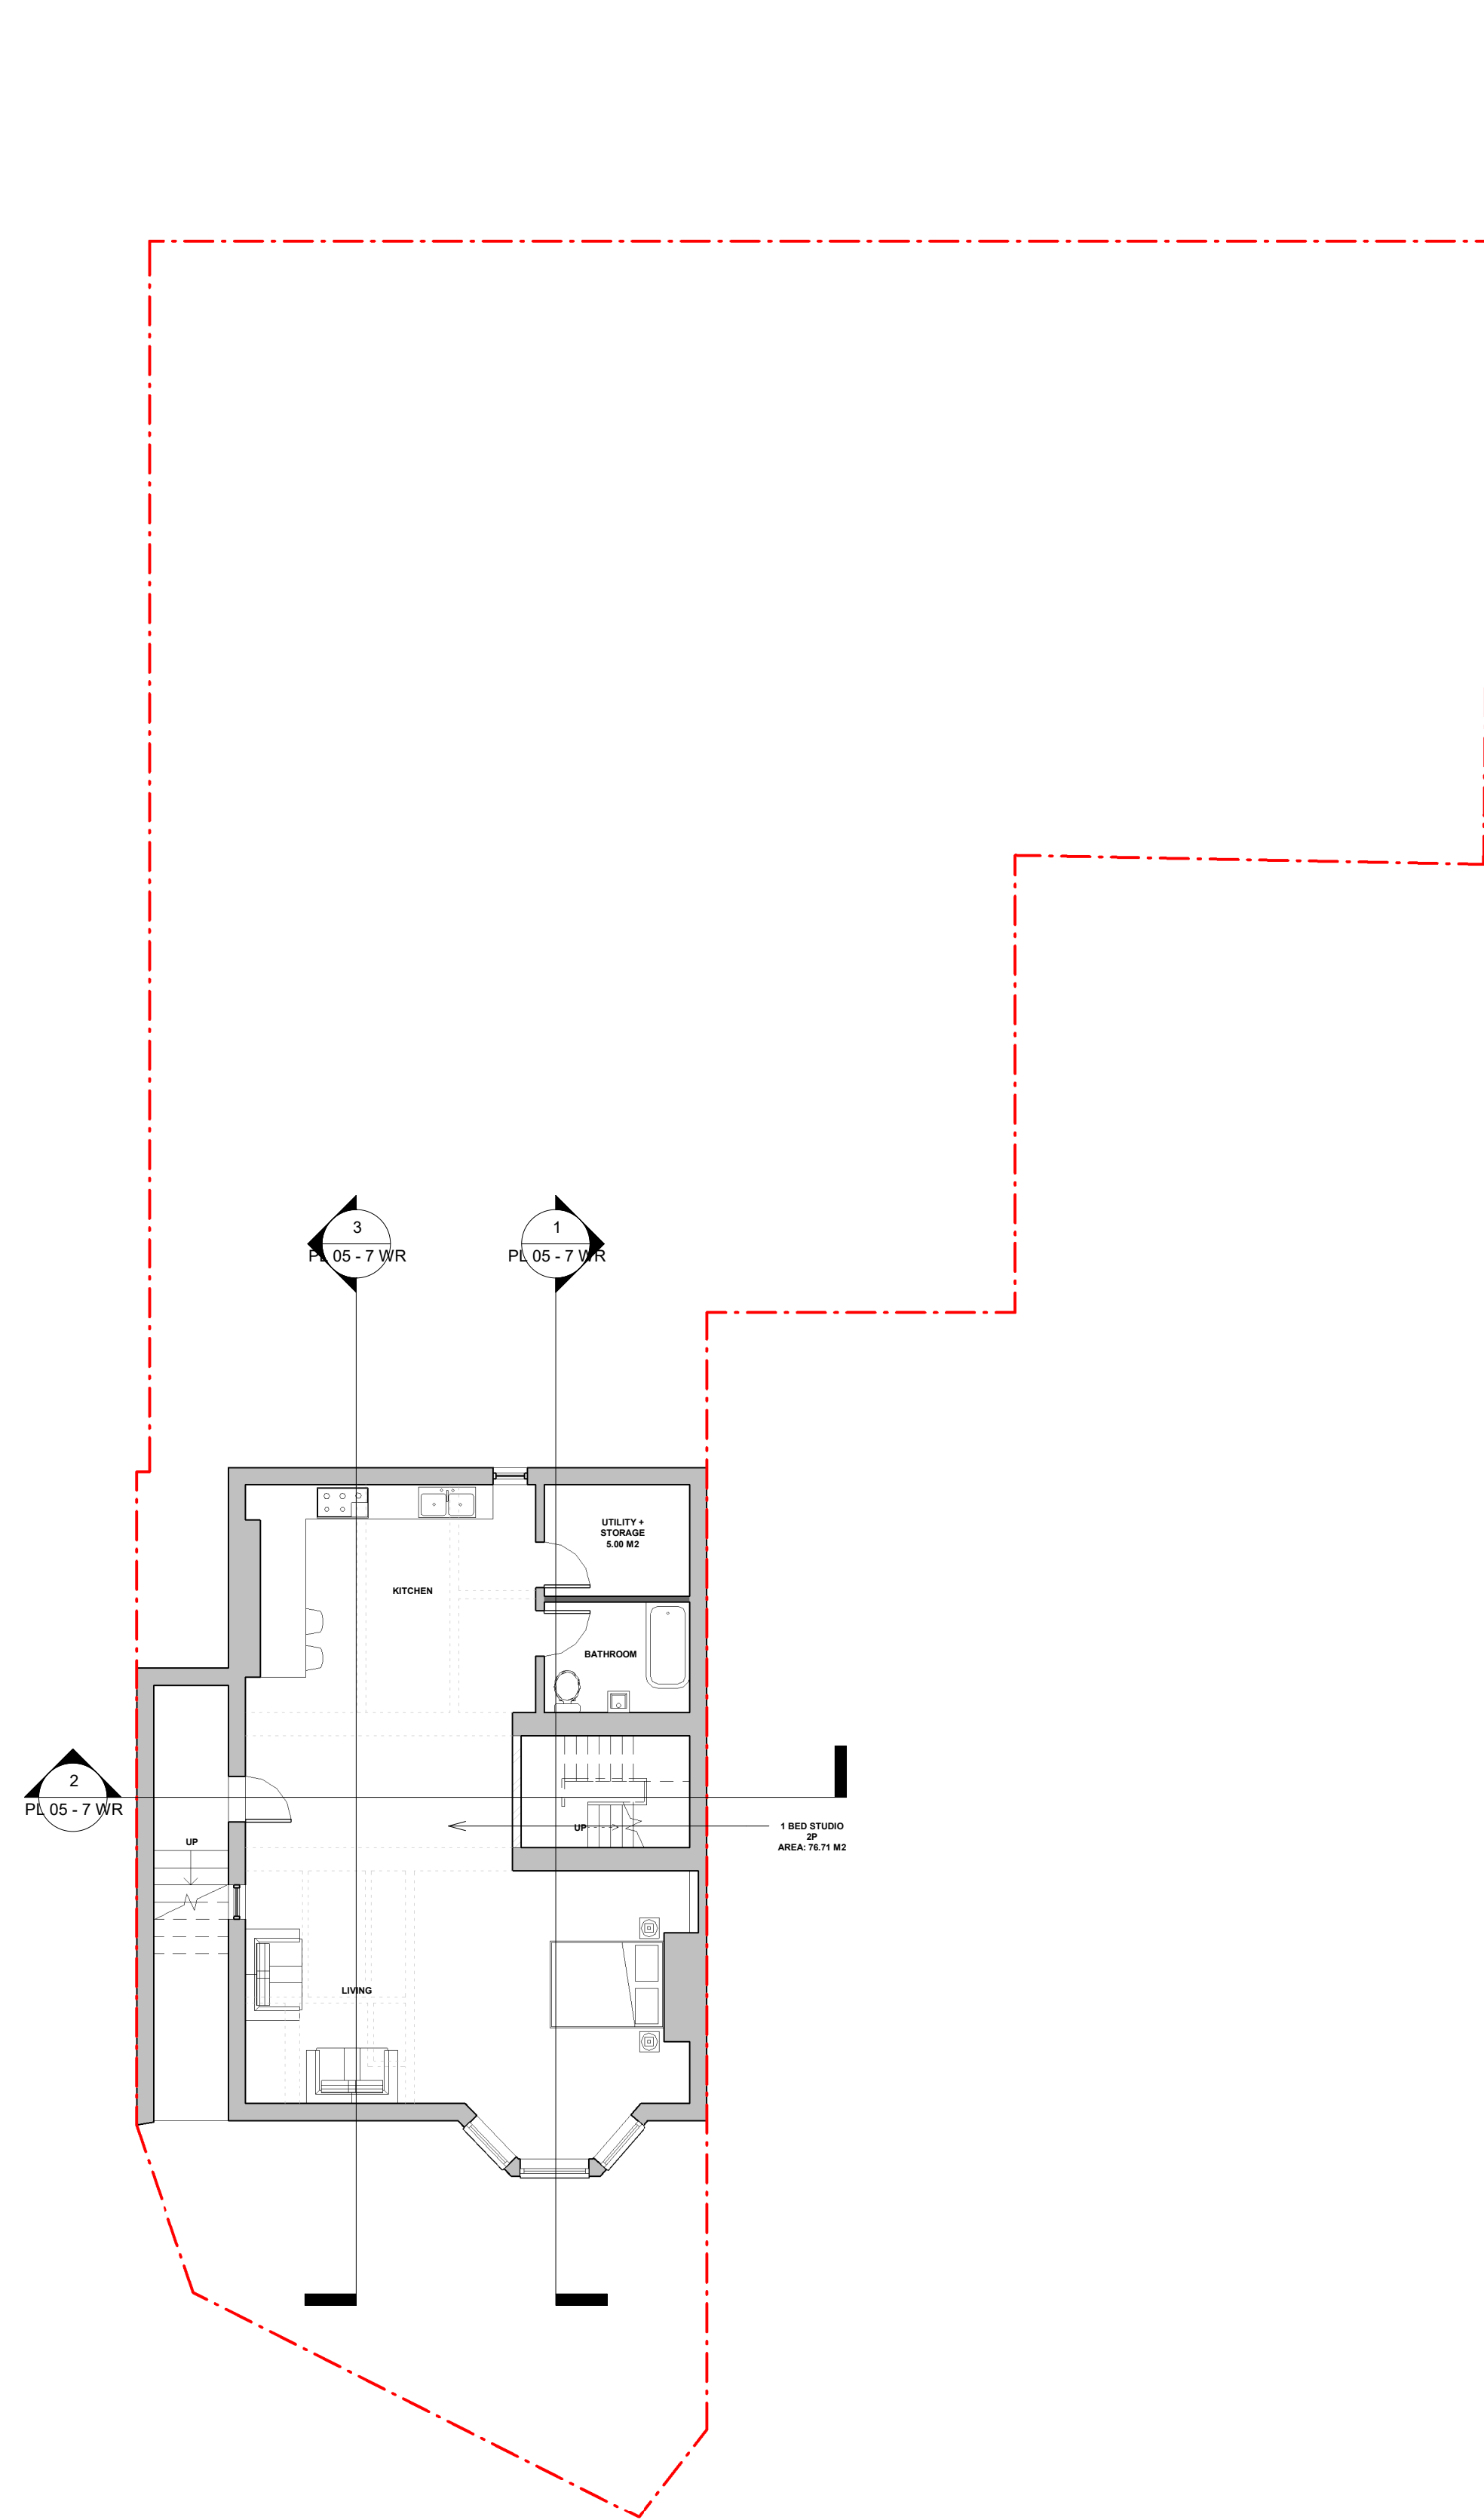

1 Proposed Basement
1 : 100

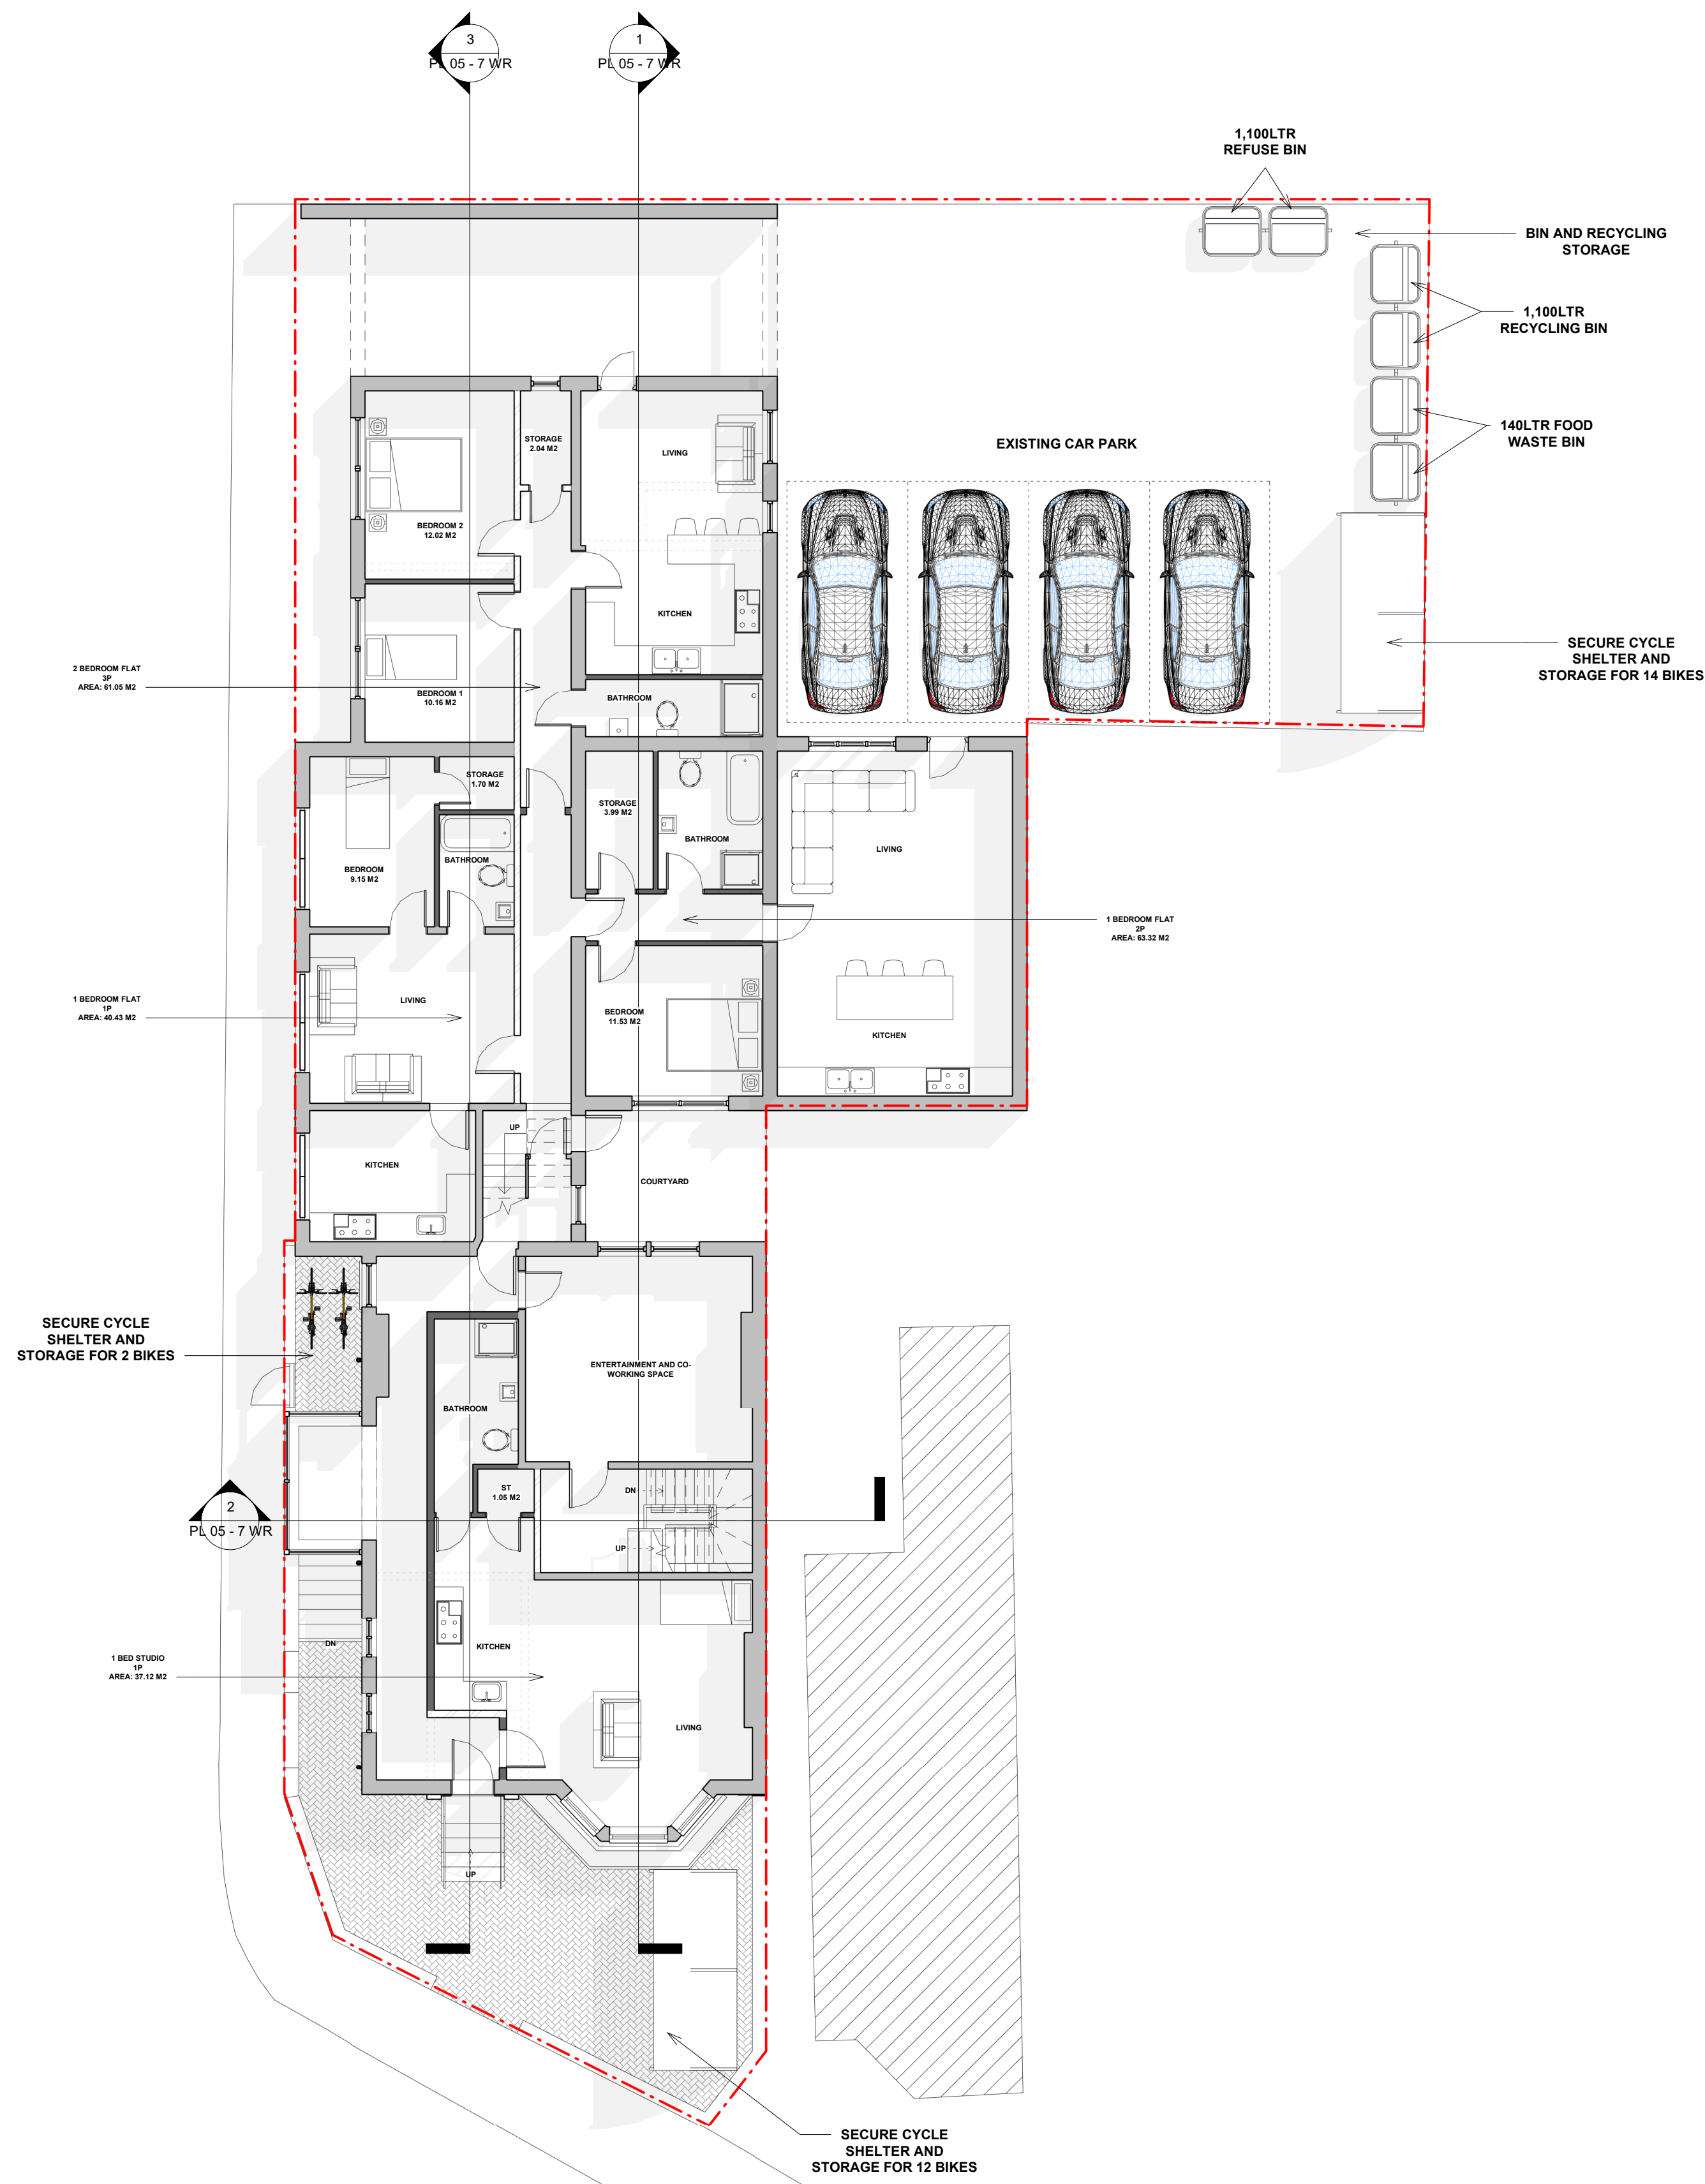

2 Proposed Ground Floor
1 : 100

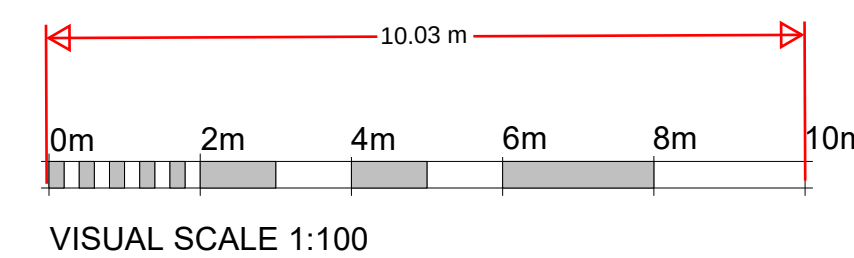

EXISTING WALL		PROPOSED WALL	
BOUNDARY LINE			
F/C		FLOOR TO CEILING HEIGHT	
PROJECT Cycle Storage to be located at the Rear			
ADDRESS 7 Wrotham Rd, Gravesend DA11 0PD			
CLIENT NAME			
PROJECT STATUS Planning			
SHEET N PL 01 - 7 WR		DRAWING TITLE Proposed Basement & Ground Floor Plans	
DESIGNED BY GOPLANS		DRAWN BY SD	
DATE 07/02/2024		CHECKED BY GOPLANS	
		SCALE As Indicated @ A1	
All dimensions to be cross-checked on site prior to completing drawings for a party wall process, ordering and/or structural purposes.			