



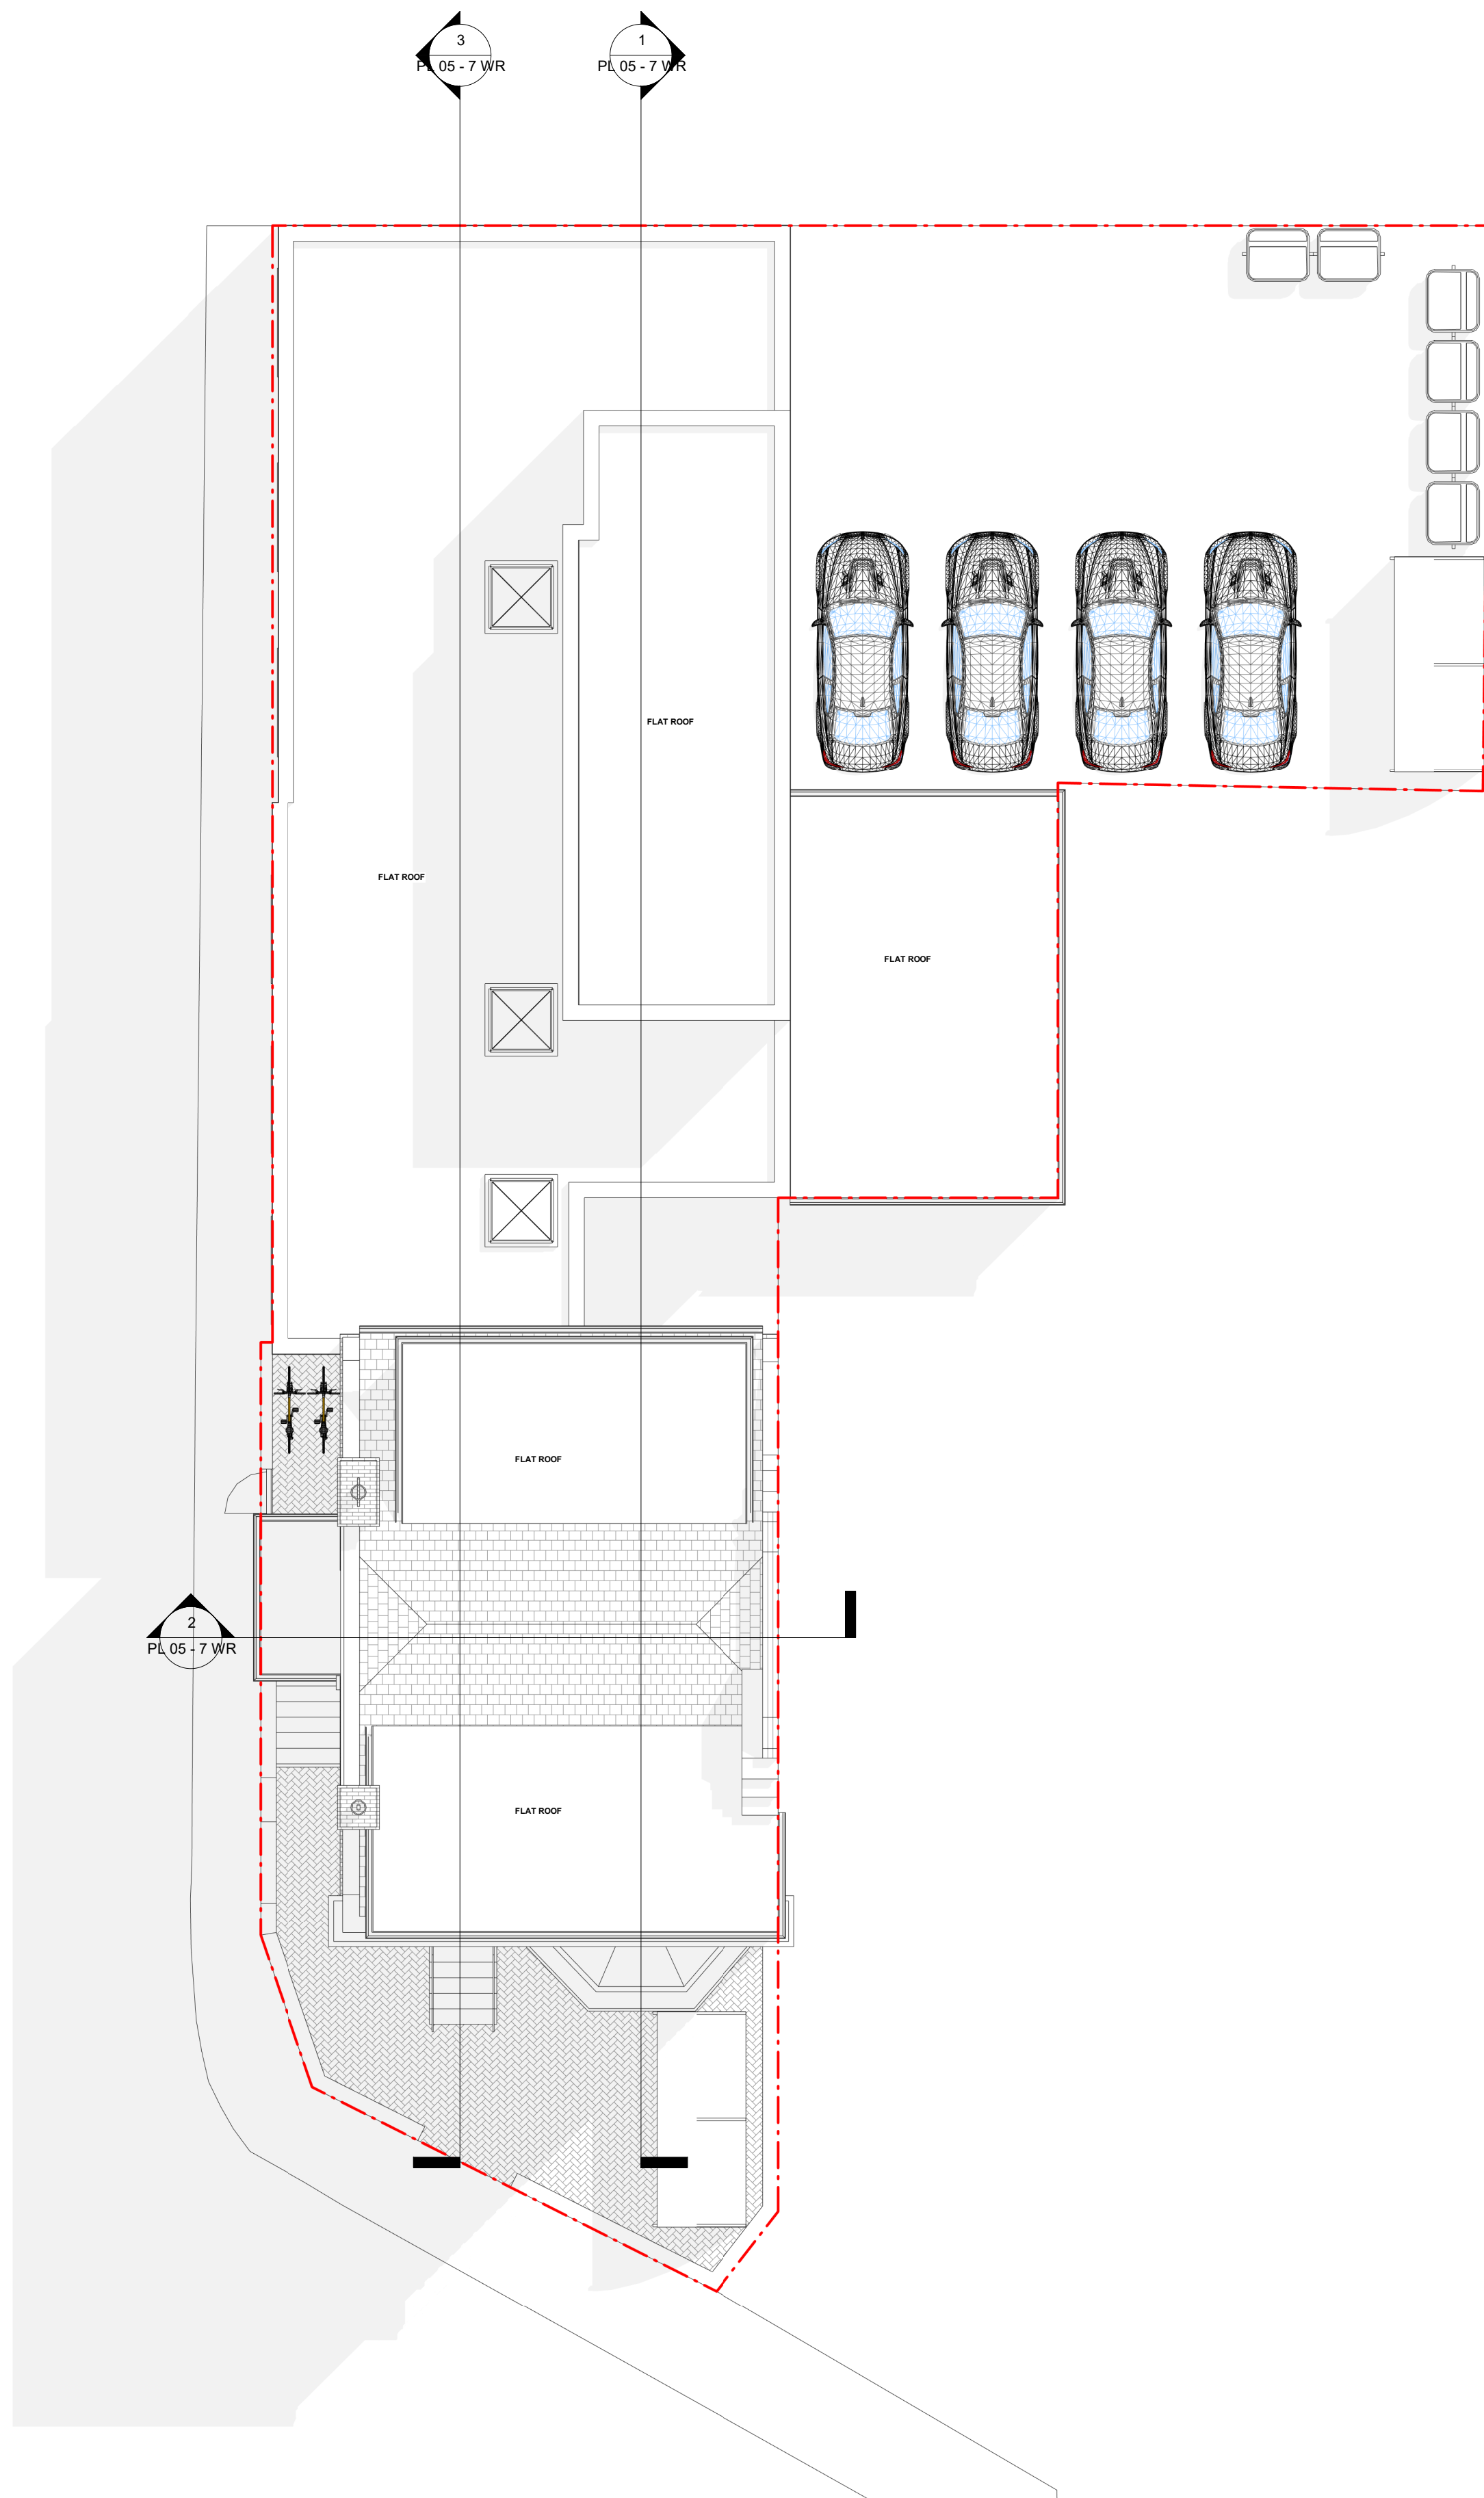

1 Proposed Roof
1 : 100

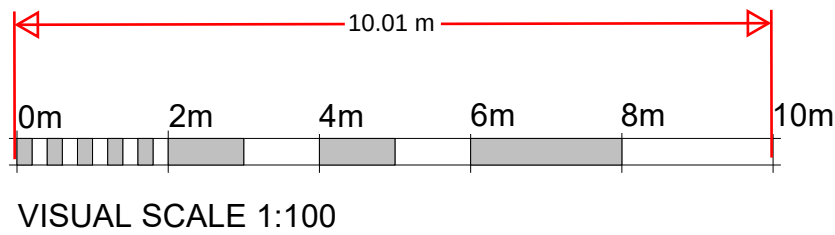

EXISTING WALL		PROPOSED WALL	
BOUNDARY LINE			
F/C		FLOOR TO CEILING HEIGHT	
PROJECT			
Cycle Storage to be located at the Rear			
ADDRESS			
7 Wrotham Rd, Gravesend DA11 0PD			
CLIENT NAME			
PROJECT STATUS			
Planning			
SHEET N		DRAWING TITLE	
PL 03 - 7 WR		Proposed Roof Plan	
DESIGNED BY:		DRAWN BY:	
GOPLANS		SD	
DATE:		SCALE	
07/02/2024		As Indicated @ A1	
All dimensions to be cross-checked on site prior to completing drawings for a party wall process, ordering and/or structural purposes.			