


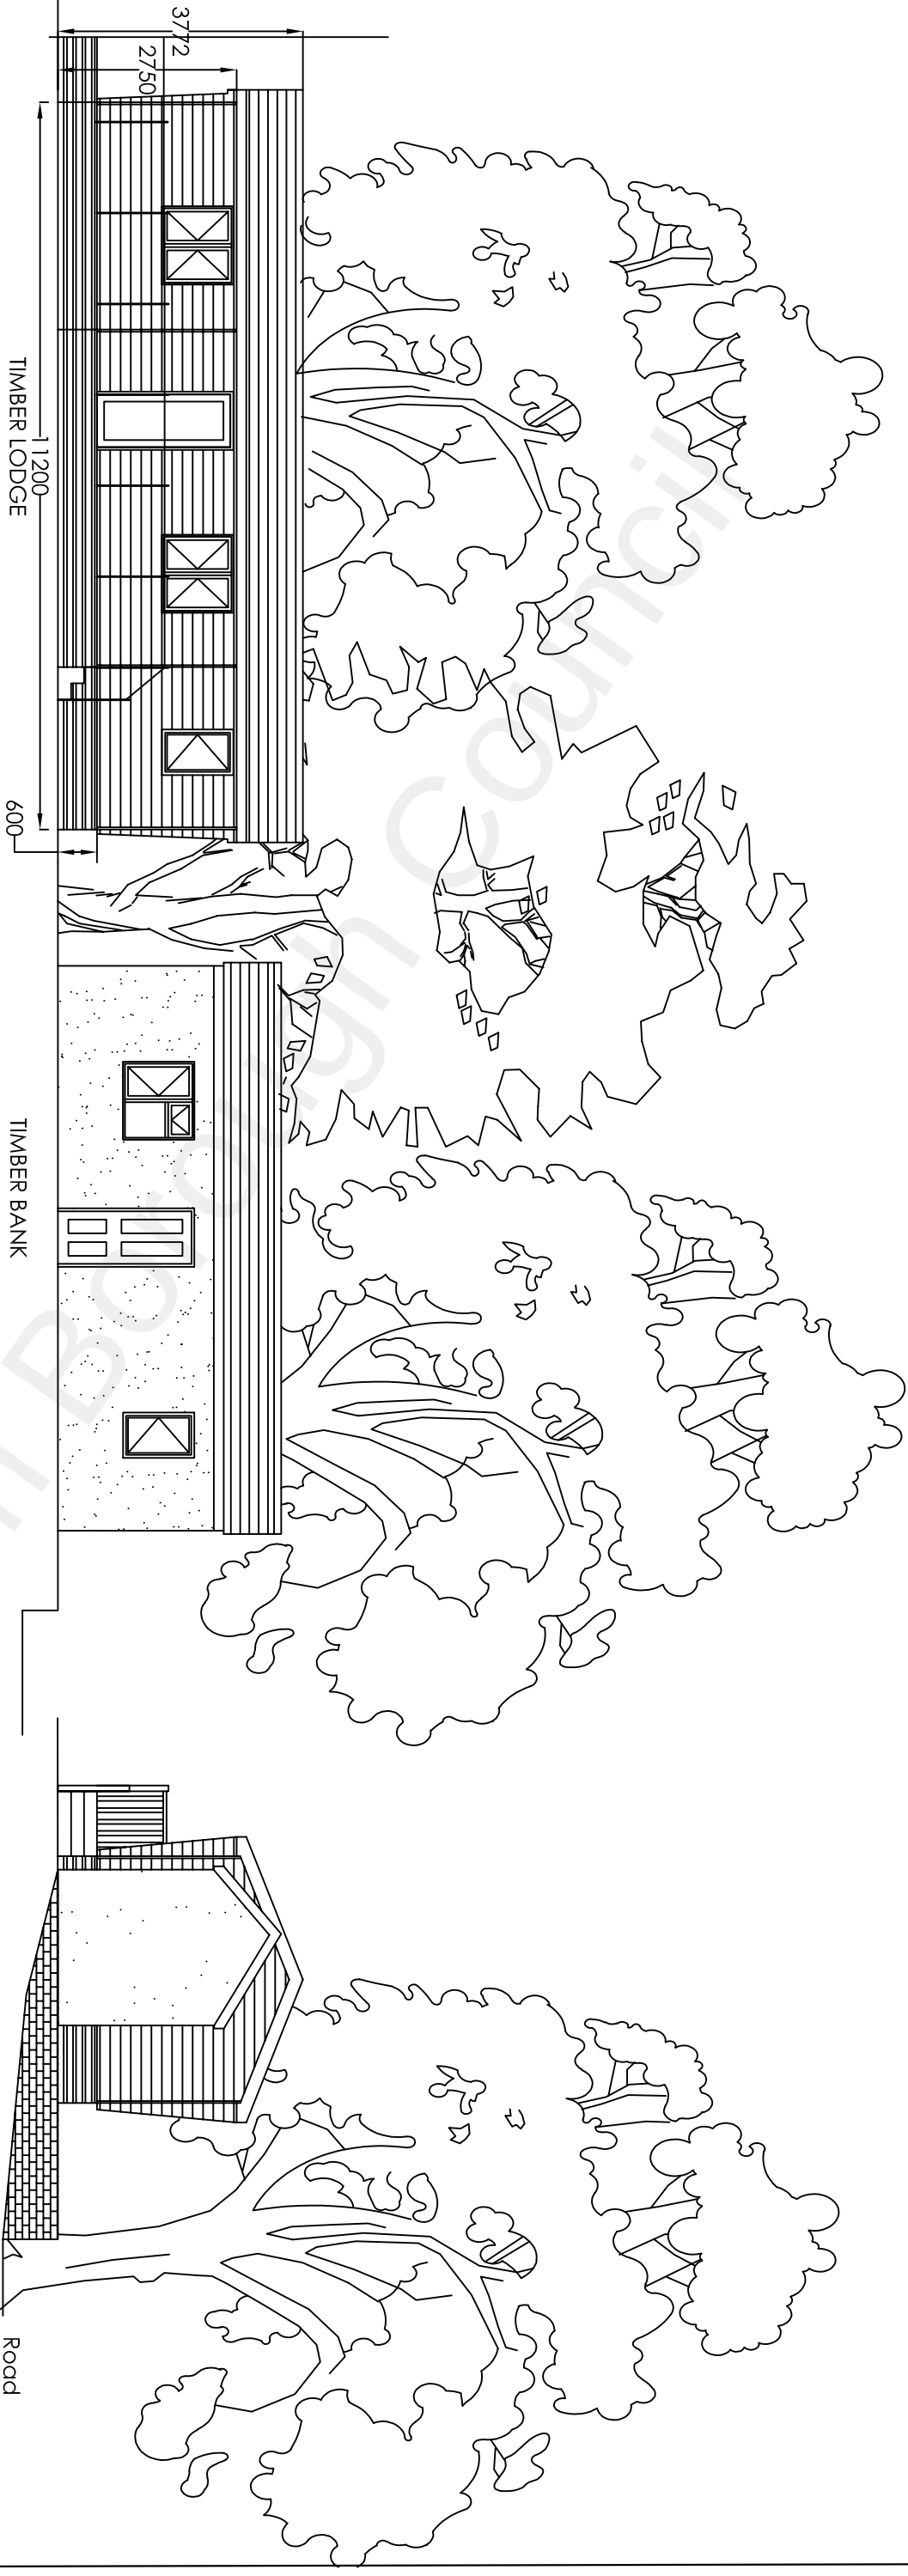

FRONT ELEVATION

SIDE ELEVATION

Project

Chris Pearson The Timber Lodge Whitehouse lane Harvel Kent DA13 0UE
Mobile Home on land at Croft View

Drawing Title

Timber Lodge Front & Side Elevation

H Channa PICAROONS MAIDSTONE ROAD PLATT KENT TN15 8LB Tel / Fax: 01732 605759 E-mail: hbchanna@tiscali.co.uk						
Rev	Description	Date	Drawn	Date	Scale	Drawing No.
			HC	Oct 2021	1:100	PL/A3/O2