


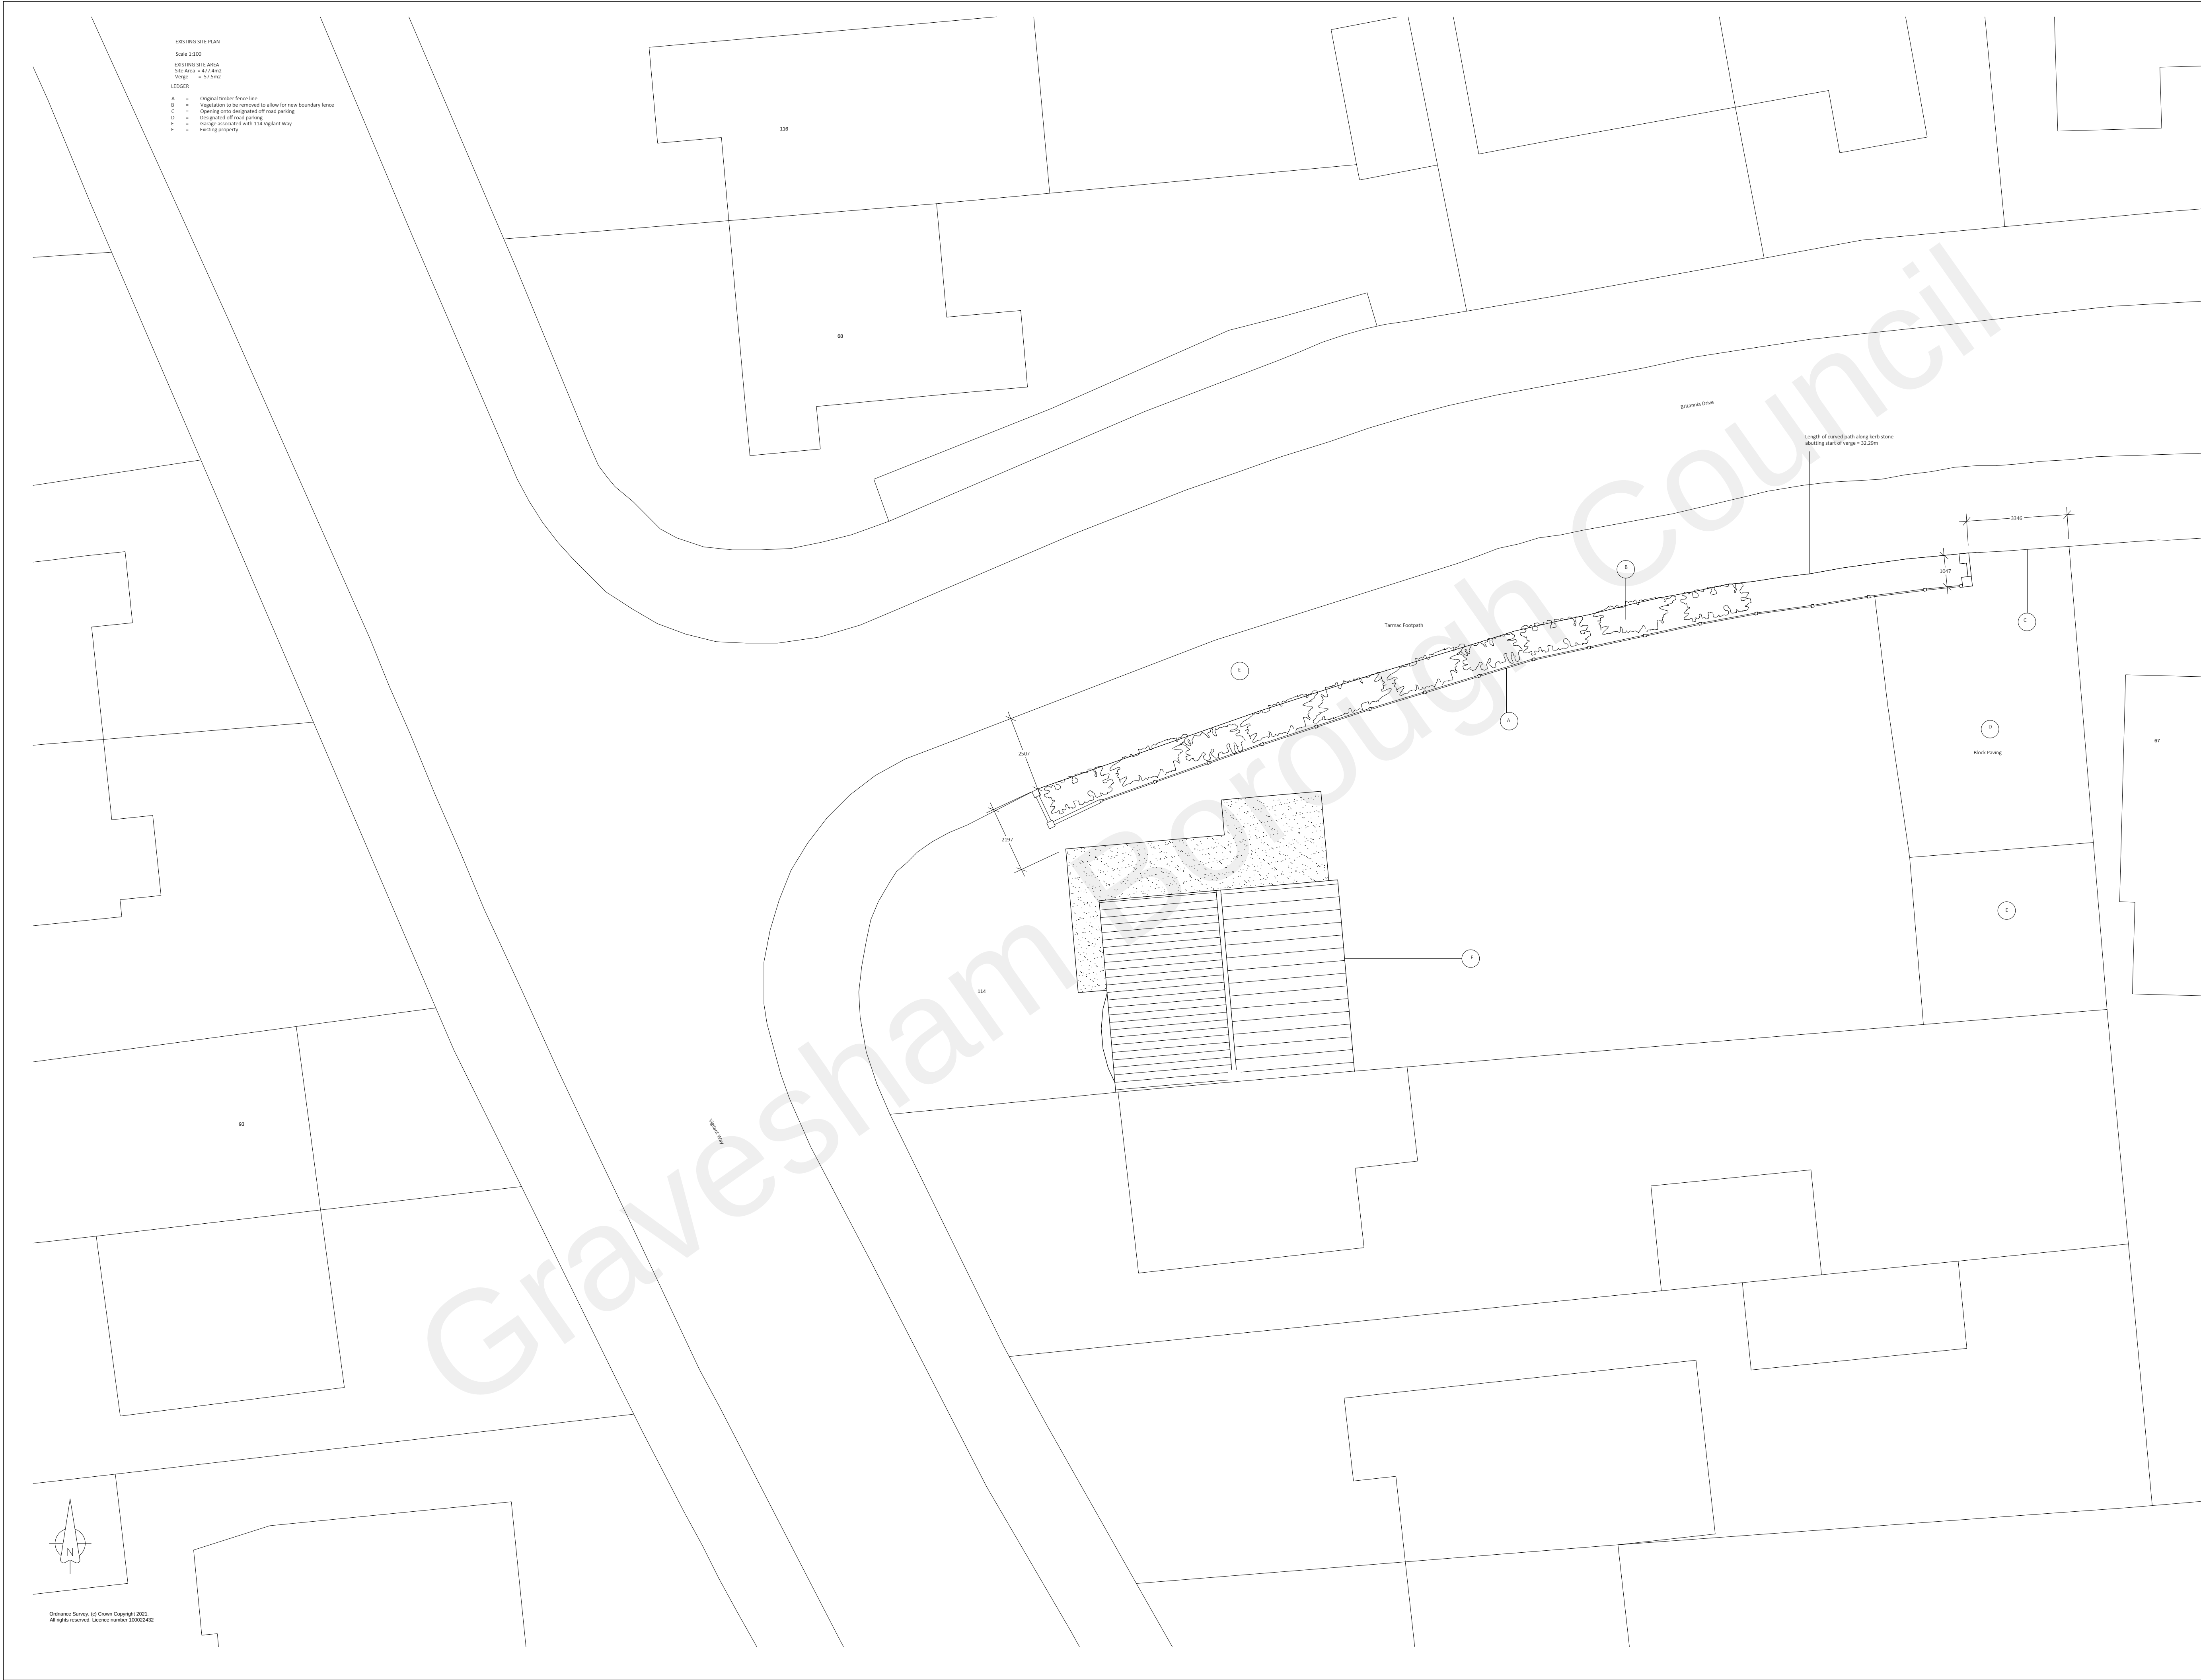

EXISTING SITE PLAN
Scale 1:100
EXISTING SITE AREA
Site Area = 477.4m²
Verge = 51.0m²
LEADER
A = Original timber fence line
B = Vegetation to be removed to allow for new boundary fence
C = Opening onto designated off road parking
D = Designated off road parking
E = Garage associated with 114 Vigilant Way
F = Existing property

Do not scale this drawing
All dimension must be checked on site before fabrication / construction

Material & workmanship shall be to the best of their respective kind and in accordance with current British and European Standards & Codes of Practice, Statutory Authority & Manufacturers recommendations / specification

This Dwg may have been reduced

Scale 1:1
0 10 20 30 40 50mm

Scale 1:100
0 1 2 3 4 5m

Notes / Ledger

J M D
Property Services

28 Sirdar Strand
Riverside Park
Gravesend
Kent.
DA12 4LP
Tel: 01474 806888
e-mail : enquires@jdmproperty.com

Client / Location

Mr & Mrs Richmond
114 Vigilant Way
Gravesend
Kent
DA12 4PN

Job Title

New Boundary Wall
2nd Submission

Drawing Title

Existing Block Plan 1:100

Scale
1:100 @ A1

Date
June 2022

Designed by
MB

Drawn by
MB

Checked by
Client (CL)

Approved by
Client

Drawing No.
JMD-1145-B-090

Revision
P2

Status
Planning Issue

File Ref: JMD-1145-E-01Drawings-02