





The Contractor is to check all dimensions on site and report any discrepancies to the Contract Administrator. This drawing is to be read in conjunction with all other standard documentation. Dimensions are not to be scaled from this drawing.

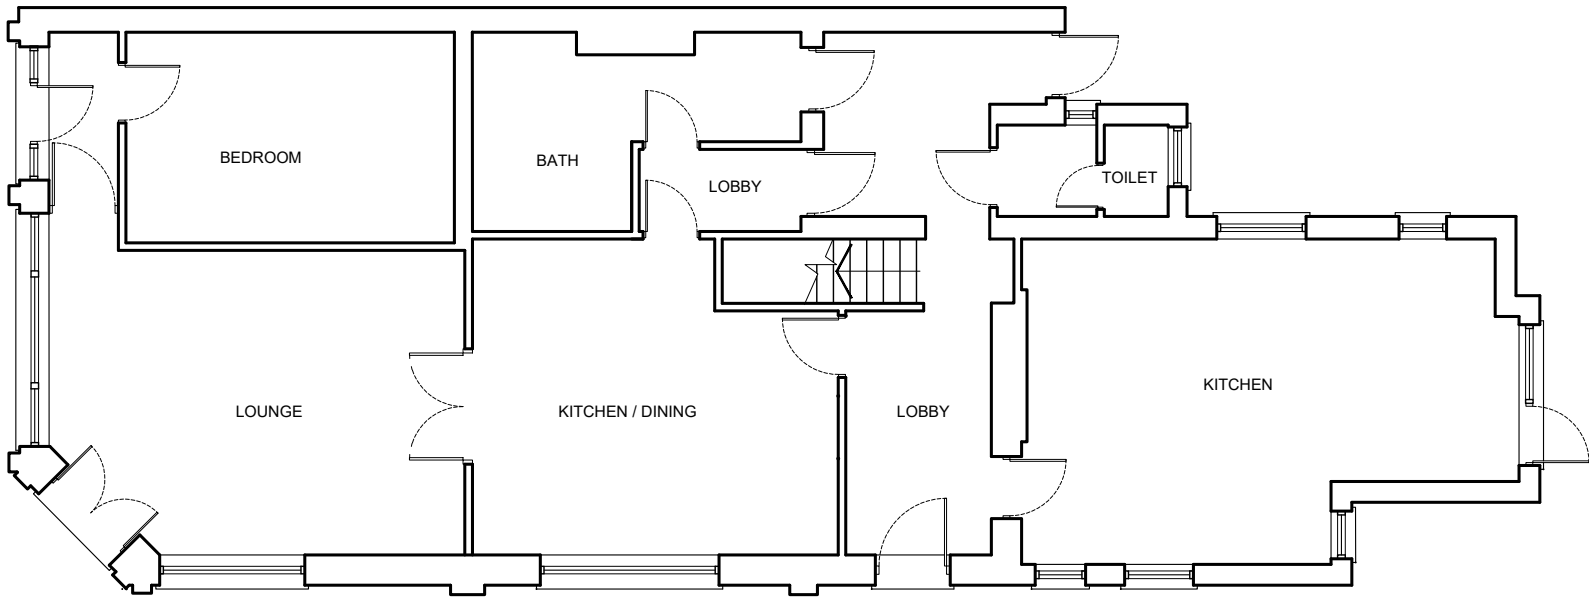

EXISTING GROUND FLOOR PLAN

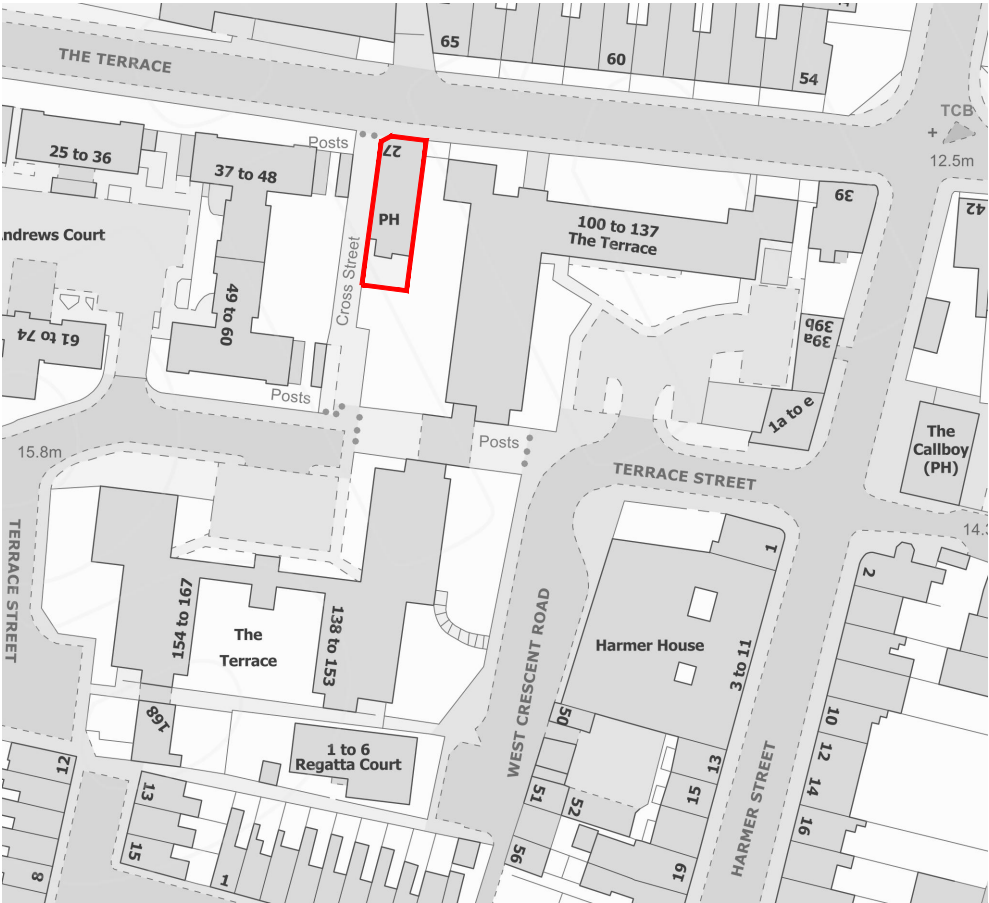

LOCATION PLAN - SCALE 1:1250

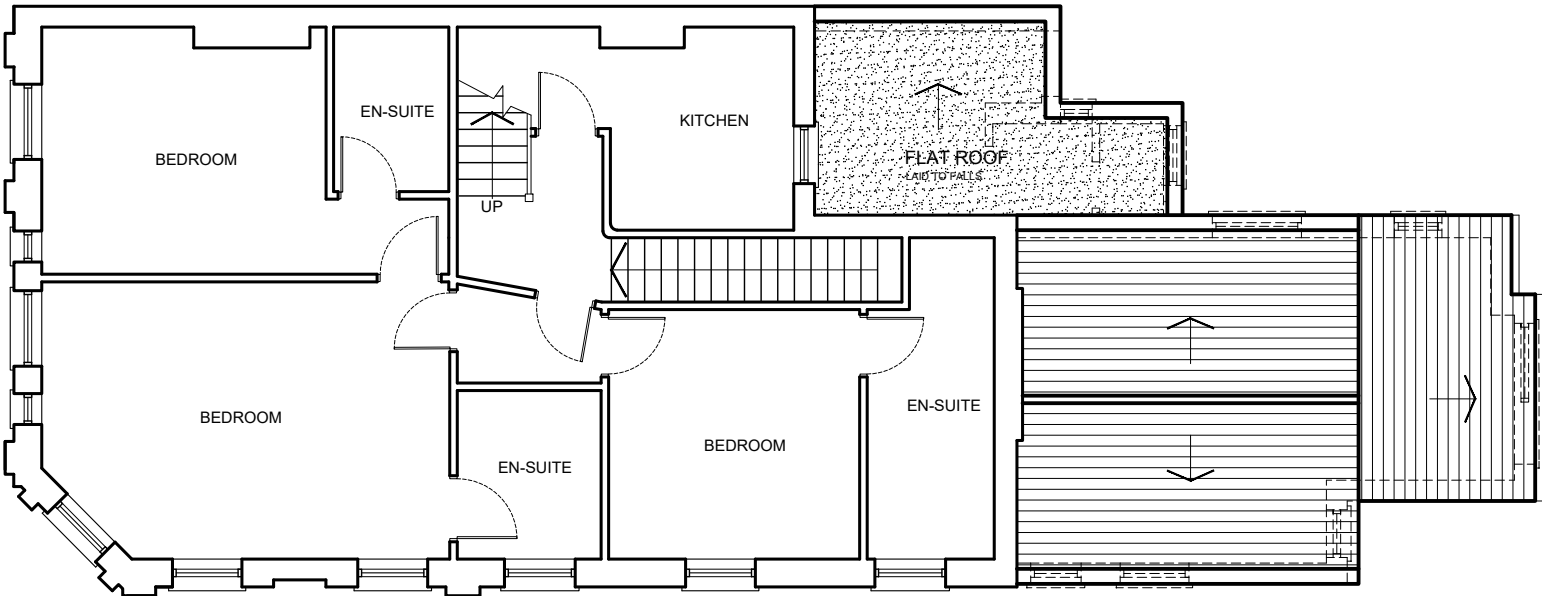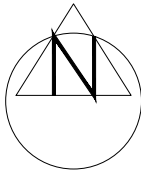

EXISTING FIRST FLOOR PLAN

rev.	description	date	chkd.
	 Design And Plan CONSULTANTS	93 Cotmandene Crescent, Orpington, Kent BR5 2RA 020 3004 9238 07931 931 035 s.nagpal@dapconsultants.co.uk www.dapconsultants.co.uk	

project :
27 The Terrace
DA12 2DT

drawing title :
Existing Floor Plans

drawn: SN	chkd : SS	date: 29.09.2022
status: Planning		scale: 1:100@A3
proj no : 2004	drg no: 01	rev no: A