




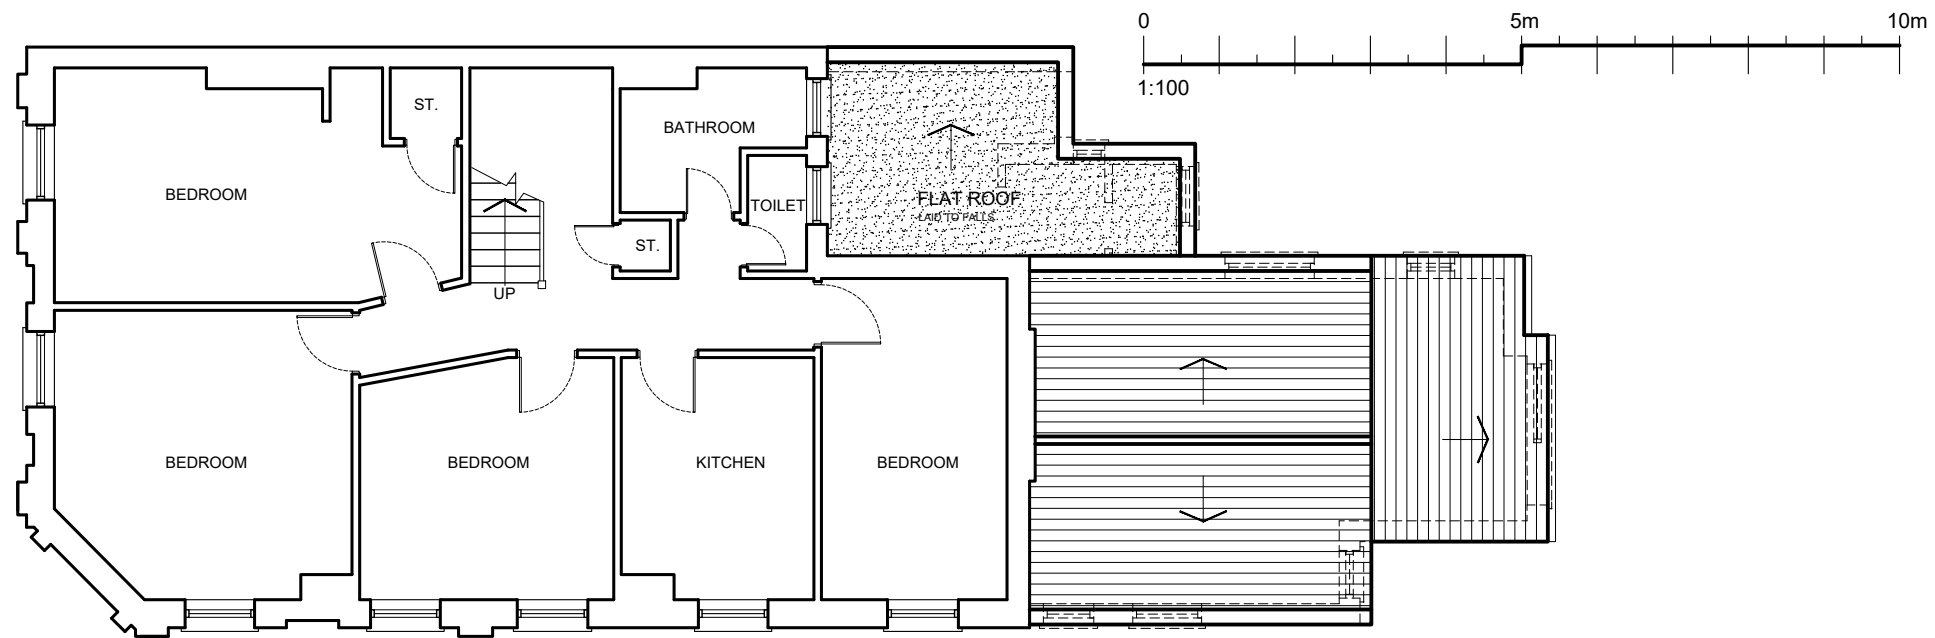

EXISTING SECOND FLOOR PLAN

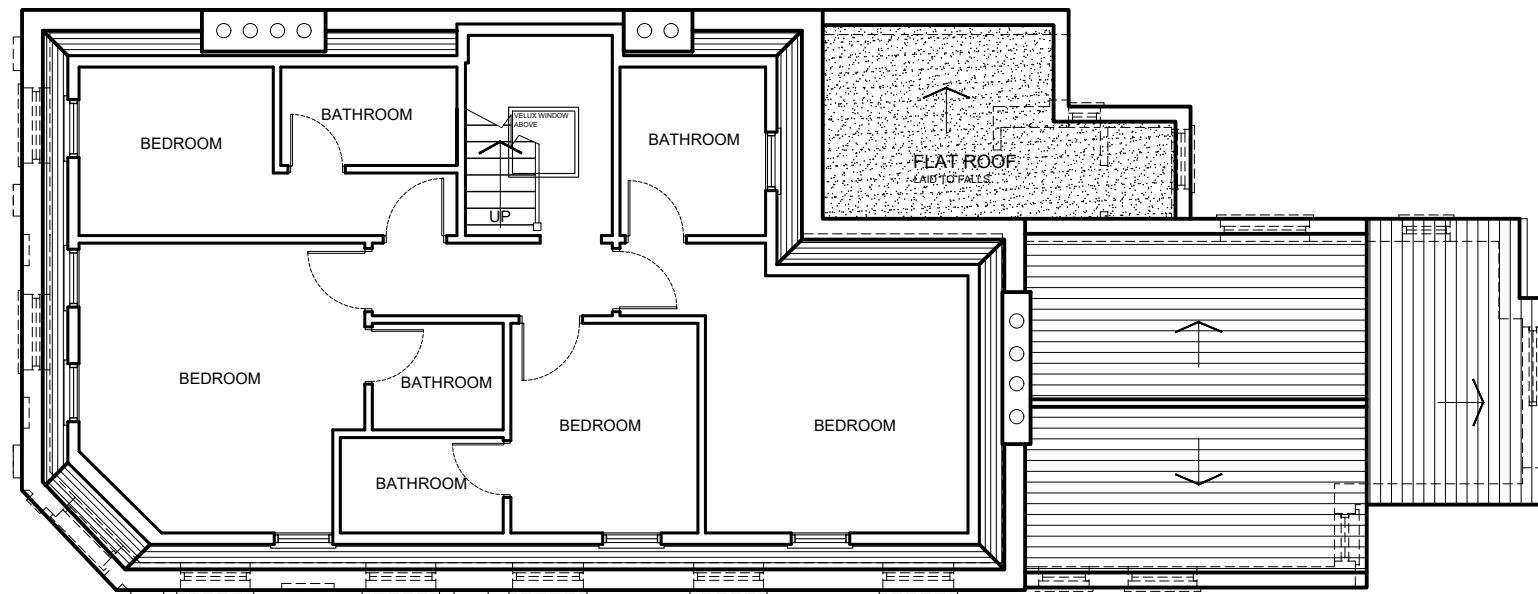

EXISTING LOFT FLOOR PLAN

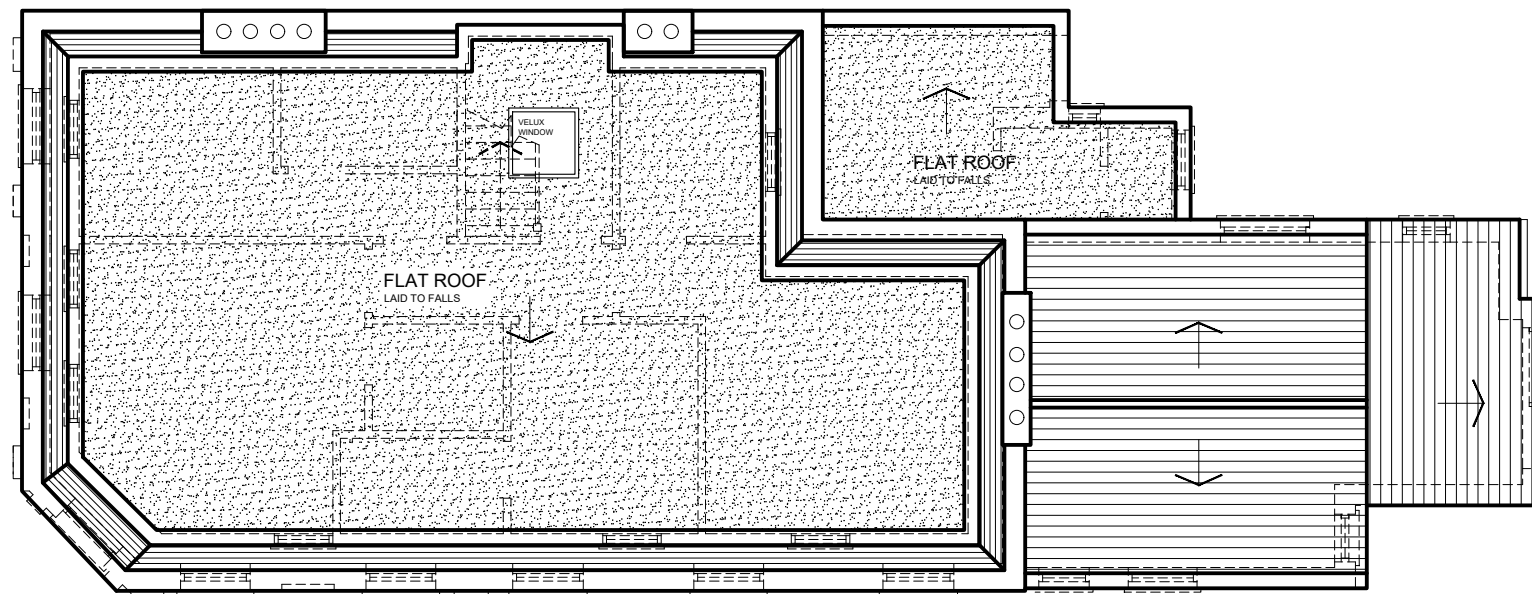

EXISTING ROOF PLAN

The Contractor is to check all dimensions on site and report any discrepancies to the Contract Administrator. This drawing is to be read in conjunction with all other standard documentation. Dimensions are not to be scaled from this drawing.

rev.	description	date	chkd.
 93 Cotmandene Crescent, Orpington, Kent BR5 2RA 020 3004 9238 07931 931 035 s.nagpal@dapconsultants.co.uk www.dapconsultants.co.uk			
project : 27 The Terrace DA12 2DT			
drawing title : Existing Floor Plans			
drawn: SN	chkd : SS	date: 29.09.2022	
status: Planning		scale: 1:100@A3	
proj no : 2004	drg no: 02	rev no:	