




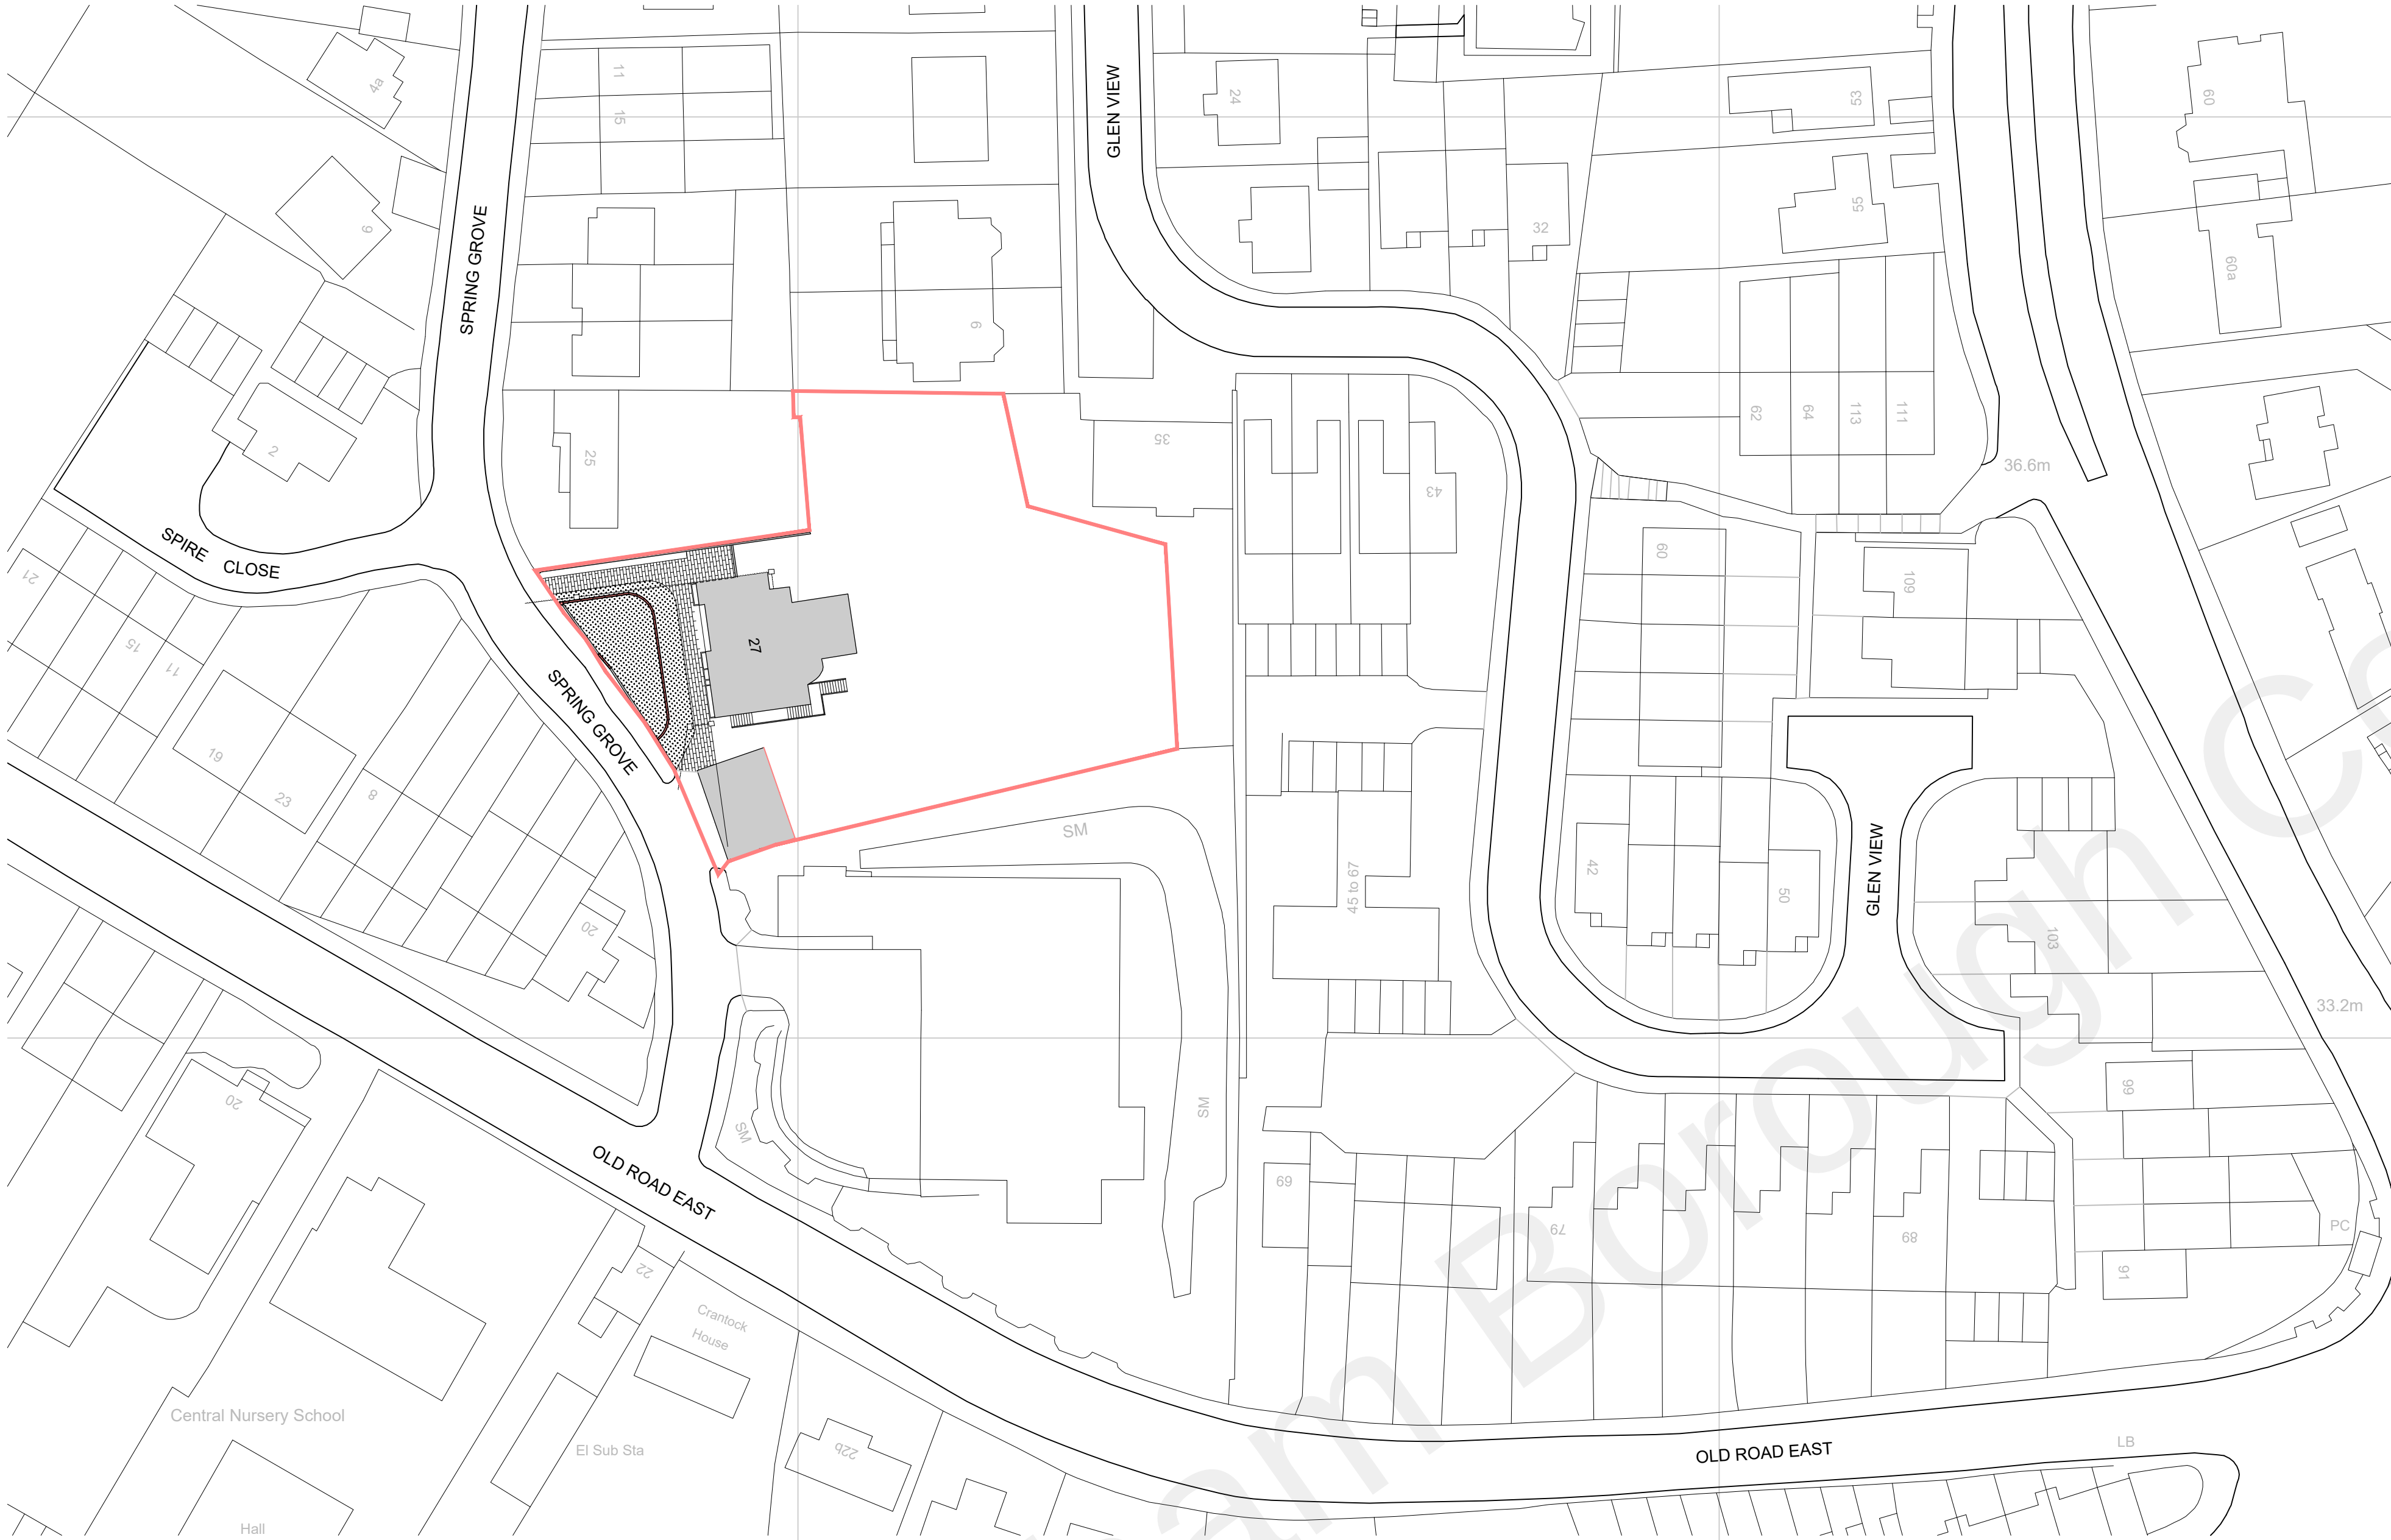

Site Plan (Scale 1:500)

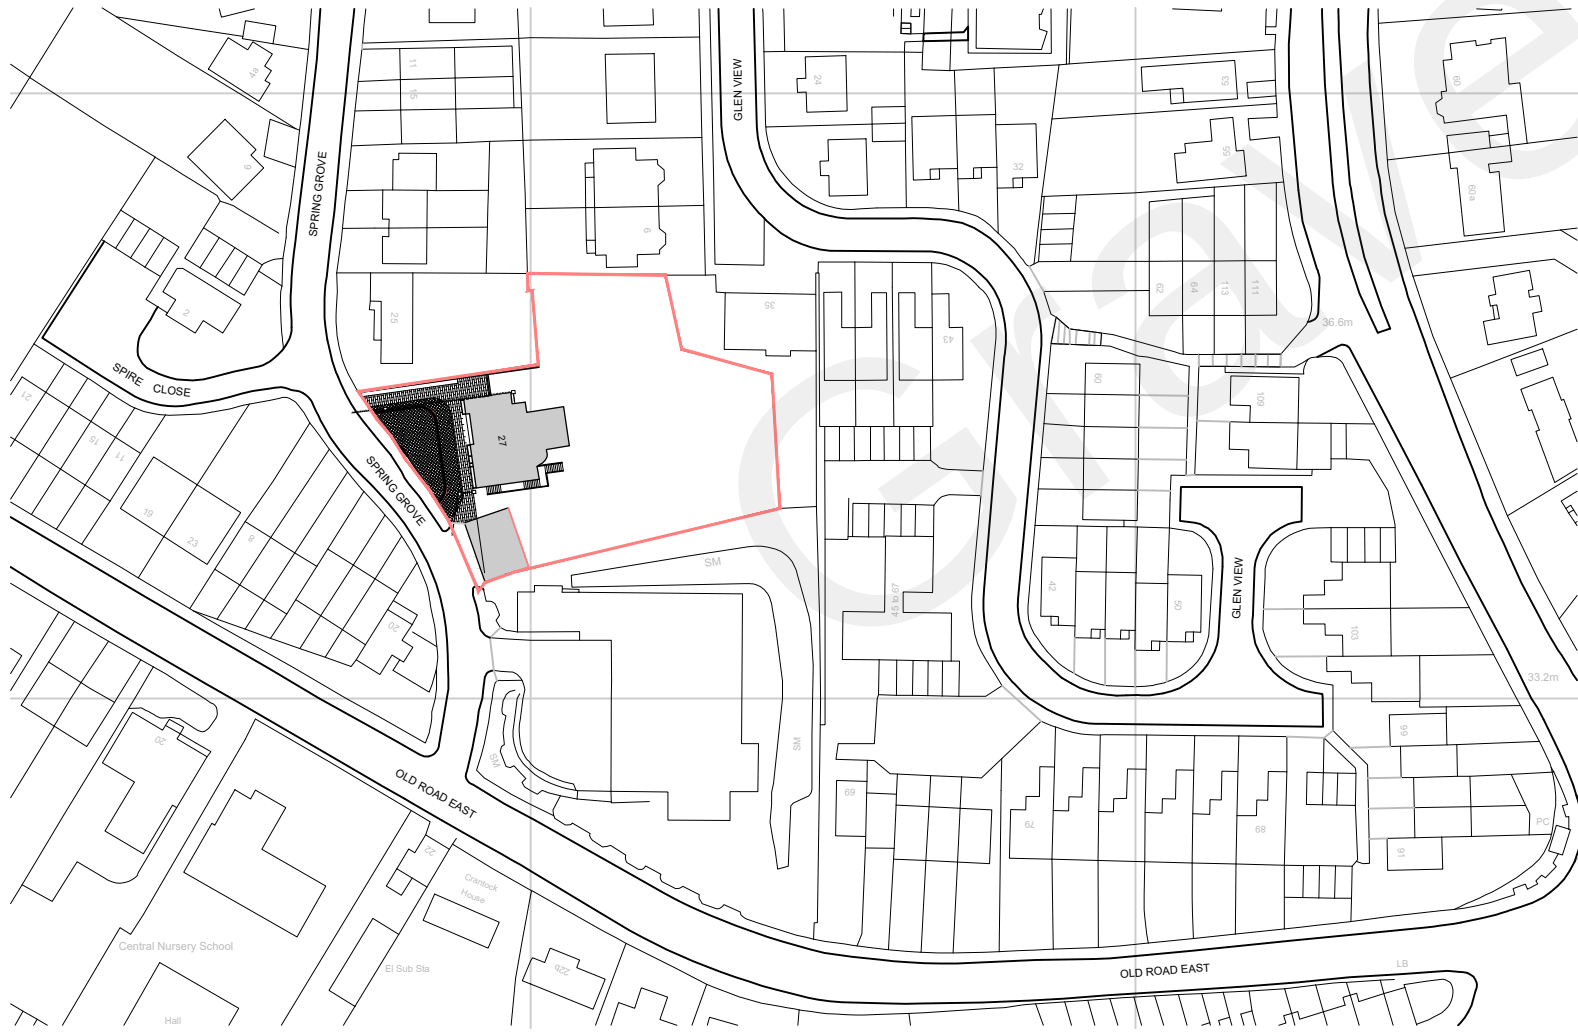

Locality Plan (Scale 1:1250)

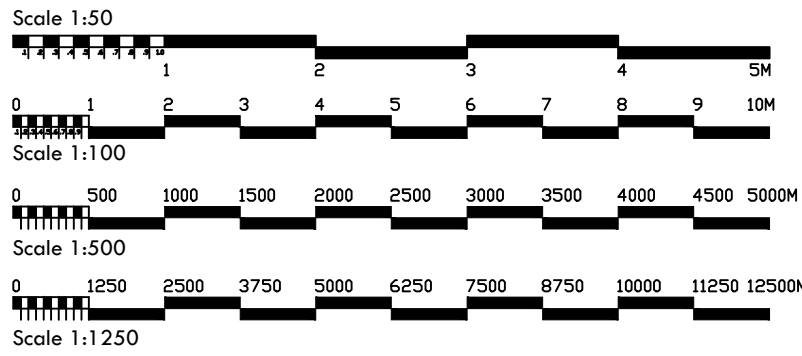

General Notes:

Do not scale from these drawings. The Contractor is responsible for checking all dimensions on site prior to commencement of the works with any errors being reported to L H Hall Design as soon as possible.

Any construction work carried out prior to receiving all necessary approvals is entirely at the householders / clients risk.

All building work to be carried out to the satisfaction of the local Authority Building Control Officer and in accordance with the current Building Regulations and as such additional unforeseen building works may be required on site.

The Contractor shall inspect all adjoining properties which may be affected by the works prior to commencement of works and record and report with the owner any defects.

The Contractor shall be entirely responsible for the security, strength and stability of the building during the course of the works.

Drawings produced for the purpose of obtaining Building Regulations approvals only and do not constitute full working drawings.

All drawings are the copyright of L H Hall Design. This drawing may not be copied by any third parties without prior permission.

Rev	Description	Date	By

L.H.Hall Design

ARCHITECTURAL DESIGN AND
PROJECT MANAGEMENT CONSULTANT
77 Millfield
New Ash Green
DA3 8HN
Phone/Fax: 01474 872179 Mobile: 0774 8409584
e-mail: lhahalldesign@sky.com
www.plans2build.co.uk

Principal: L.H.Hall mnsld mnsld mnsld

Owner: Dr. P S Photay

Project: Proposed Demolition of Existing Pathways and Steps, Repositioning and Reconstruction of Pathways Without Steps to be DDA User Friendly.

Title: Site and Locality Plan

Address: 27 Spring Grove
Gravesend
DA12 1LL

Scales As Indicated	Sheet Size A1	Drawn By L. H. Hall	Rev
Date 14/02/2016		Drg No: PL-1699/02	