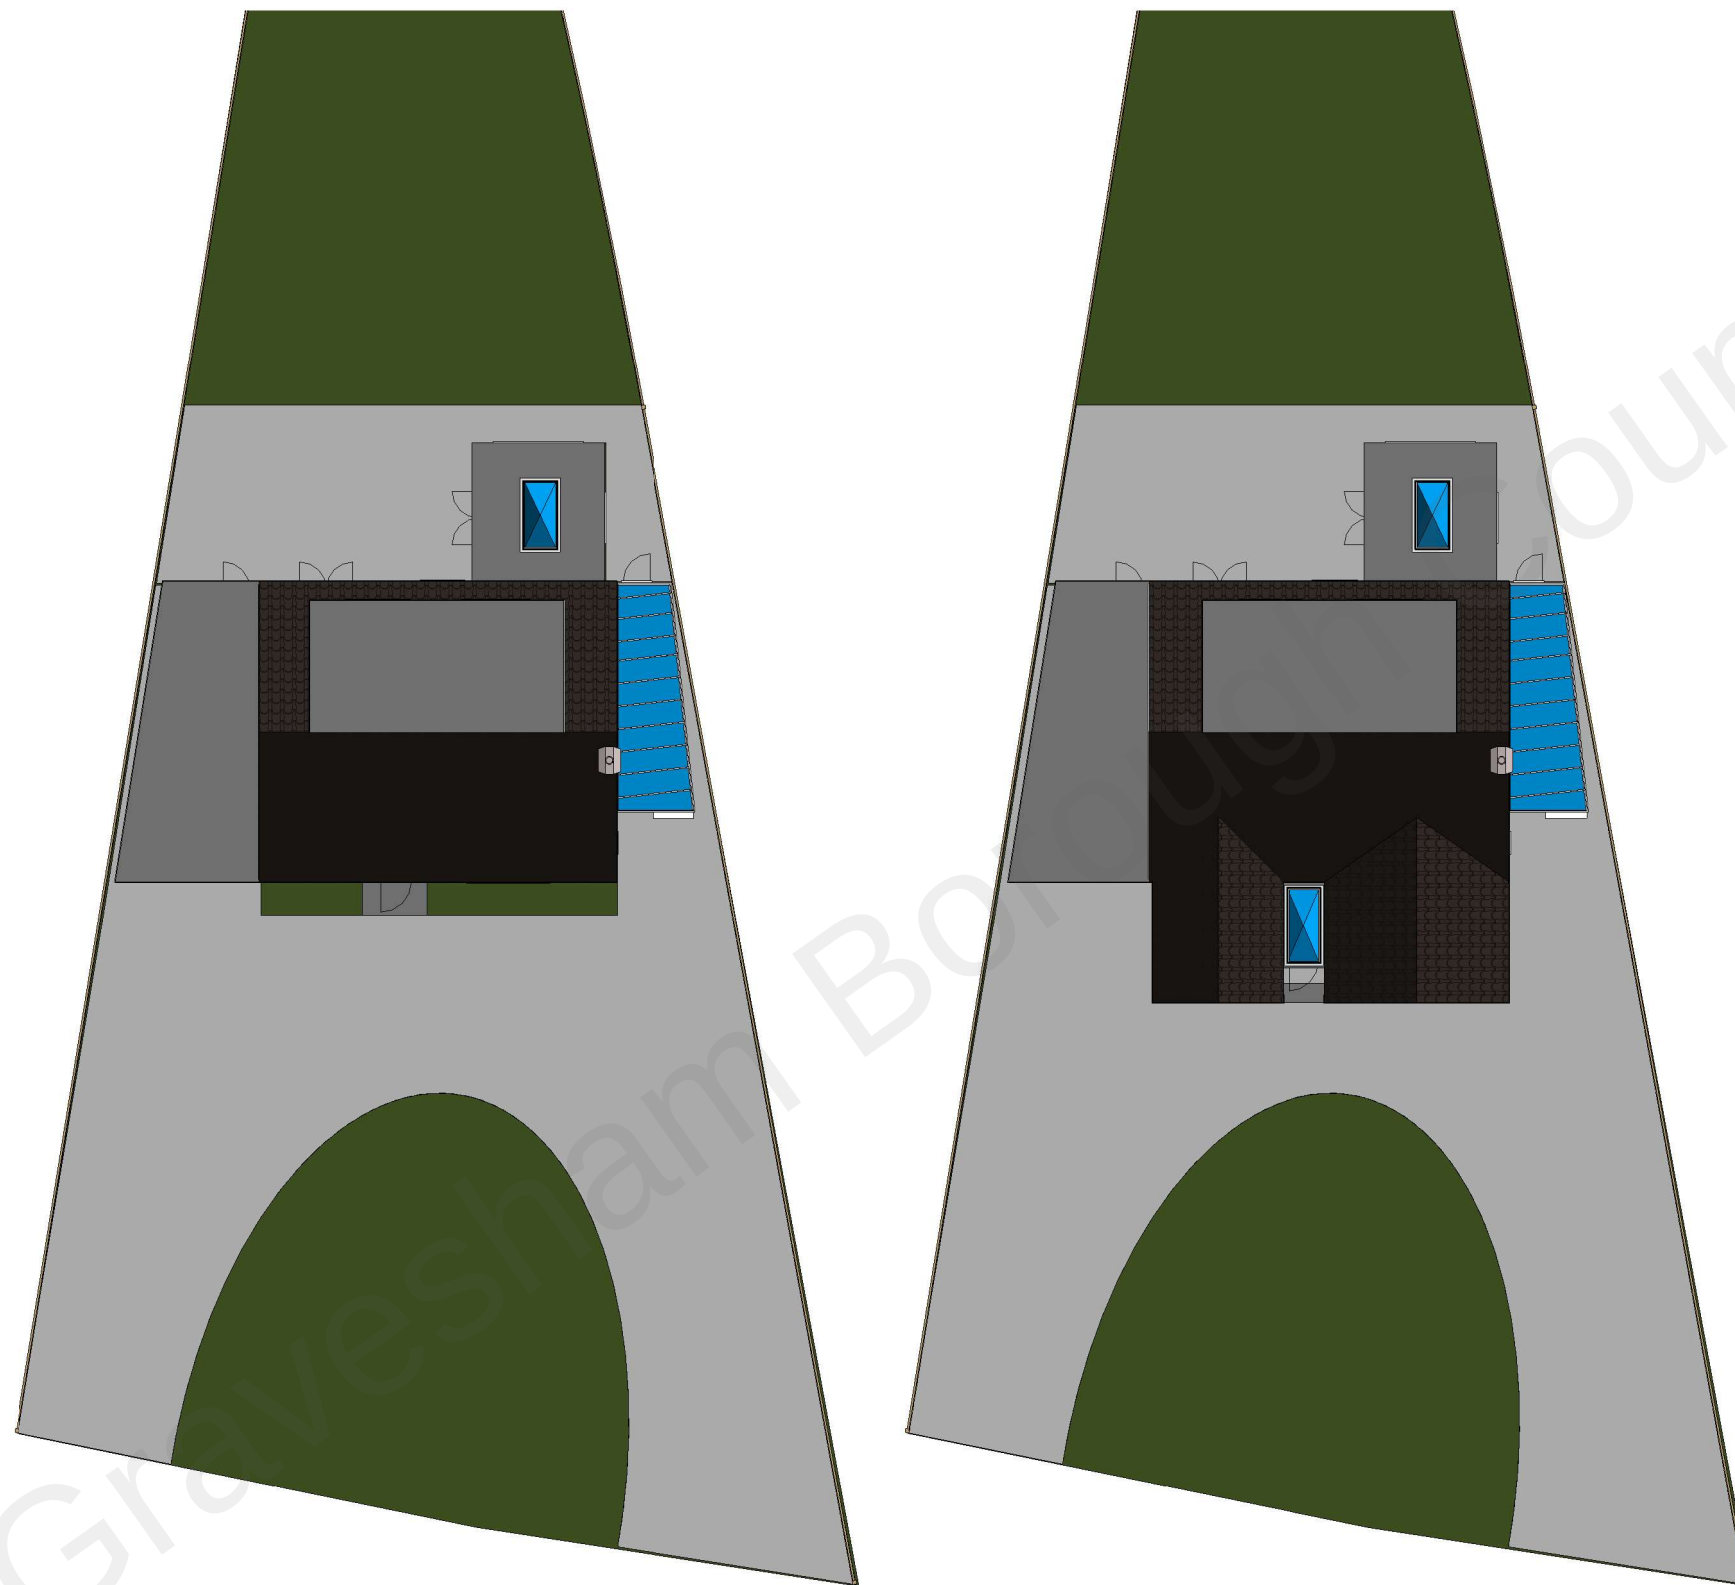


MM
Planning & Drawings
More Space, More Value!

Scale 1:200 @ A3

MM PLANNING & DRAWING
892 LONDON ROAD, CR7 7PB
EMAIL INFO@MMPLANNING.CO.UK
CONTACT 02086840333

Project Ridgeway Front Extension

Client Ridgeway Whitepost DA13 0TJ

Drawing: Site Plan

Number: 003

Date: 04/04/2022