
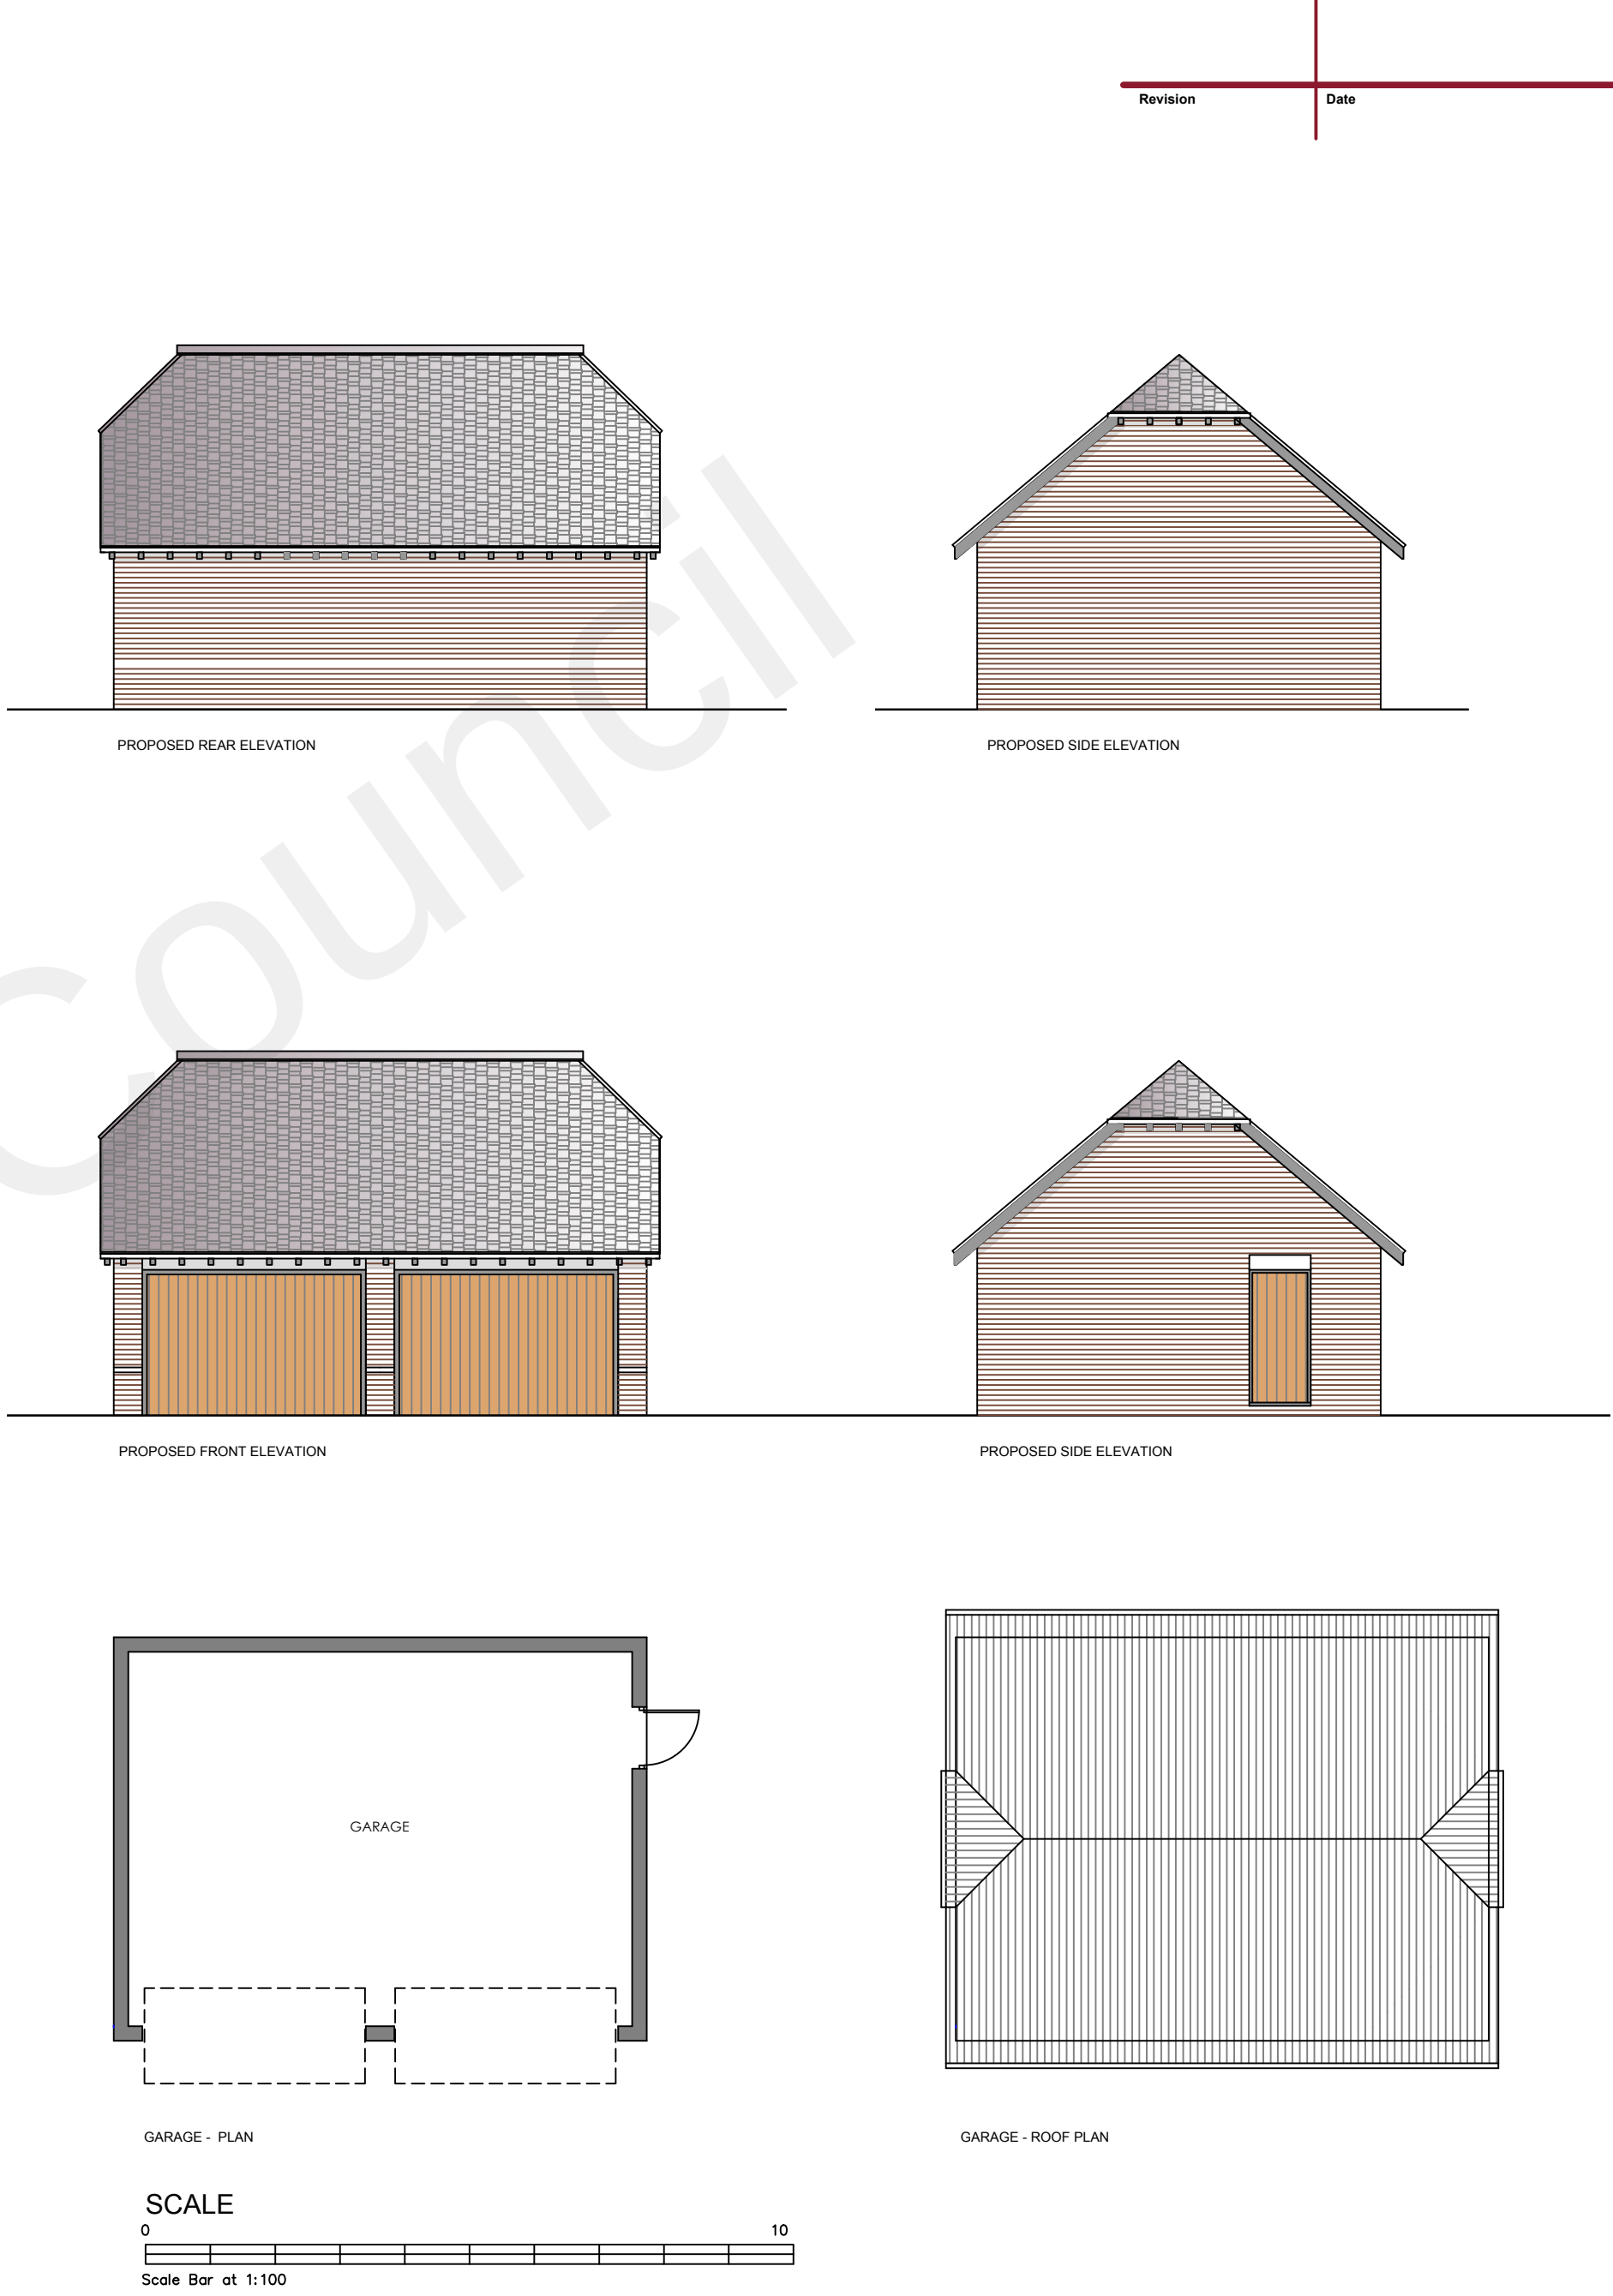


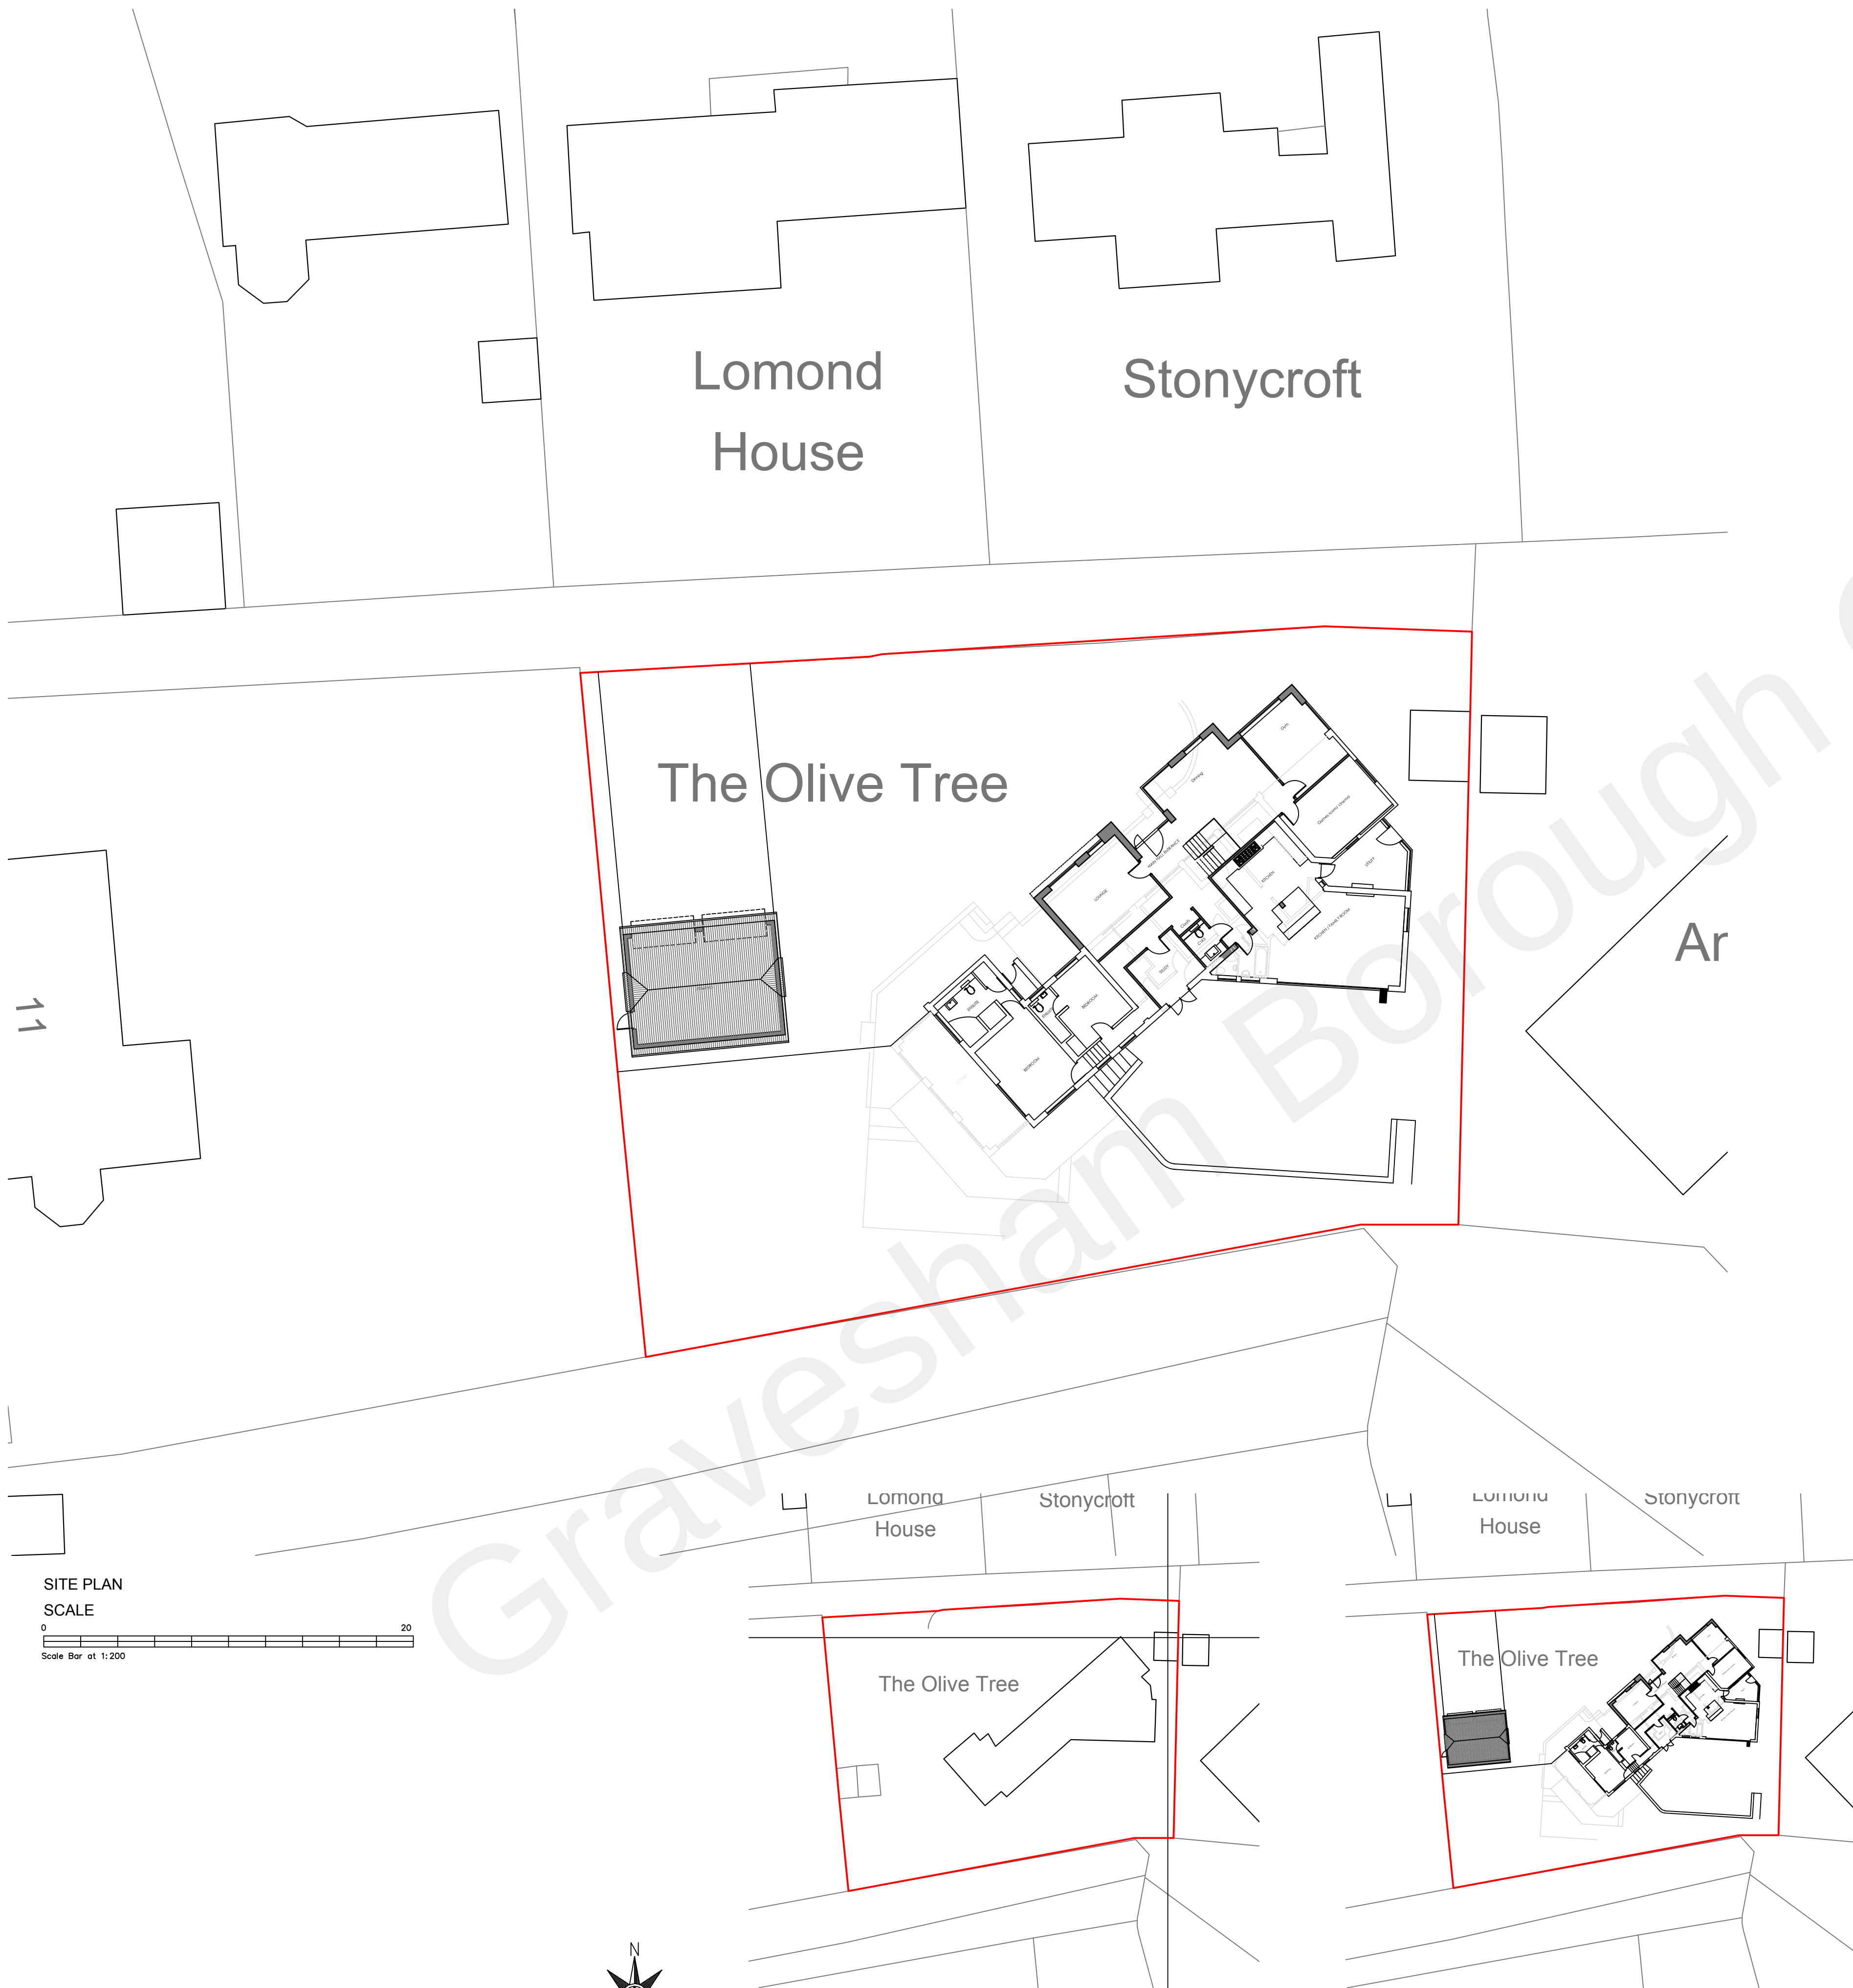

Revision	Date	Description
Status PLANNING		
Mark Carter ASSOCIATES Architectural Design		
design studio priestfield stadium gillingham kent ME7 4DD tel 01634 304700 fax 01634 850986 e mail: markcarter.design@virgin.net		
Client MR AND MRS NETTLEINGHAM		
Drawing Title SITE PLAN		
Project Title GARAGE AT THE OLIVE TREE		
Scale 1:200	Date JAN 23	Drawn MC
Drawing No 3462 - 008		Rev B