




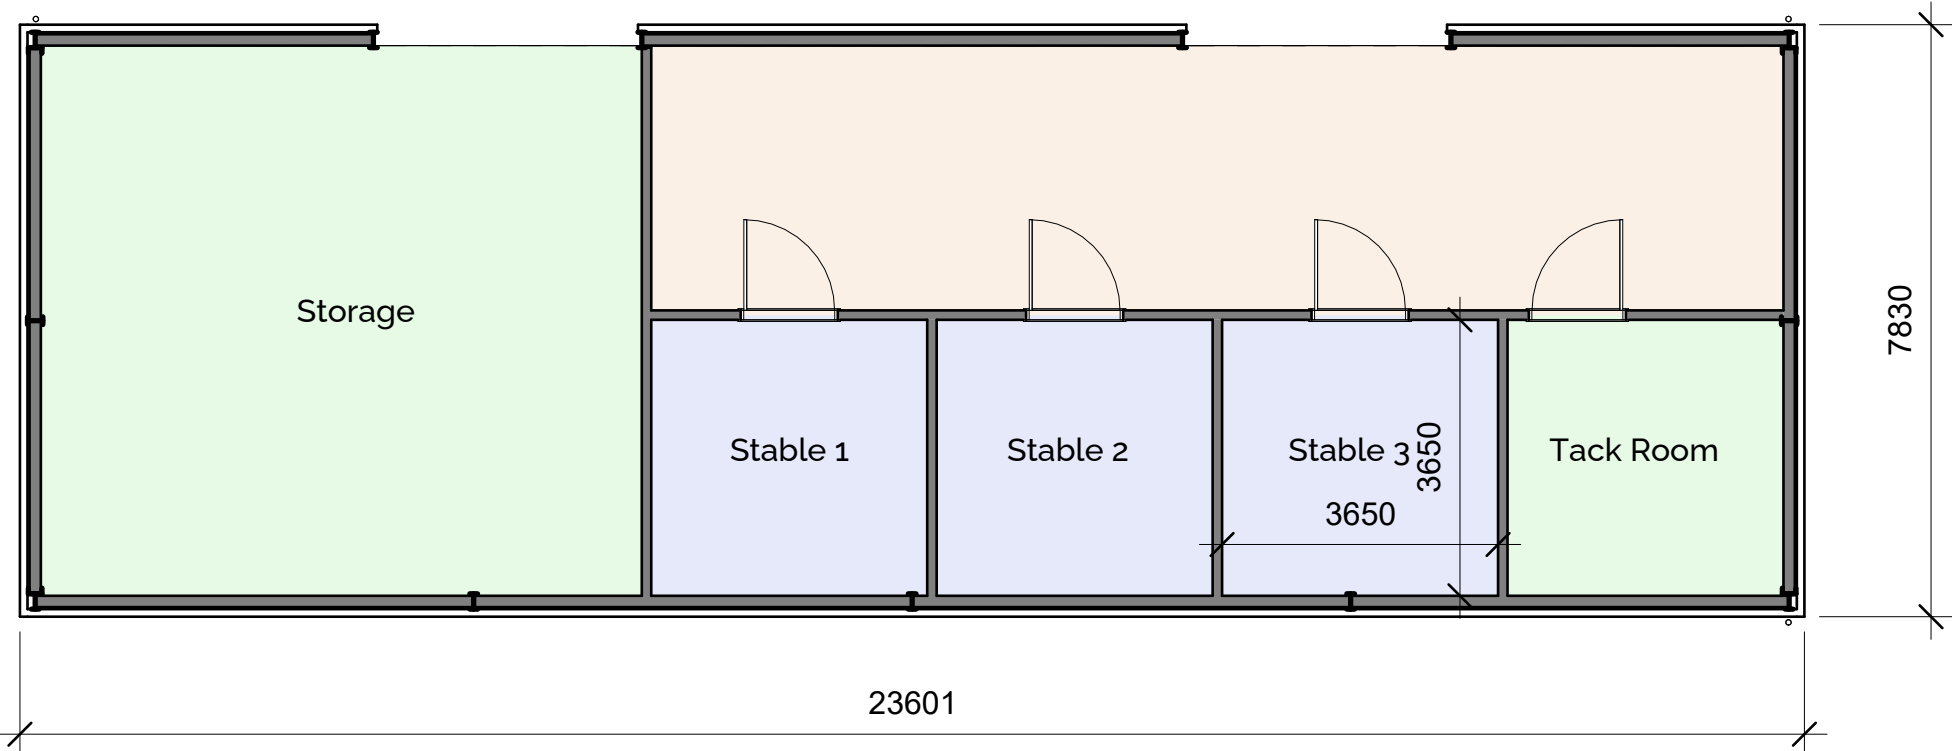


Ground Floor Plan
1:100

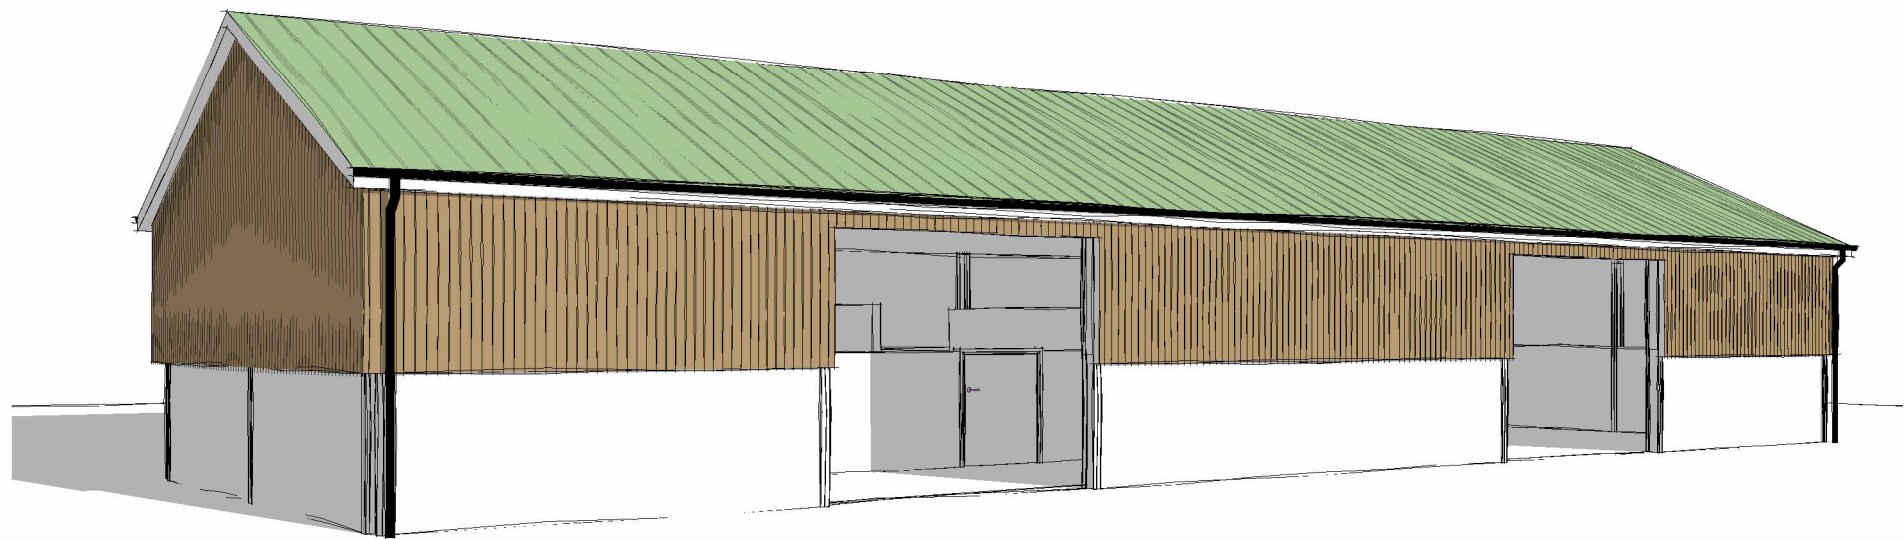


Sketch View From North

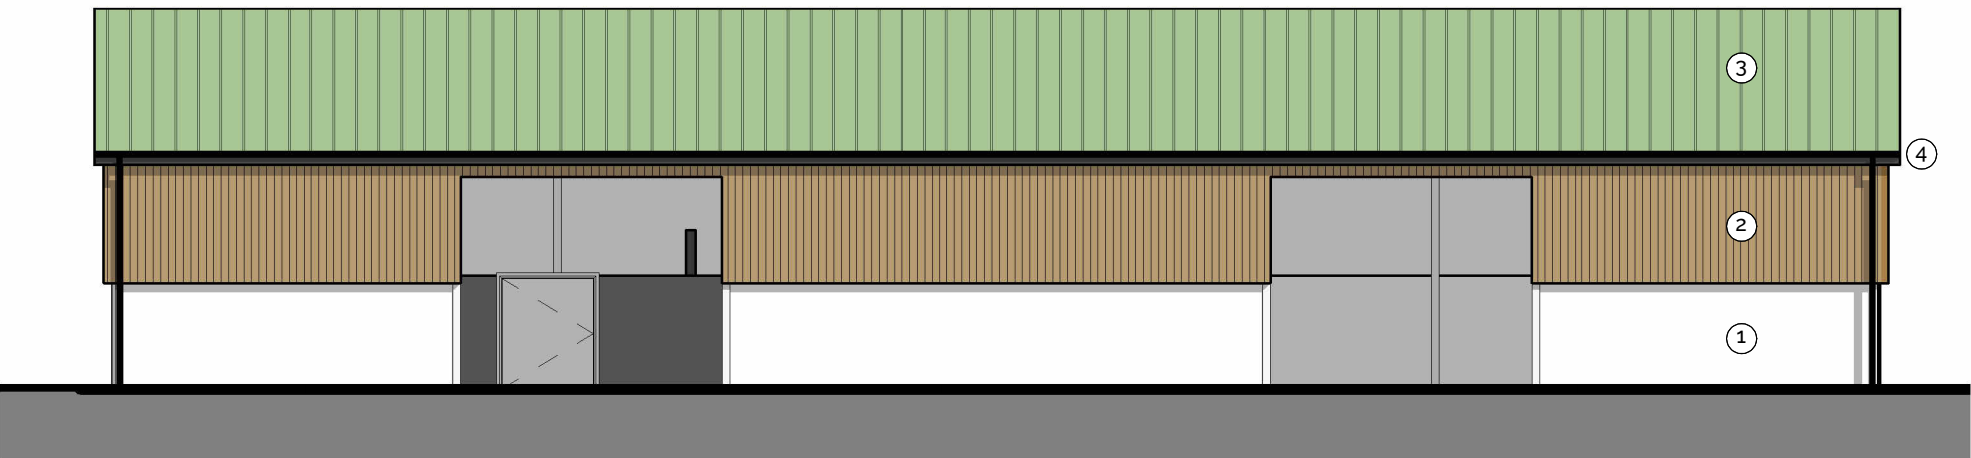


Proposed North Elevation
1:100

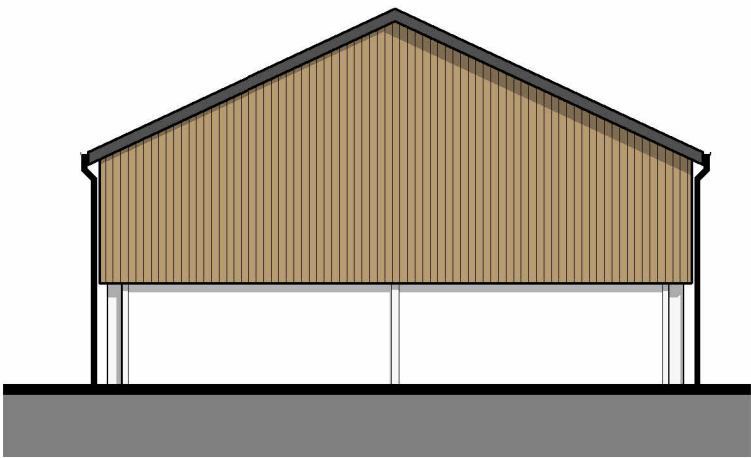

Proposed West Elevation
1:100

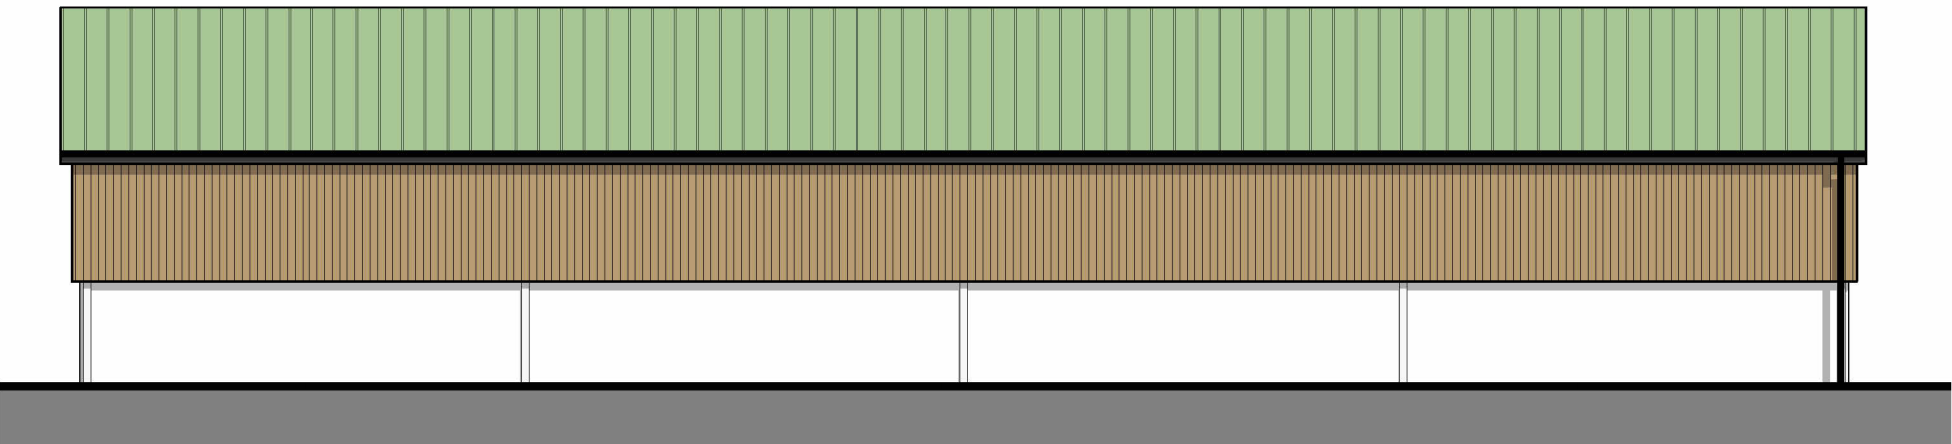

Proposed South Elevation
1:100

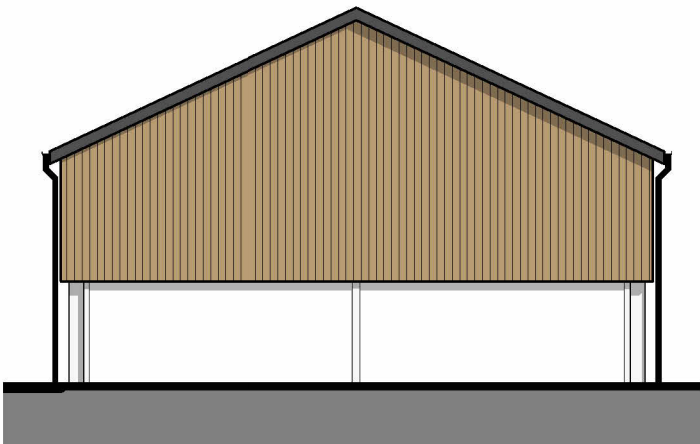

Proposed East Elevation
1:100

Materials

- 1 Walls: Concrete Panels
- 2 Walls: Vertical Timber Panels
- 3 Roof: Profiled Metal Roof Sheetting (Green)
- 4 Gutters and Downpipes (Black Plastic)



2 The Parade, Ash Road, Hartley
Longfield, Kent DA3 8BG
Tel: 01474 793705
www.gspplanning.uk
Email: Office@gspplanning.uk

Project Title		Job No
Warren Farm, Swillers Lane, Shorne, Kent DA12 3ED		4611
Drawing Title	Drawing No	Revision
Proposed Floor Plan and Elevations	05	
Date	Drawn by	Checked by
16/02/26	DA	SC
Scale @ A1	Note	
1:100	GEA: 184.8m ² GIFA: 167.7m ²	

