


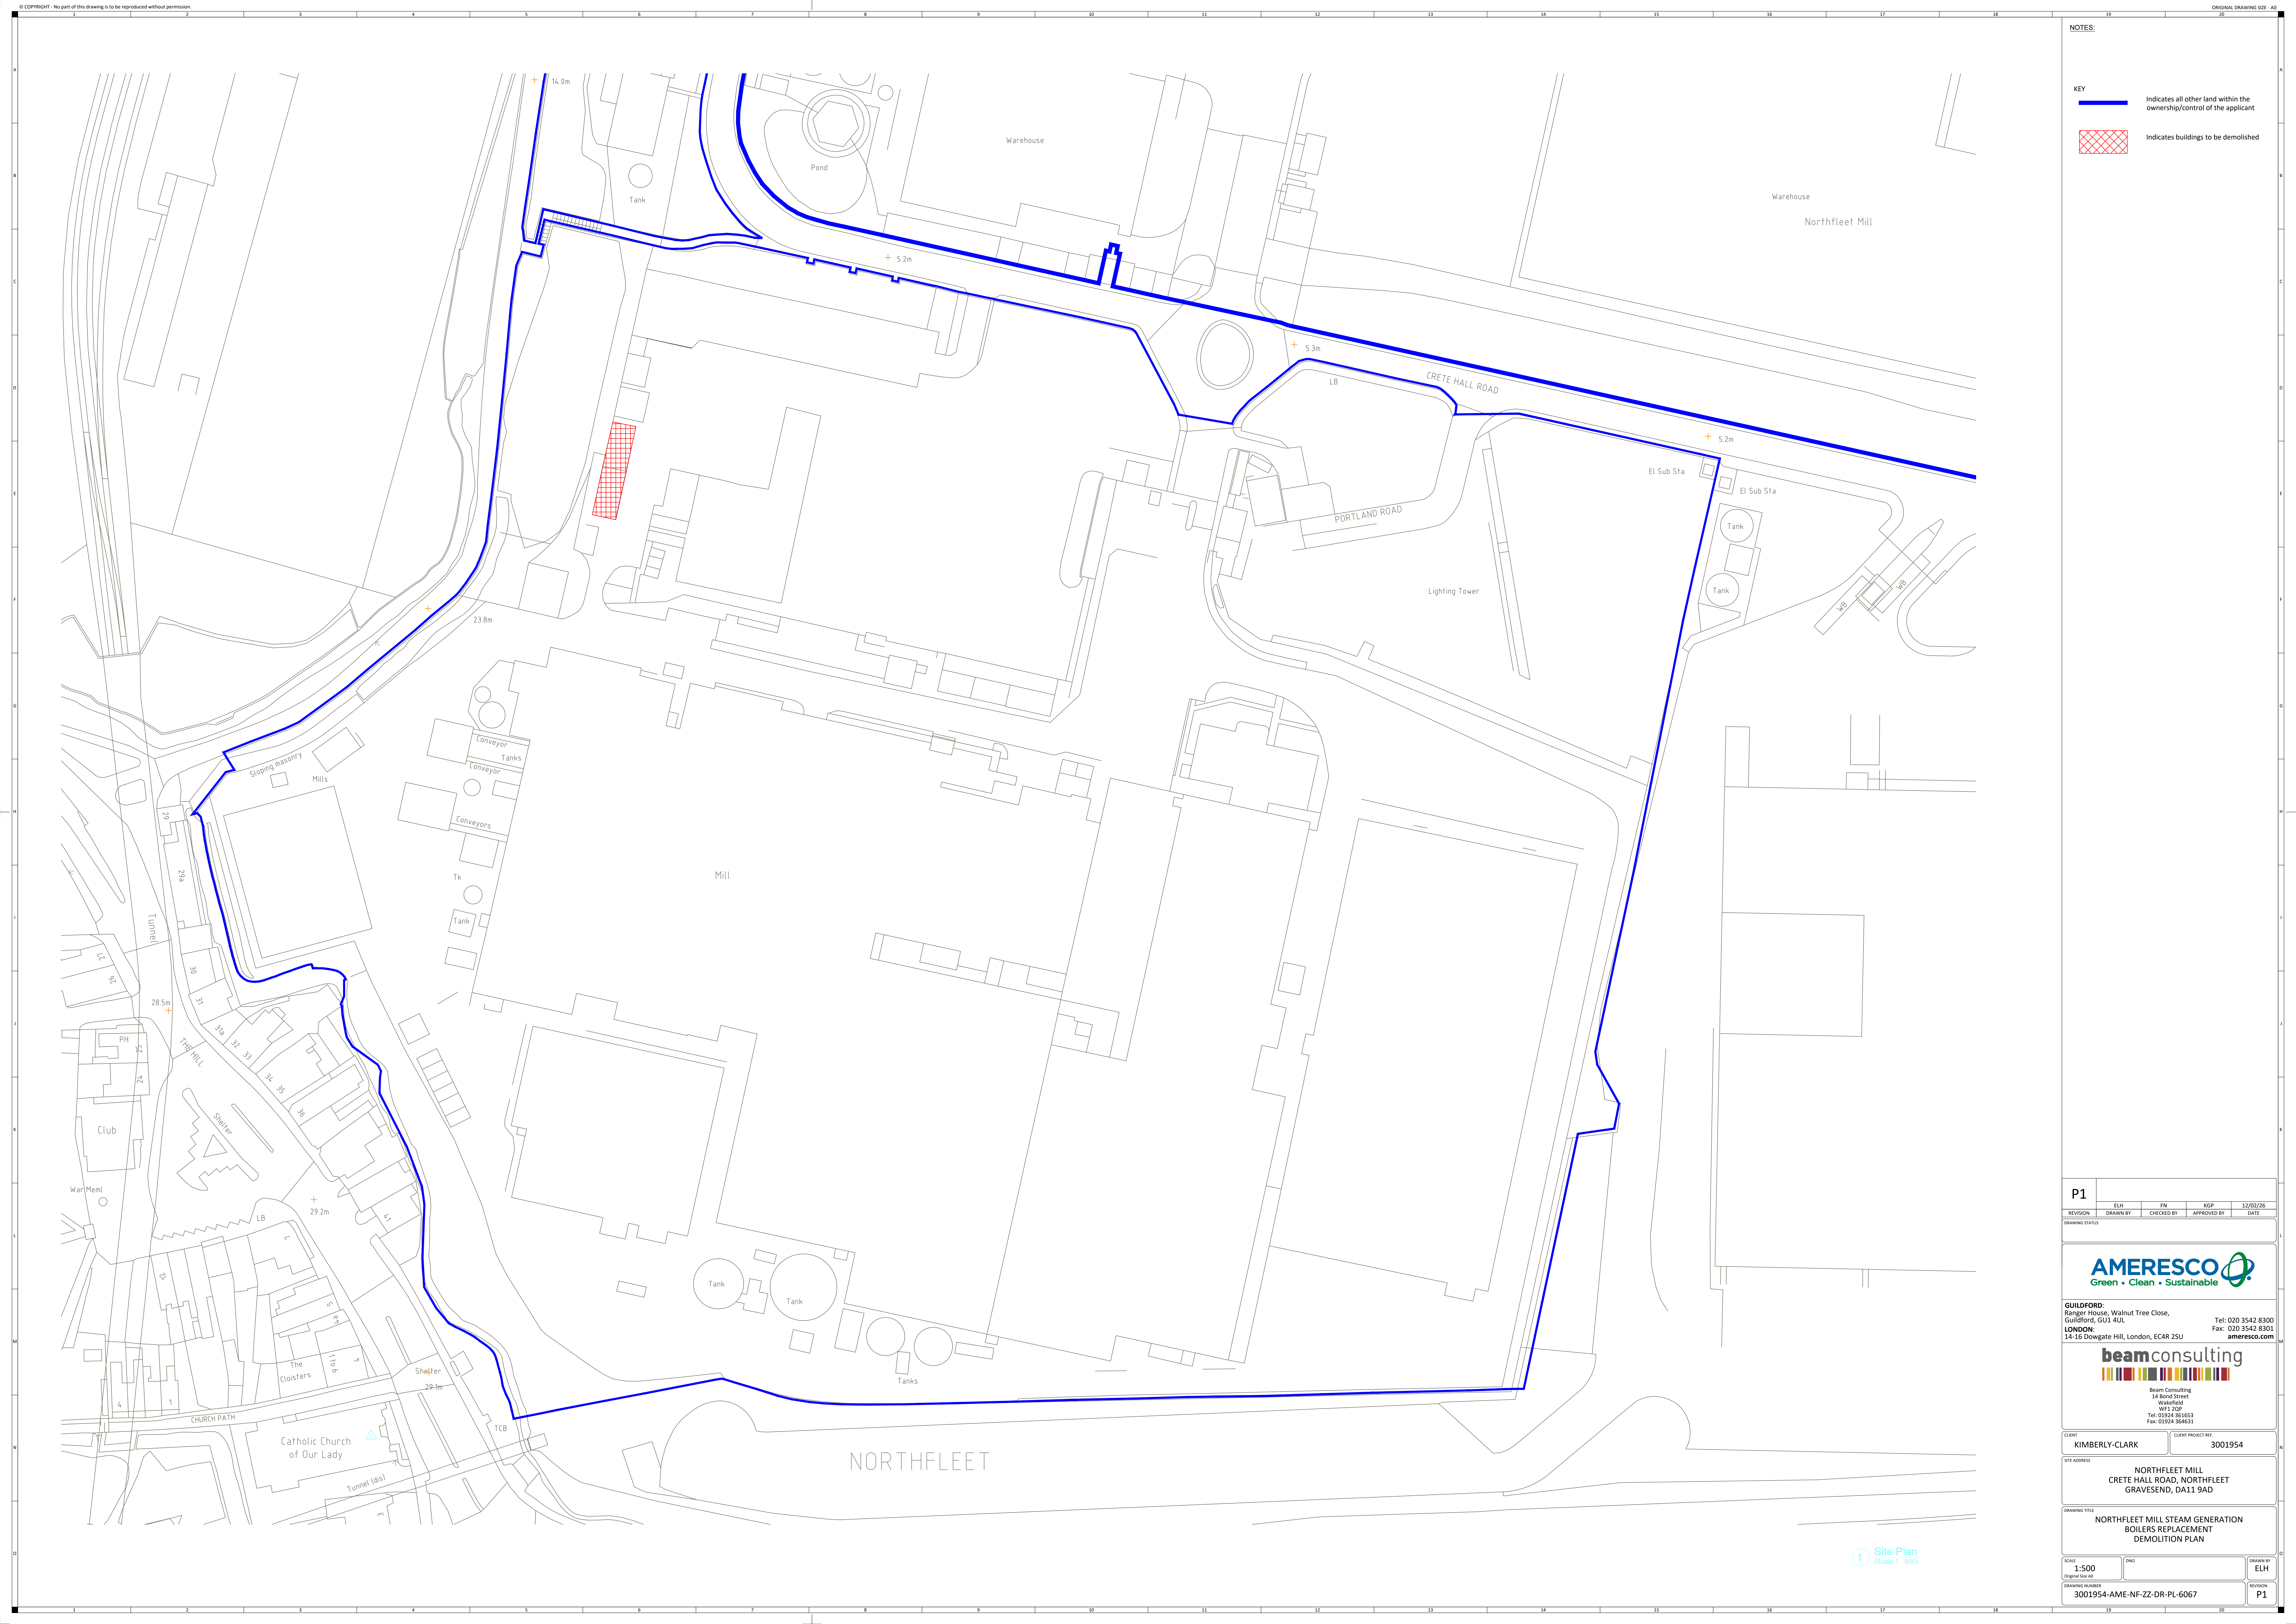

NOTES:

KEY

- Indicates all other land within the ownership/control of the applicant
- Indicates buildings to be demolished

P1

REVISION	DRAWN BY	CHECKED BY	APPROVED BY	DATE
ELH	FN	KGP		12/02/26

DRAWING STATUS



GUILDFORD:
Ranger House, Walnut Tree Close,
Guildford, GU1 4UL
LONDON:
14-16 Dowgate Hill, London, EC4R 2SU

Tel: 020 3542 8300
Fax: 020 3542 8301
ameresco.com

beamconsulting

Beam Consulting
14 Bond Street
Warrington
WA1 2DP
Tel: 01924 361653
Fax: 01924 364631

CLIENT
KIMBERLY-CLARK

CLIENT PROJECT REF.
3001954

SITE ADDRESS

NORTHFLEET MILL
CRETE HALL ROAD, NORTHFLEET
GRAVESEND, DA11 9AD

DRAWING TITLE

NORTHFLEET MILL STEAM GENERATION
BOILERS REPLACEMENT
DEMOLITION PLAN

SCALE
1:500

ORIG

DRAWN BY
ELH

DRAWING NUMBER
3001954-AME-NF-ZZ-DR-PL-6067

REVISION
P1

1 Site Plan
(Scale 1:500)