




- DRAINAGE STORM NEW
- DRAINAGE STORM EXISTING
- DRAINAGE STORM EXISTING REMOVED
- DRAINAGE FOUL NEW
- DRAINAGE FOUL EXISTING
- DRAINAGE FOUL EXISTING REMOVED
- DRAINAGE COMBINED NEW
- DRAINAGE COMBINED EXISTING
- DRAINAGE COMBINED EXISTING REMOVED

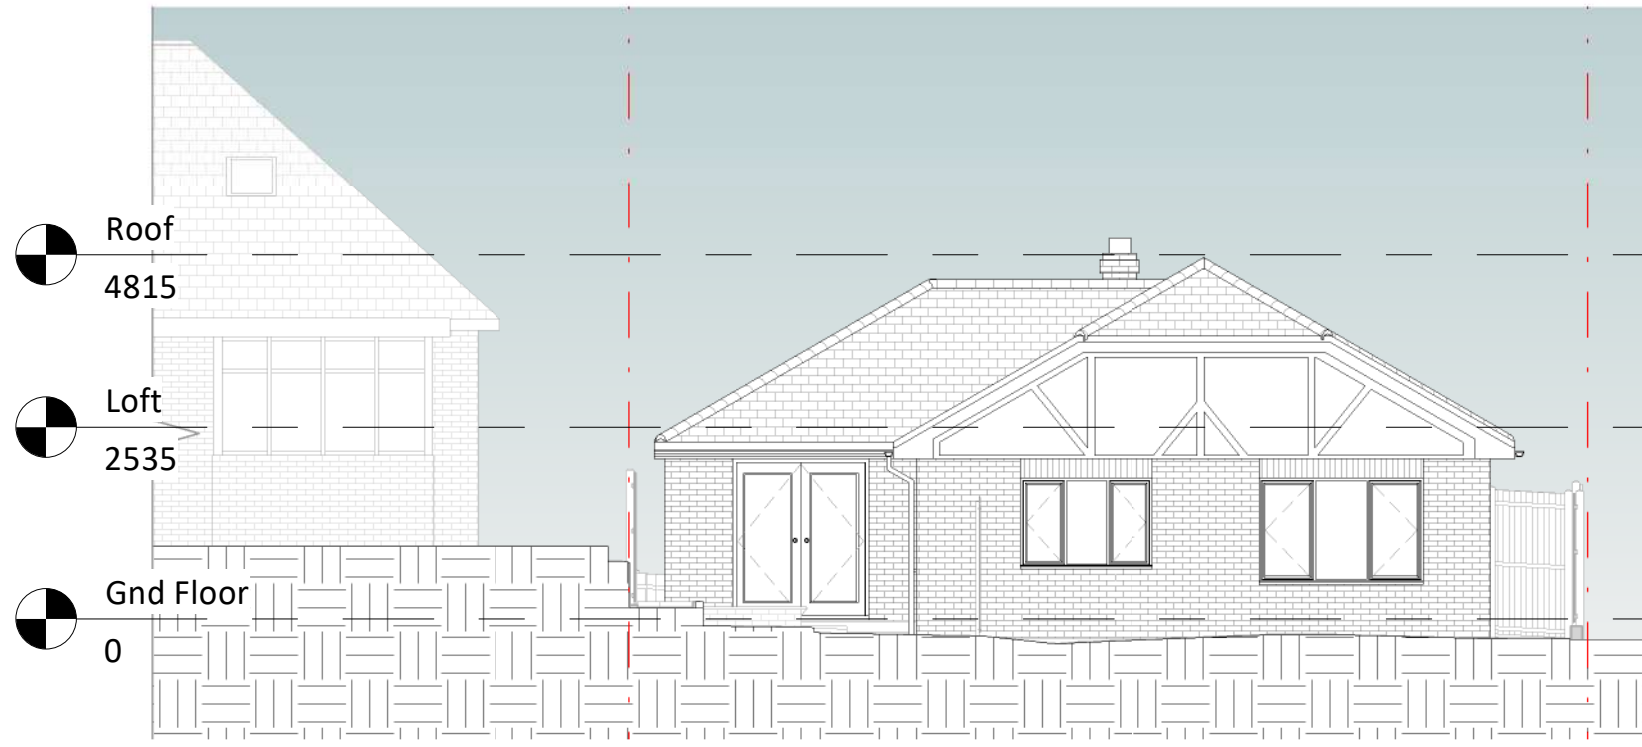


1 Existing Front Elevation
1 : 100

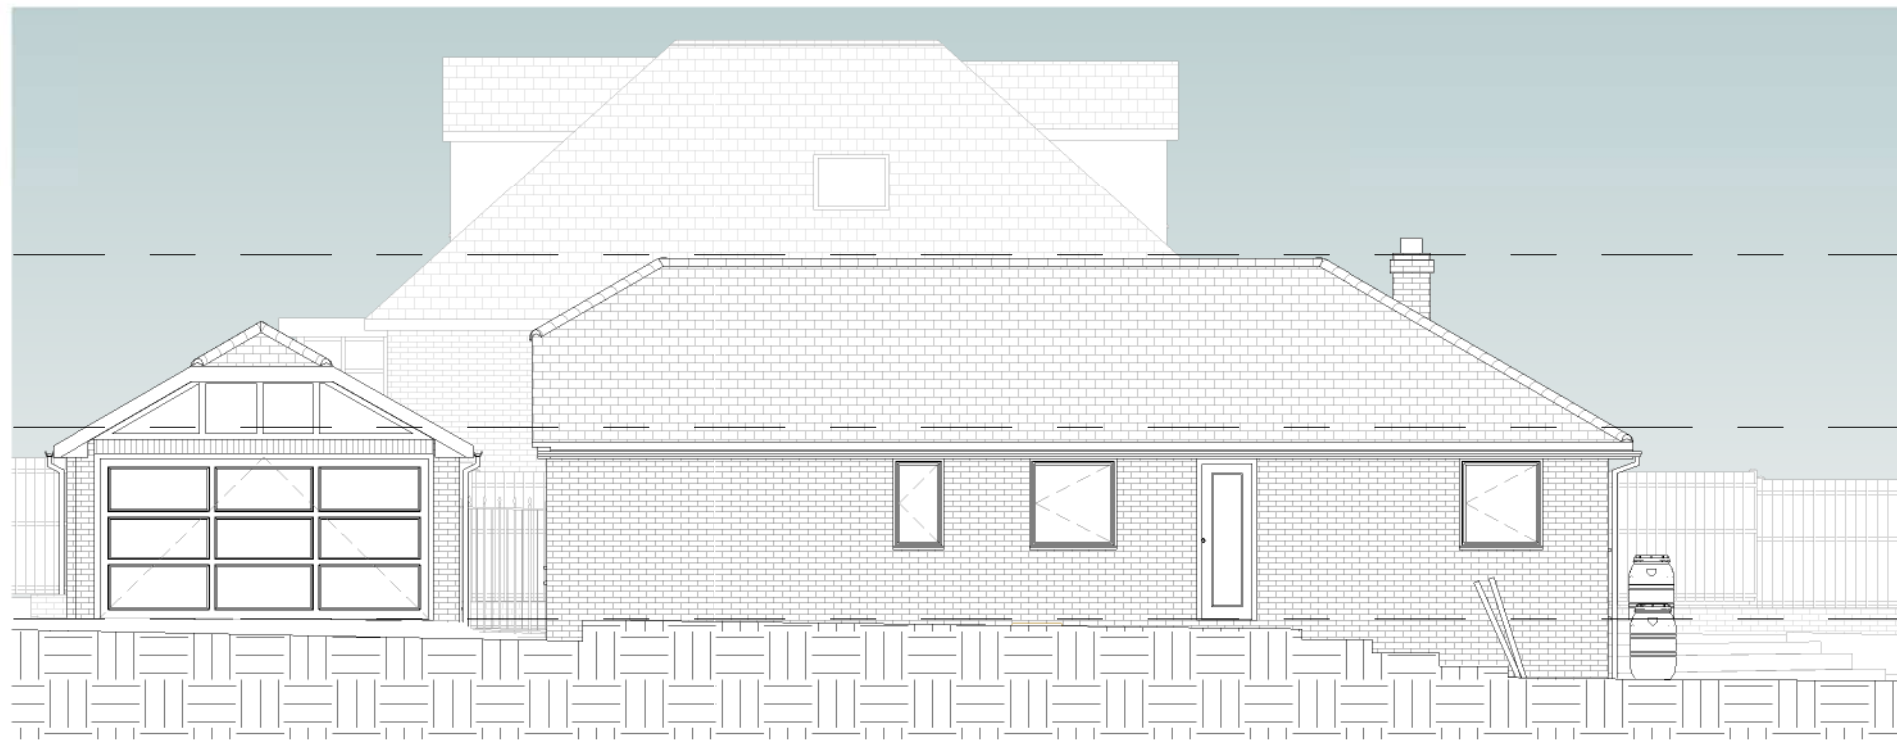


2 Existing Right Elevation
1 : 100

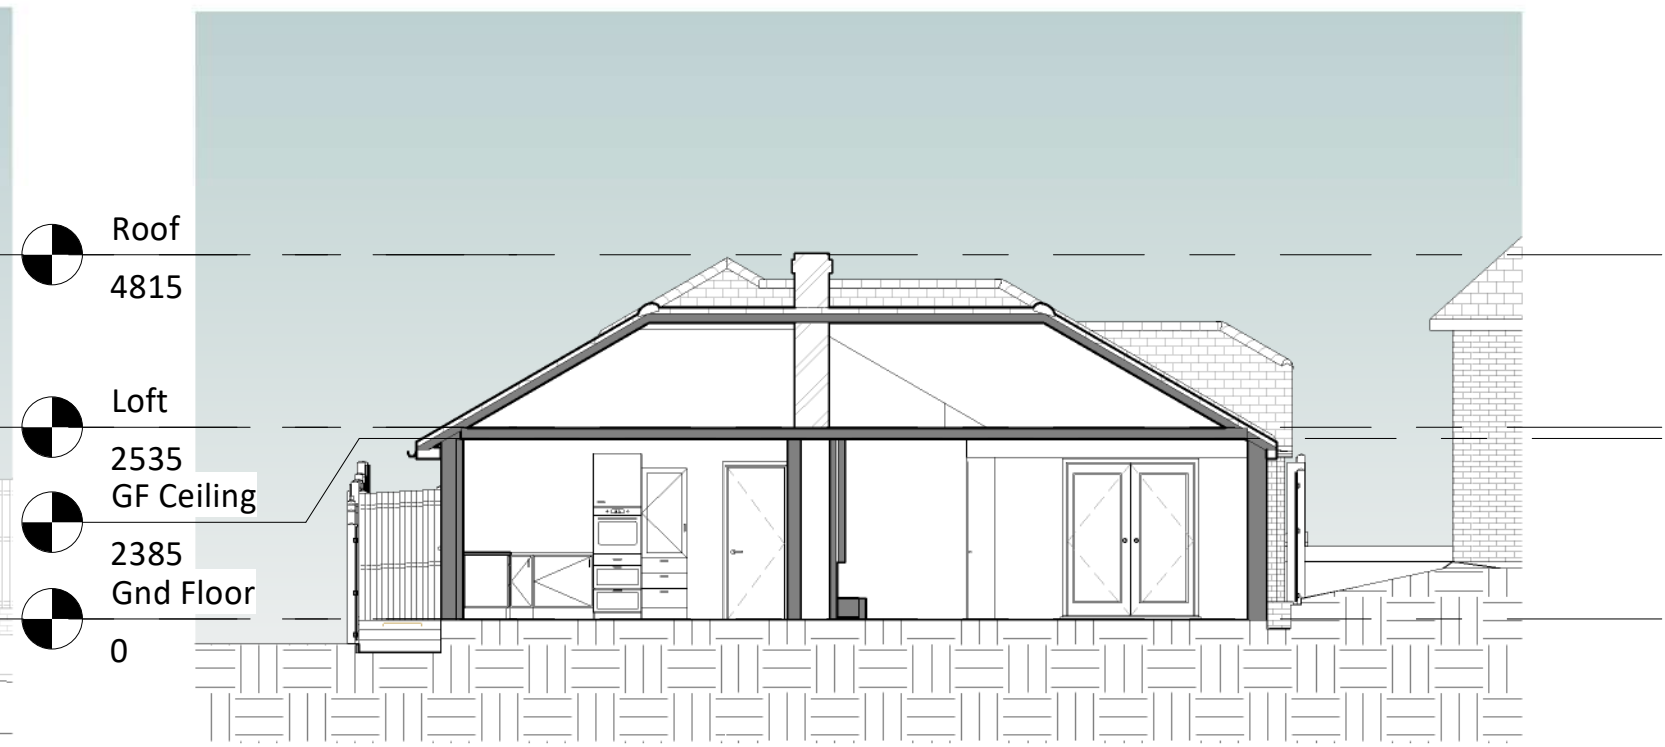


5 Existing Section 1
1 : 100

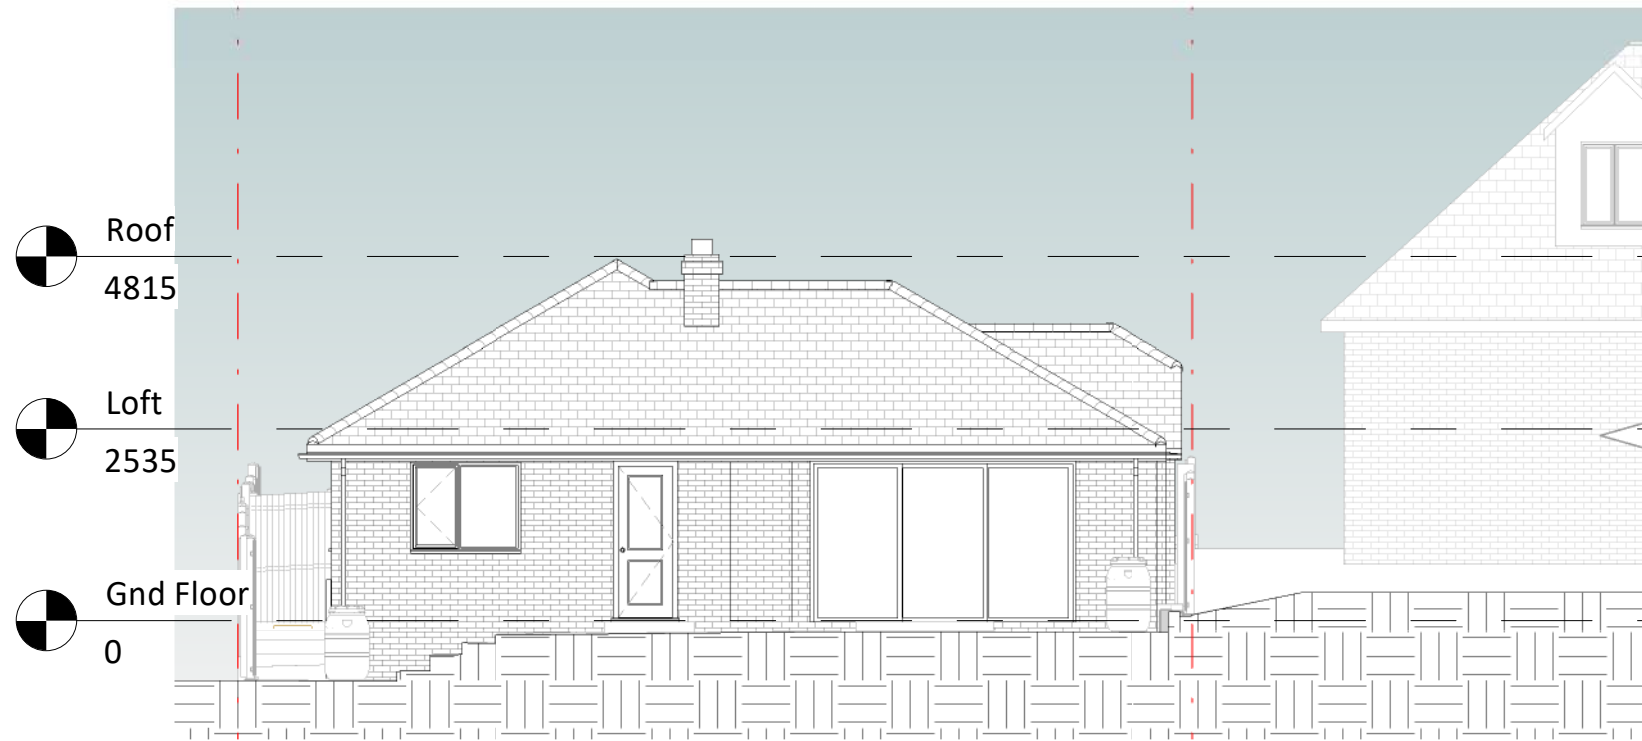


3 Existing Rear Elevation
1 : 100

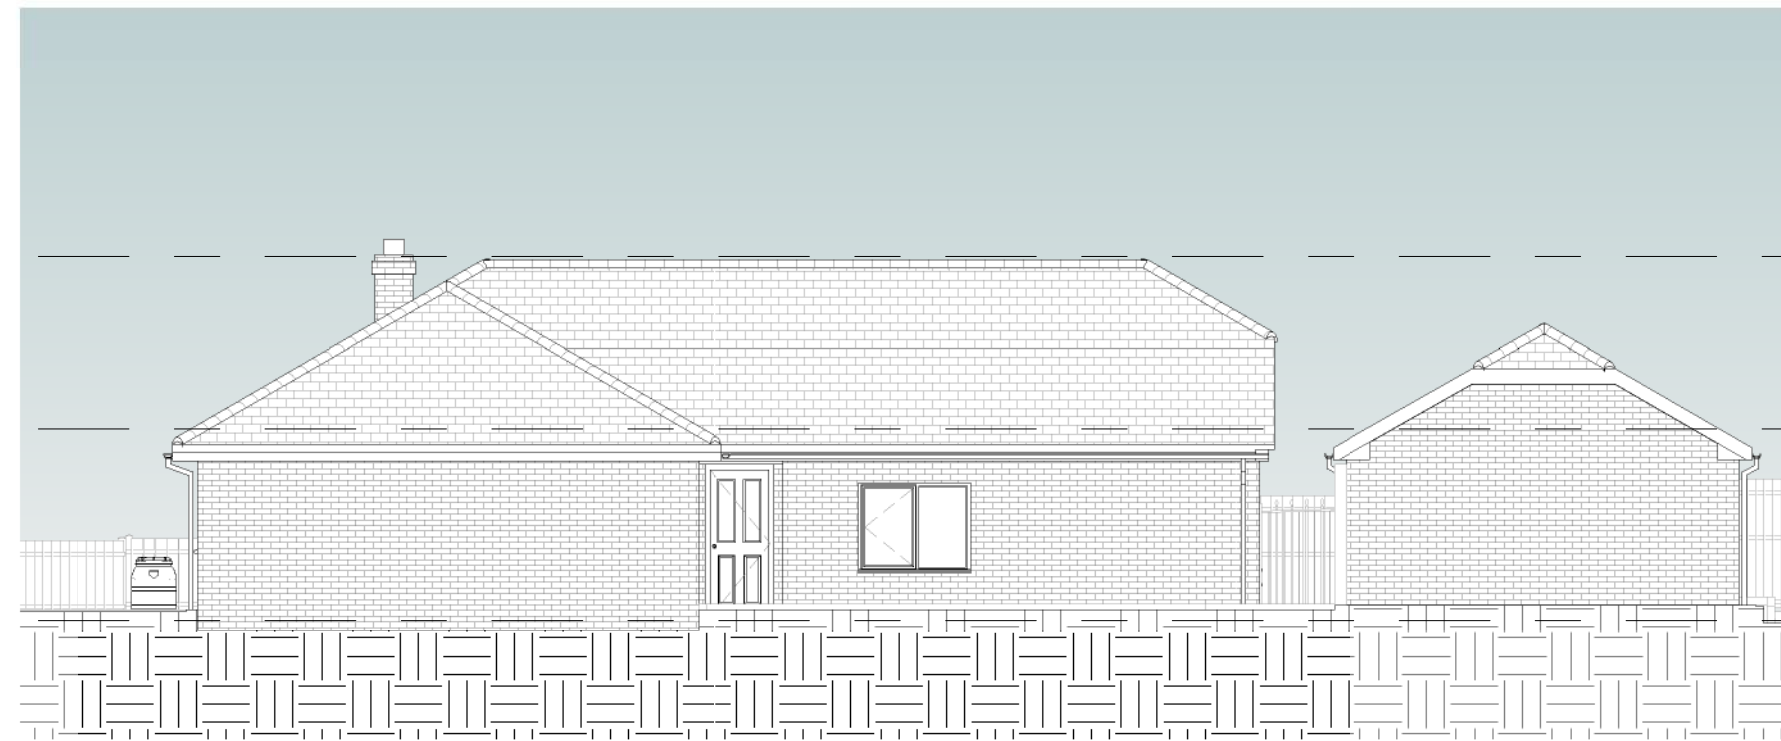

4 Existing Left Elevation
1 : 100

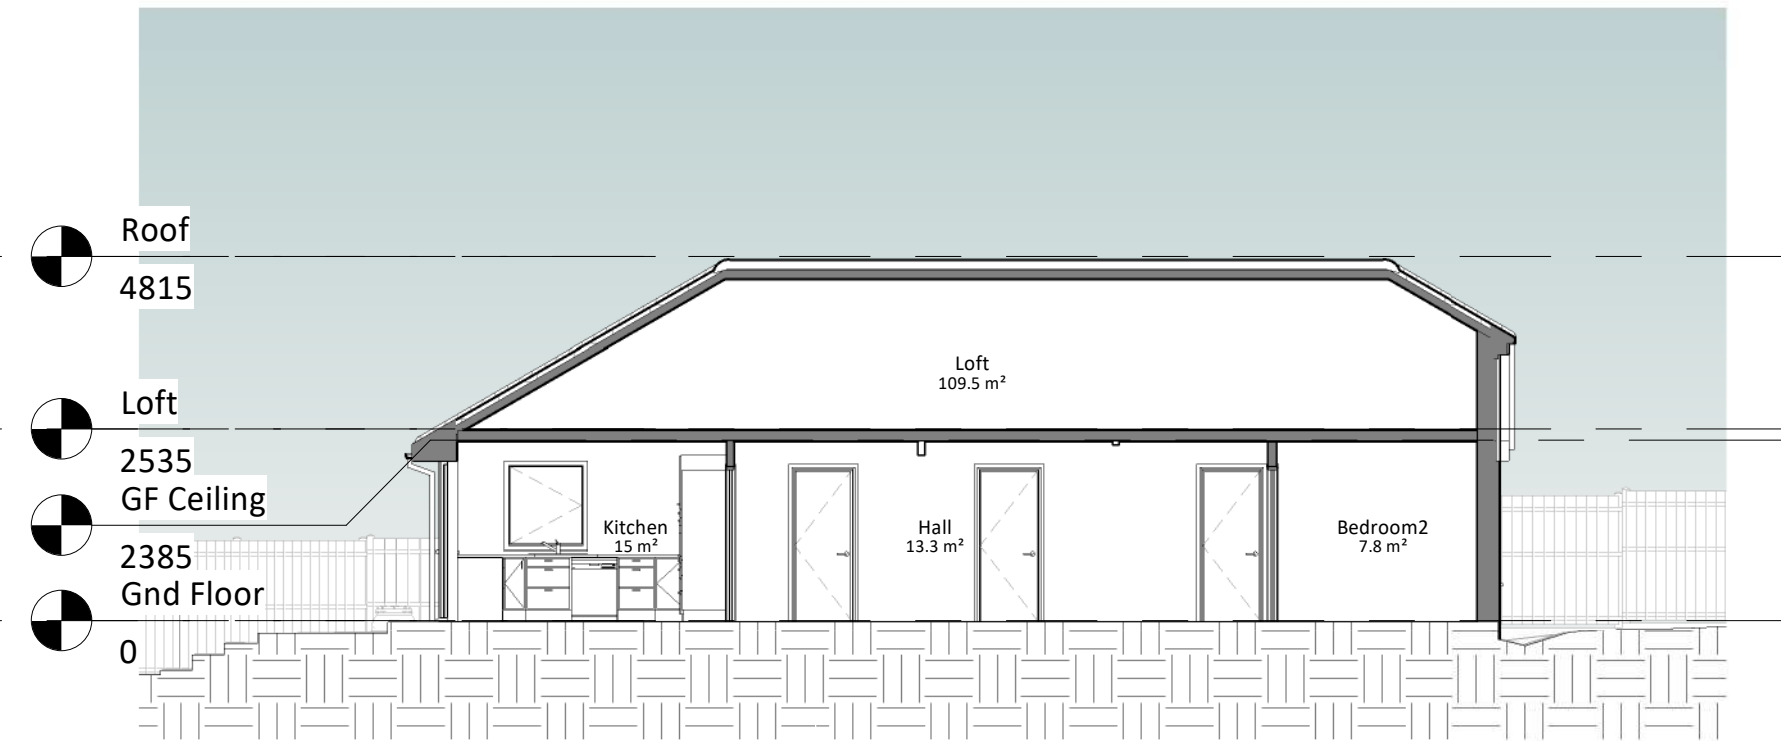


6 Existing Section 2
1 : 100

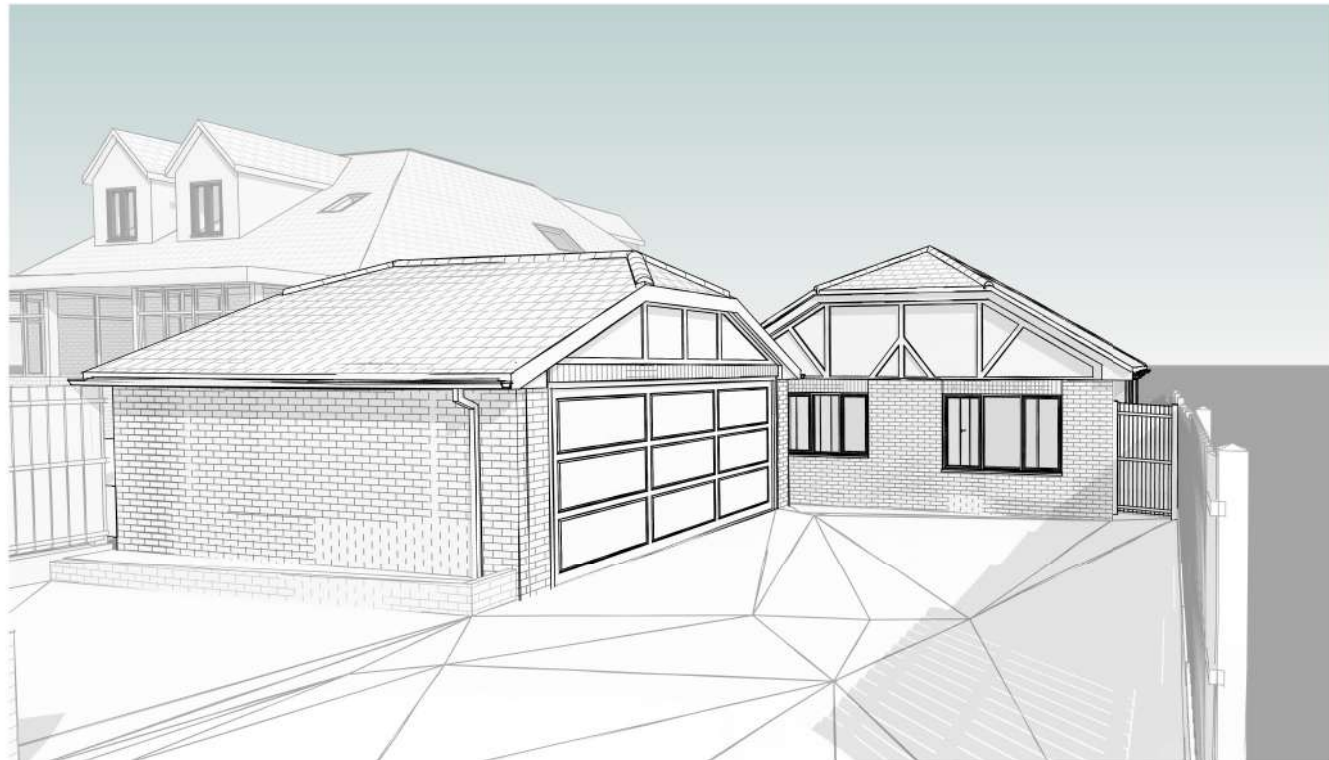


7 Existing 3D Front View




8 Existing 3D Rear View

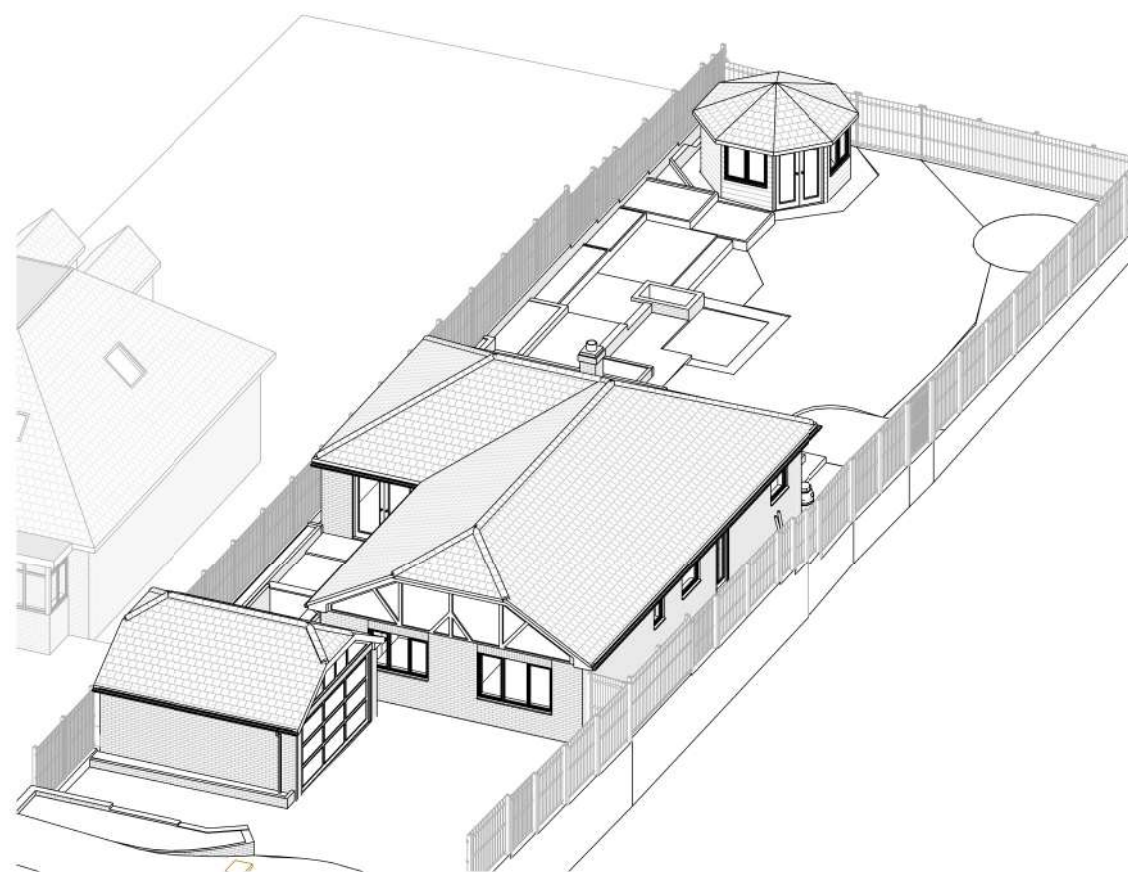

9 Existing 3D Front

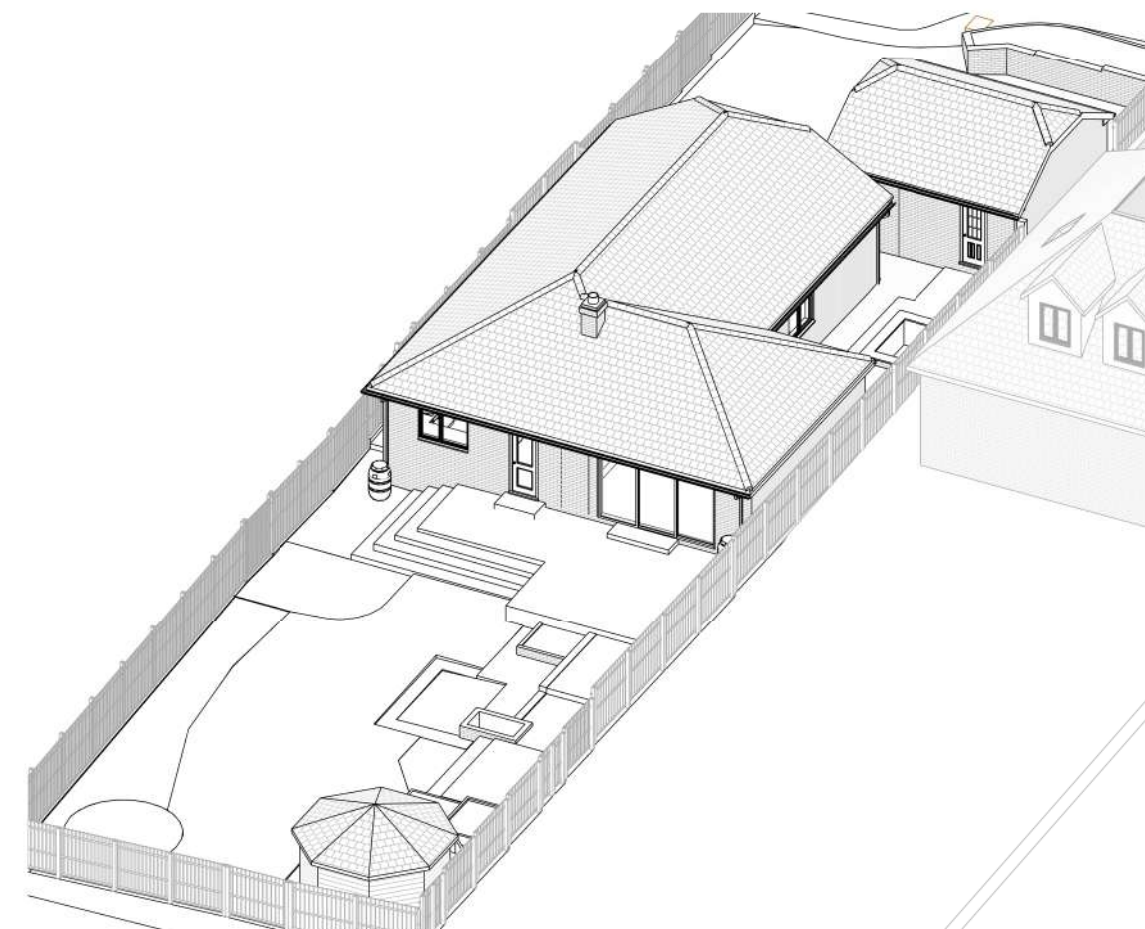

10 Existing 3D Rear

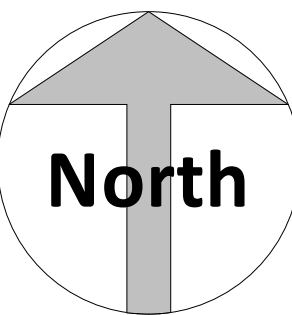

Amendments :

Rev	Desc	Date	Description

Project :

28 Coutts Avenue,
Shorne,
Gravesend
DA12 3HJ

Title :

Planning Drawings
Existing Elevations Sections 3D Views

Bluetime (01322 521026) office@bluetimeprojects.com www.bluetimearchitecture.co.uk	
---	--

Proposed new 1st floor extension and garage conversion

Drawn by : M.J.G	Scale : 1 : 100	@ A1 Date : 30/04/2026
---------------------	--------------------	---------------------------

Drawing number : BL/DRG/4101/ 04	Rev :
-------------------------------------	-----------

[INDICATIVE PLANNING APPLICATION DRAWINGS ONLY - NOT FOR CONSTRUCTION]