


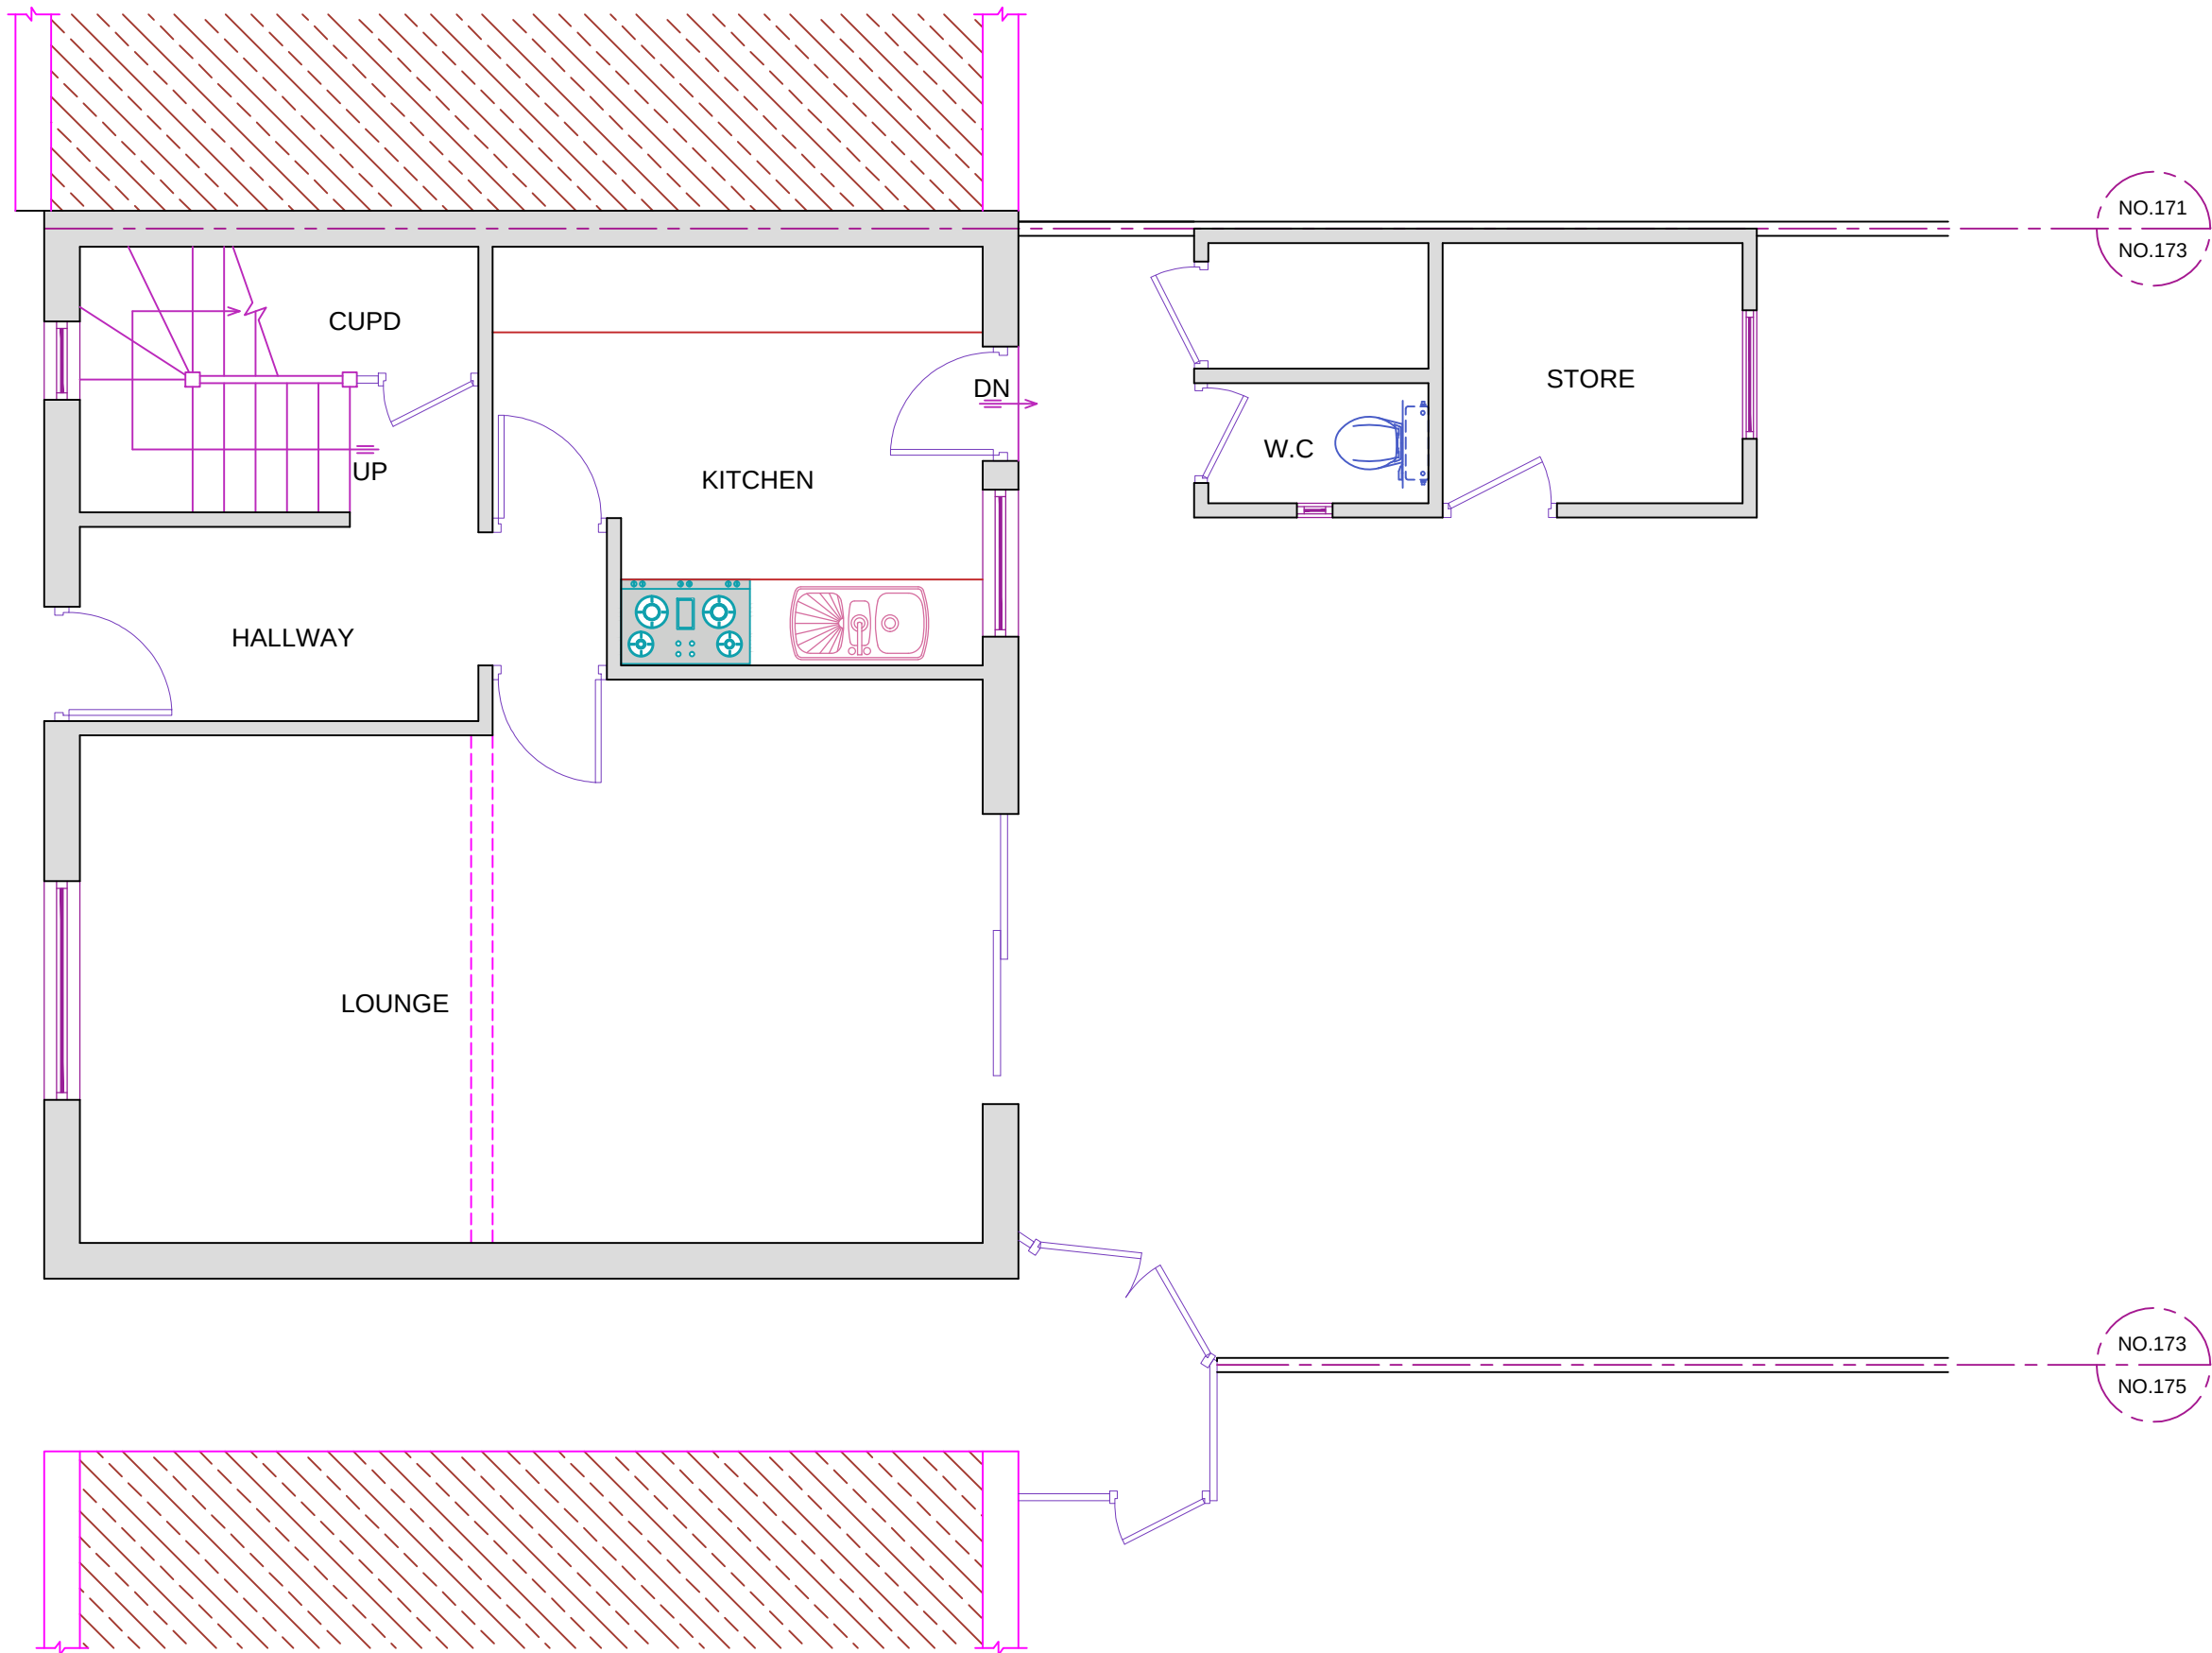

EXISTING GROUND FLOOR PLAN

| REFERENCE DRAWINGS |  | GENERAL NOTES<br>This drawing is for planning use only do not use this drawing for any purpose other than that for which it was issued.<br>Structural Design and Building Control Approval is required before construction commences.<br>This drawing is subject to copyright do not reproduce this drawing without prior permission. | No | DATE | REVISION | BY | CHK | CONSULTANT<br>CIVIL ENGINEERS<br>STRUCTURAL ENGINEERS<br>ARCHITECTURAL DESIGNERS<br>Contact: 07947249323 | DRAWN<br>SAK   | CLIENT/PROJECT<br>173 VALLEY DRIVE  | DRAWING No.<br>D01                  |
|--------------------|--|---|----|------|----------|----|-----|---|----------------|-------------------------------------|-------------------------------------|
|                    |  |   |    |      |          |    |     |   | CHECKED<br>A.R |                                     |                                     |
|                    |  |   |    |      |          |    |     |   | PROJECT NO.    |                                     |                                     |
|                    |  |   |    |      |          |    |     |   |                |                                     |                                     |
|                    |  |   |    |      |          |    |     |   |                | TITLE<br>EXISTING GROUND FLOOR PLAN | SCALE: 1:50 @A3<br>DATE: 10-05-2025 |