


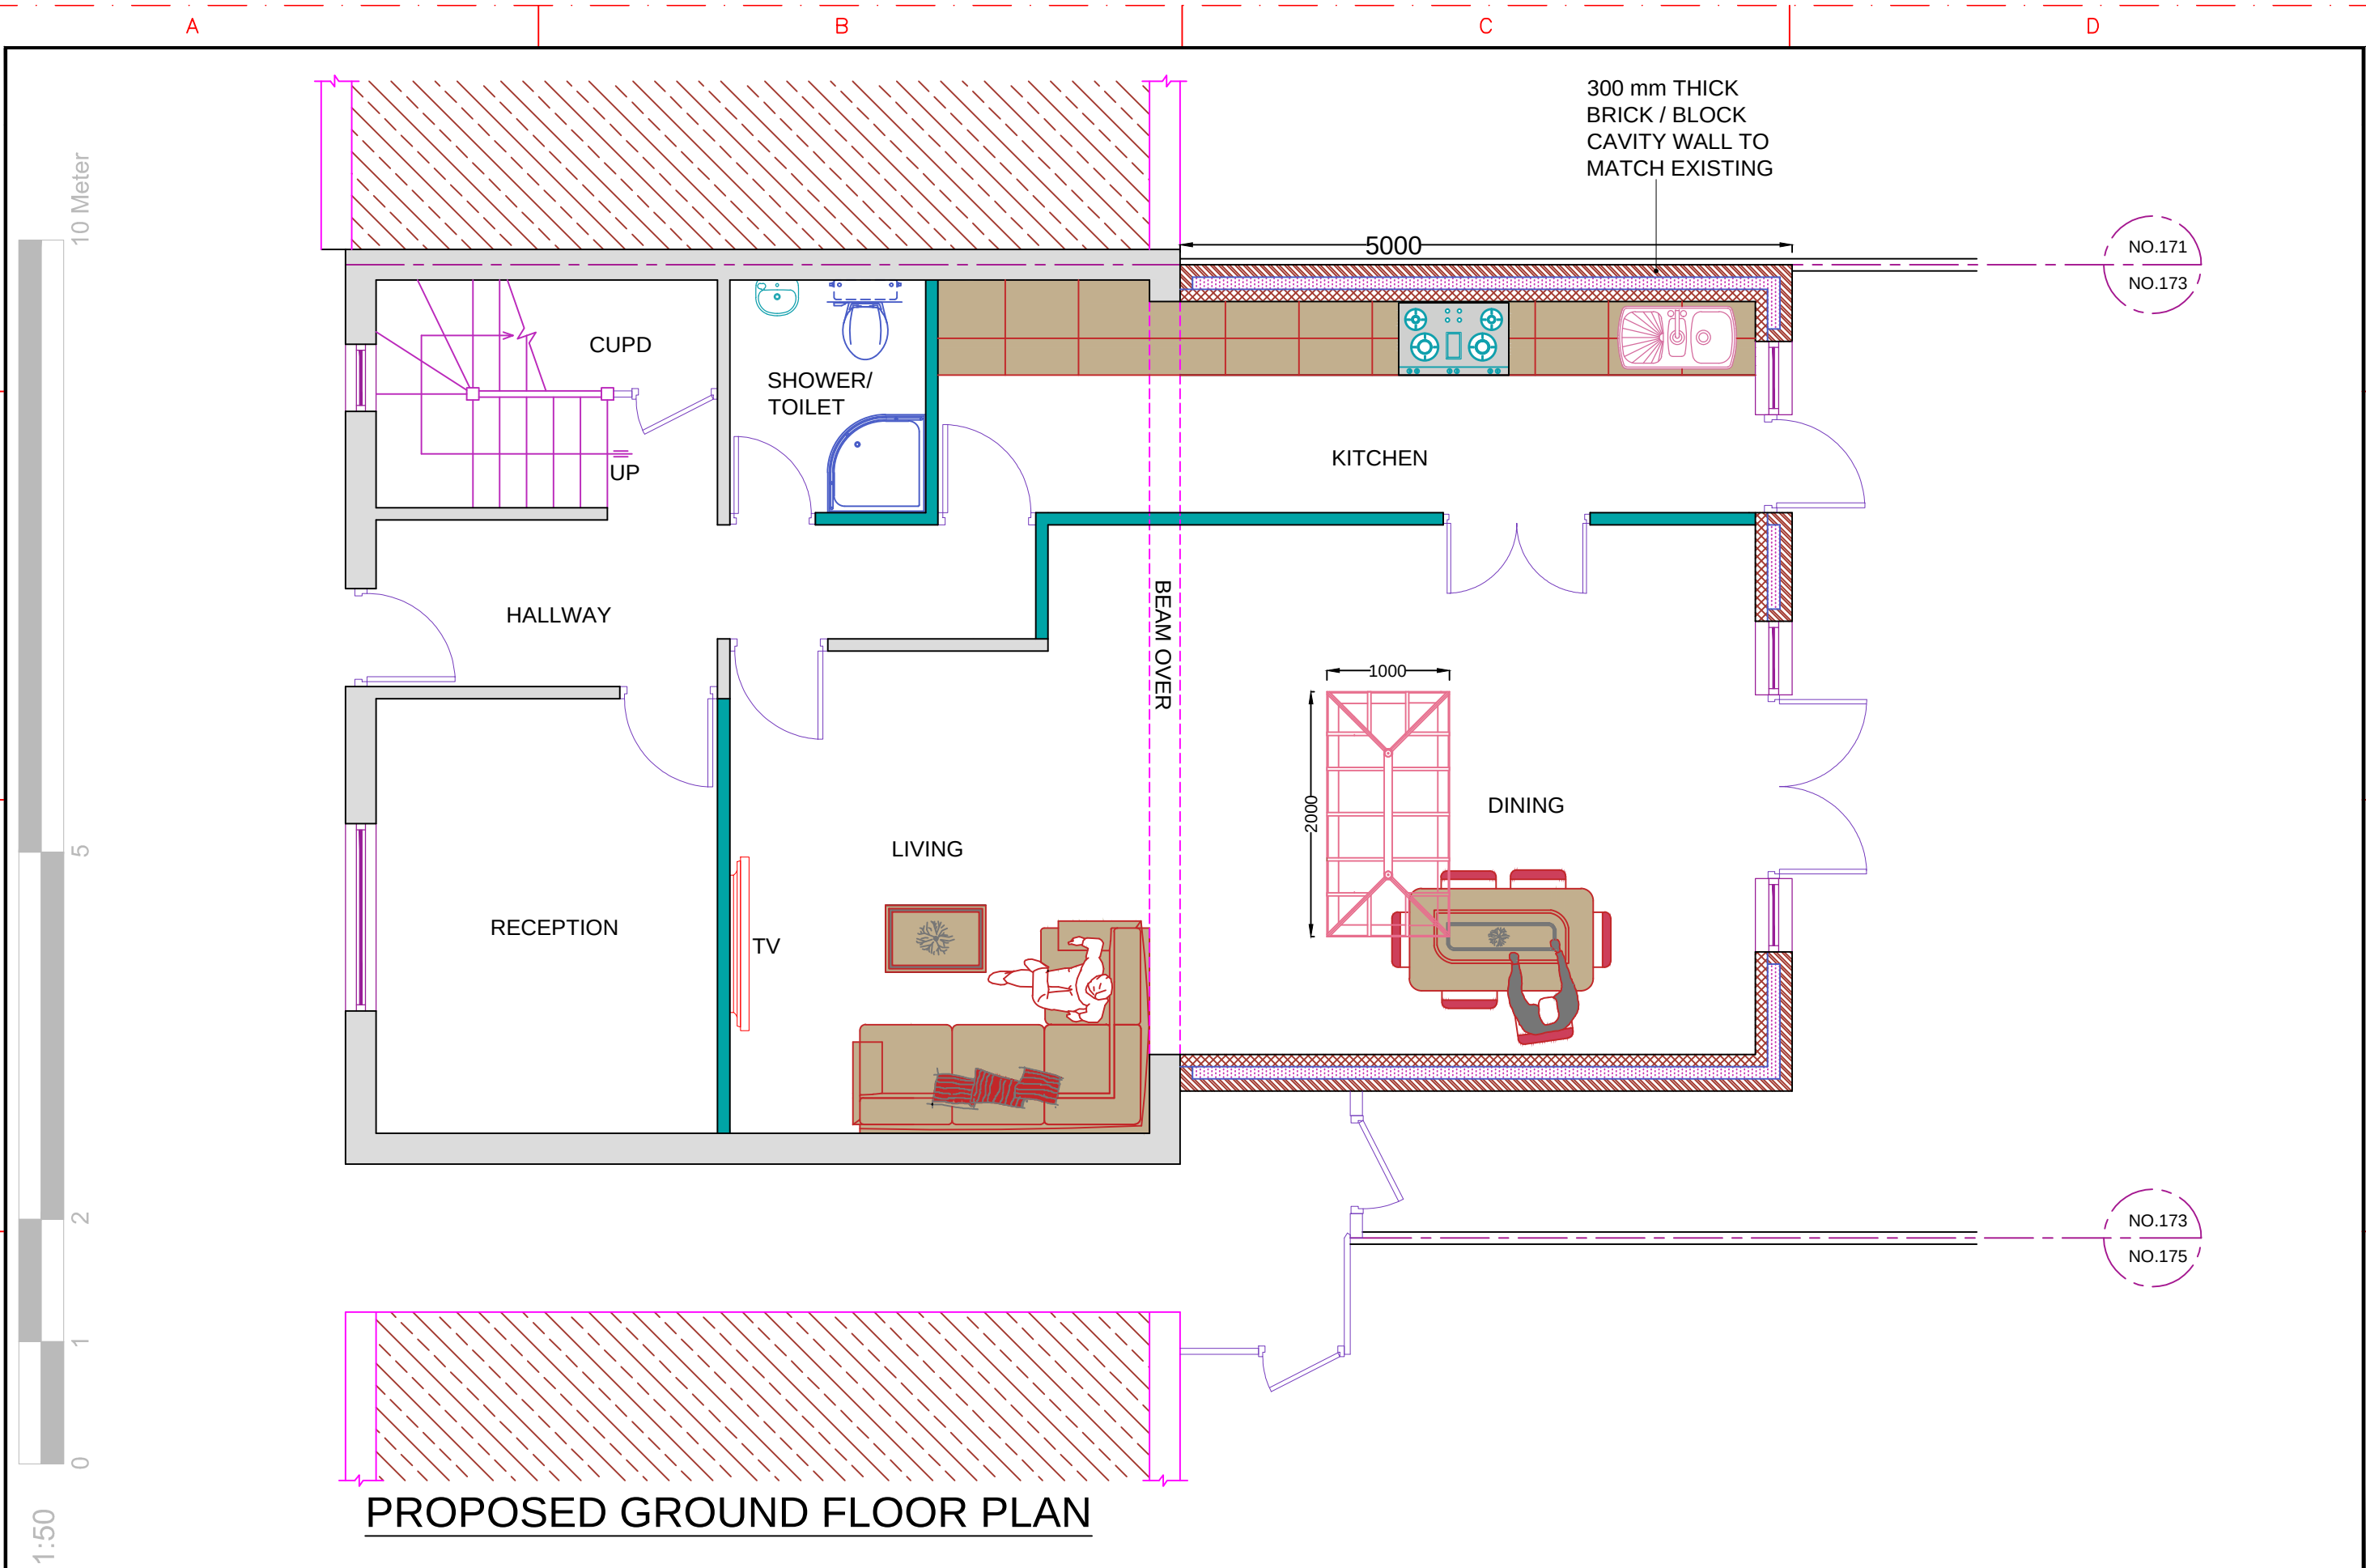

PROPOSED GROUND FLOOR PLAN

REFERENCE DRAWINGS	GENERAL NOTES This drawing is for planning use only do not use this drawing for any purpose other than that for which it was issued. Structural Design and Building Control Approval is required before construction commences. This drawing is subject to copyright do not reproduce this drawing without prior permission.	No DATE REVISION BY CHK	CONSULTANT CIVIL ENGINEERS STRUCTURAL ENGINEERS ARCHITECTURAL DESIGNERS CIVIL CONSULTING LTD. Contact: 07947249323	DRAWN SAK CHECKED A.R PROJECT NO. CLIENT/PROJECT 173 VALLEY DRIVE TITLE PROPOSED GROUND FLOOR PLAN	DRAWING No. D02 SCALE: 1:50 @A3 DATE: 10-05-2025
---	--	--	--	---	--