


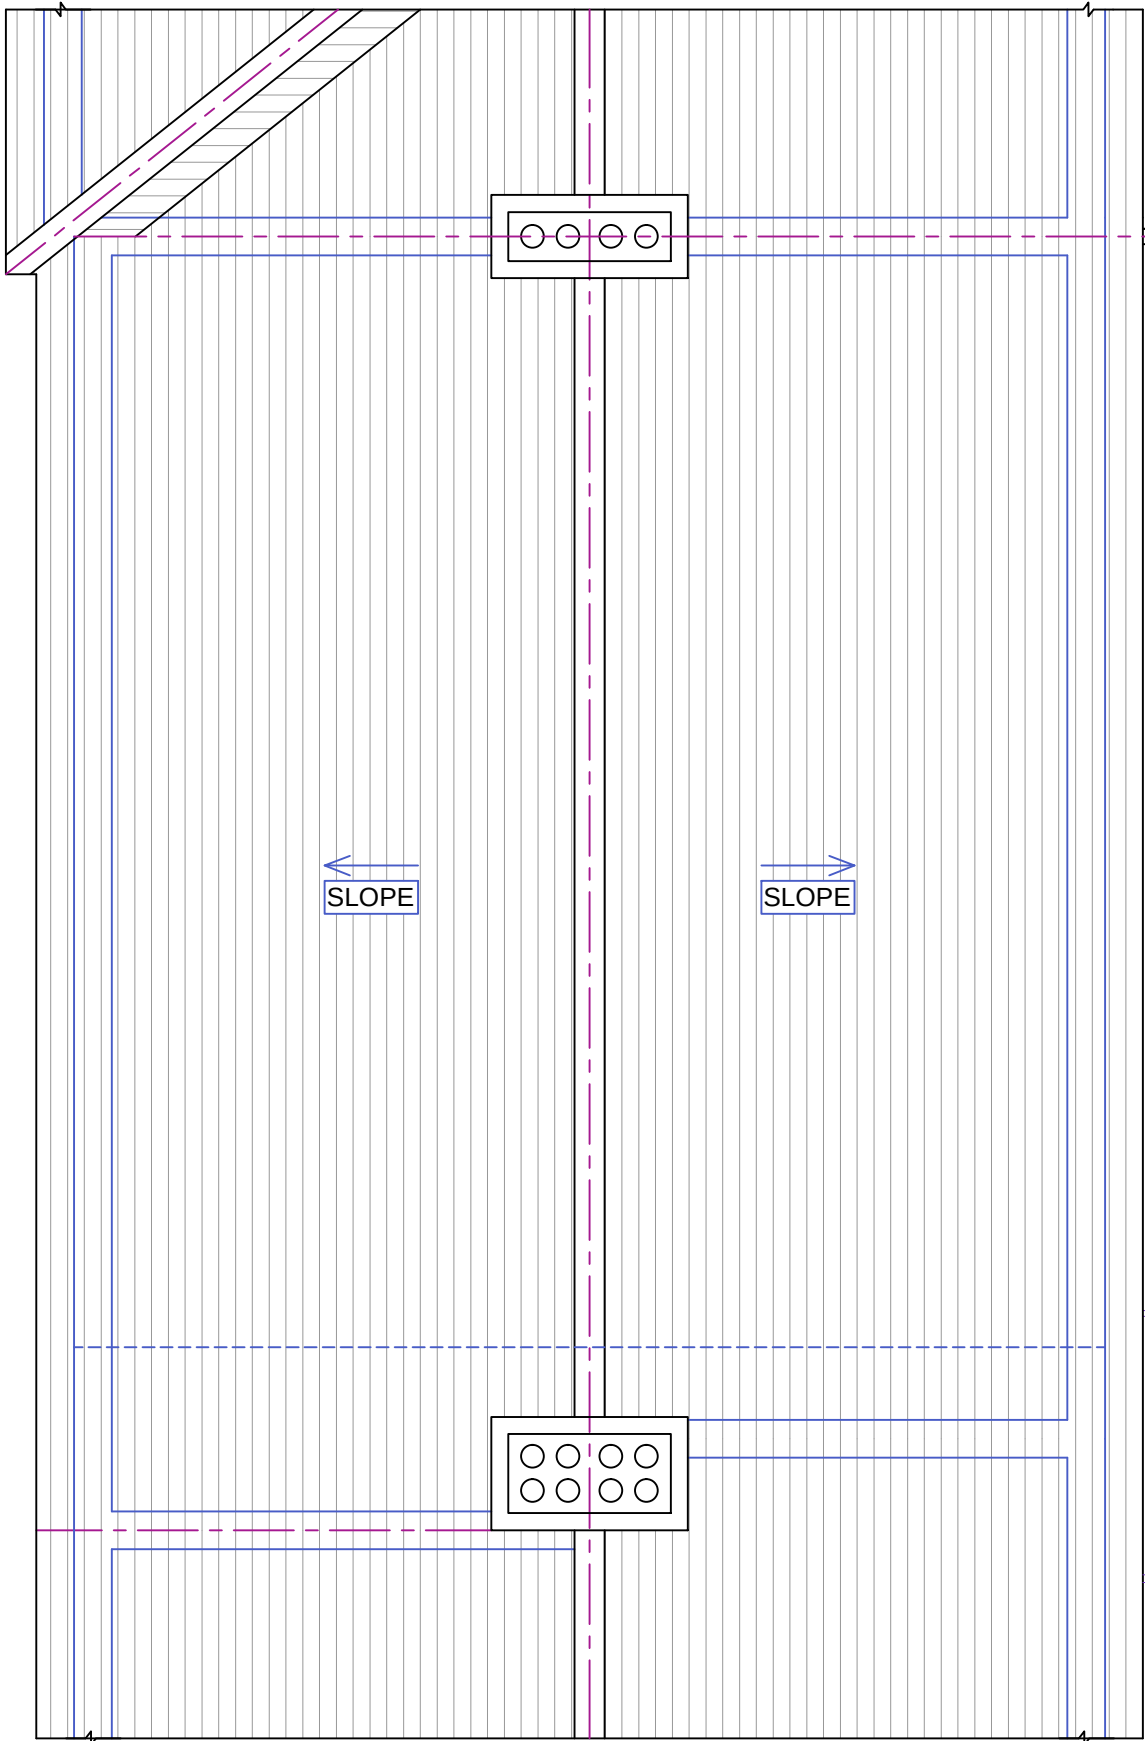


FLAT ROOF

NO.171
NO.173

NO.173
NO.175

EXISTING ROOF PLAN

 

REFERENCE DRAWINGS		GENERAL NOTES This drawing is for planning use only do not use this drawing for any purpose other than that for which it was issued. Structural Design and Building Control Approval is required before construction commences. This drawing is subject to copyright do not reproduce this drawing without prior permission.	No	DATE	REVISION	BY	CHK	CONSULTANT		DRAWN SAK	CLIENT/PROJECT 173 VALLEY DRIVE	DRAWING No. D03
								 CIVILS CONSULTING LTD. Contact: 07947249323	CIVIL ENGINEERS STRUCTURAL ENGINEERS ARCHITECTURAL DESIGNERS	CHECKED A.R		
									PROJECT NO.	TITLE EXISTING ROOF PLAN	SCALE: 1:50 @A3	
											DATE: 10-05-2025	