




FRONT ELEVATION AS PROPOSED
(SCALE 1:50@ A1, 1:100@A3)

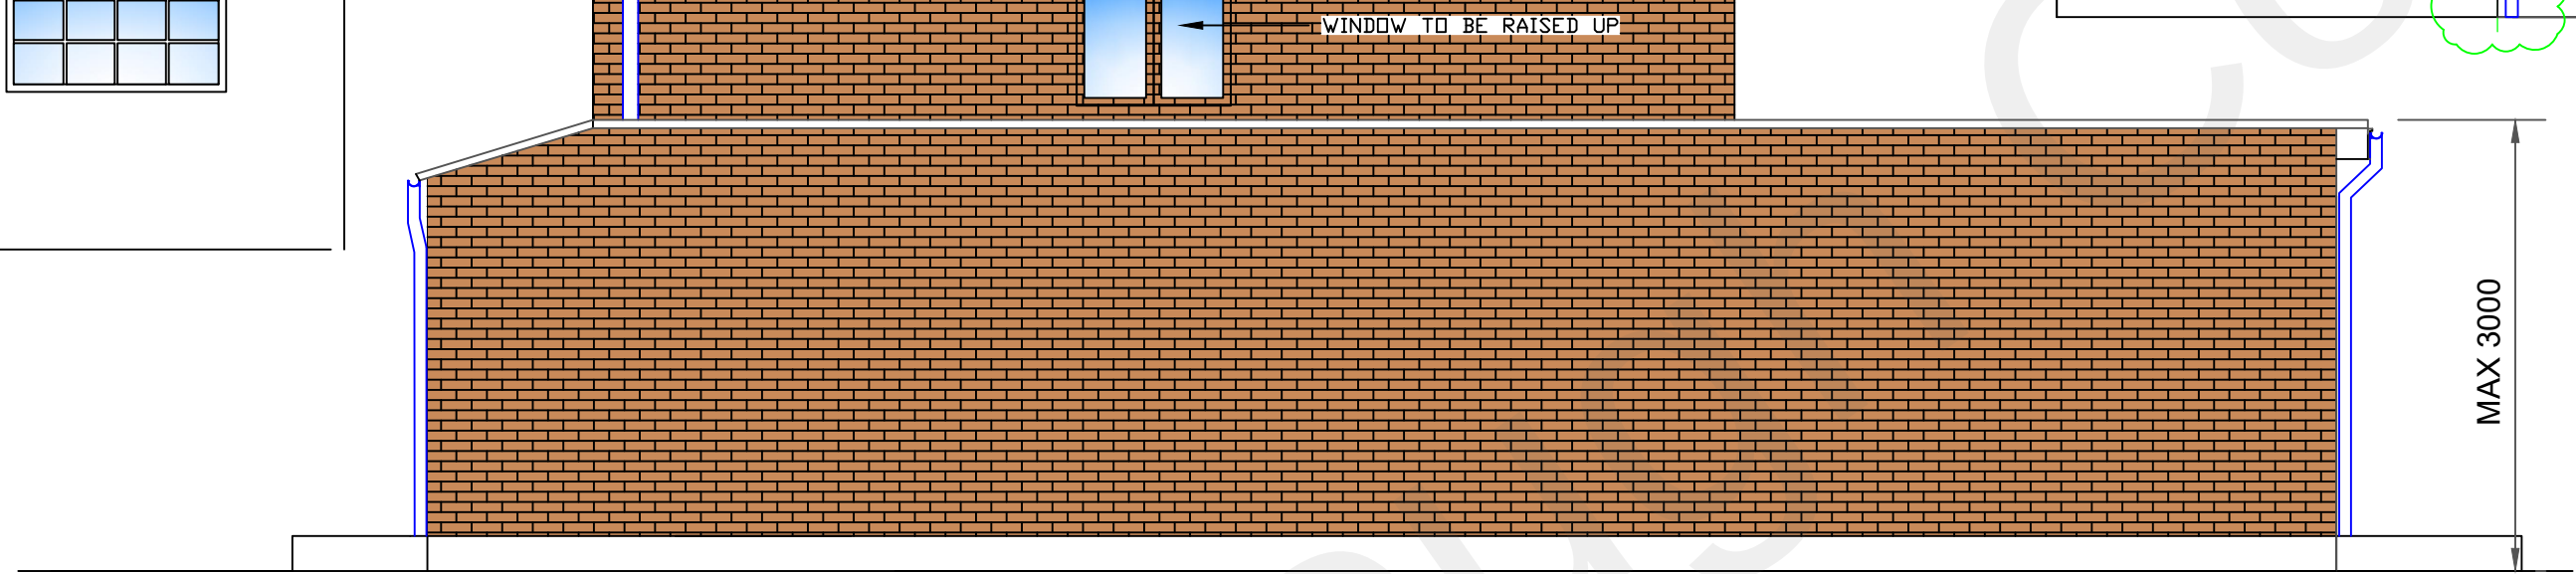

SIDE ELEVATION AS PROPOSED
(SCALE 1:50@ A1, 1:100@A3)



REAR ELEVATION AS PROPOSED
(SCALE 1:50@ A1, 1:100@A3)

LEGEND:


- SD
SB - SMOKE DETECTOR (NOTE 1)
- HB - HEAT DETECTOR (NOTE 1)
- CO - CO DETECTOR

1. SMOKE, CO AND HEAT DETECTORS MAINS OPERATED WITH MIN. 3 HOURS BATTERY BACKUP. SOUNDERS SHALL BE THE SAME TYPE AS THE REMINDER OF THE BUILDING AND EMIT THE SAME SIGNAL. AUDIBILITY TO BE NOT LESS THAN 65DB (75DB IN SLEEPING RISKS).

CONTRACTOR TO PROVIDE ADEQUATE TEMPORARY SUPPORT PRIOR REMOVALS LOAD BEARING WALLS OR EX'G BEAMS

WALL KEY:

- EXISTING BRICK WALLS
- NEW 100MM LIGHT WEIGHT BLOCK 7.3N
- NEW TIMBER STUD PARTITION WALLS
- 100MM NEW INSULATION
- NEW 100MM DENSE BLOCKS 7.3N
- NEW JOIST DIRECTIONS
- EX'G JOIST DIRECTIONS
- EX'G STEEL DIRECTIONS

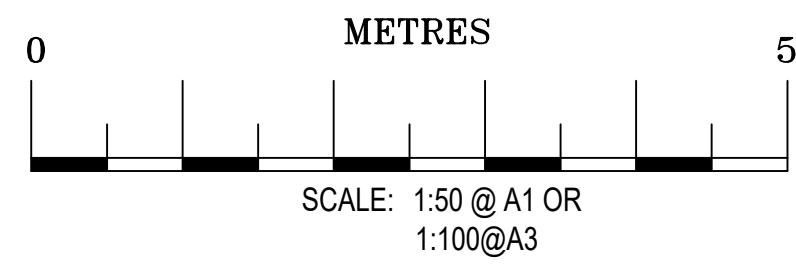

THIS DRAWING IS THE PROPERTY OF AR. DESIGN AND MUST NOT BE COPIED OR REPRODUCED EXCEPT WITH THEIR EXPRESS PERMISSION, NOR MAY THE DESIGN OR ANY INFORMATION SHOWN THEREON BE DISCLOSED TO ANY THIRD PARTY. WE WILL NOT BE RESPONSIBLE FOR OTHER CONTRACTUAL DIMENSIONS.

© THIS DRAWING IS COPYRIGHT

REV:	AMENDMENT:	BY:	DATE:
------	------------	-----	-------

PROJECT:


TITLE:
GROUND, FIRST FLOOR PLANS, FRONT, REAR AND SIDE ELEVATIONS AS PROPOSED

SITE ADDRESS:
145 VALLEY DRIVE, GRAVESAND ,DA125RU


JOB No. 20101	CLIENT: IEVA BACIANSKIENE
SCALE: 1:50 @ A1	DWG SHEET: A02
DWG No. A02	REV: D
DRAWN BY: AR	DATE: 05/04/2021
APPROVED BY: ***	DATE: **/**/****

ARCHITECTURE, PLANNING & ENGINEERING
EMAIL: AR.DESIGN@CONSTRUCTION.GMAIL.COM
Tel: 074 2955-9396

AR Design & Construction LTD

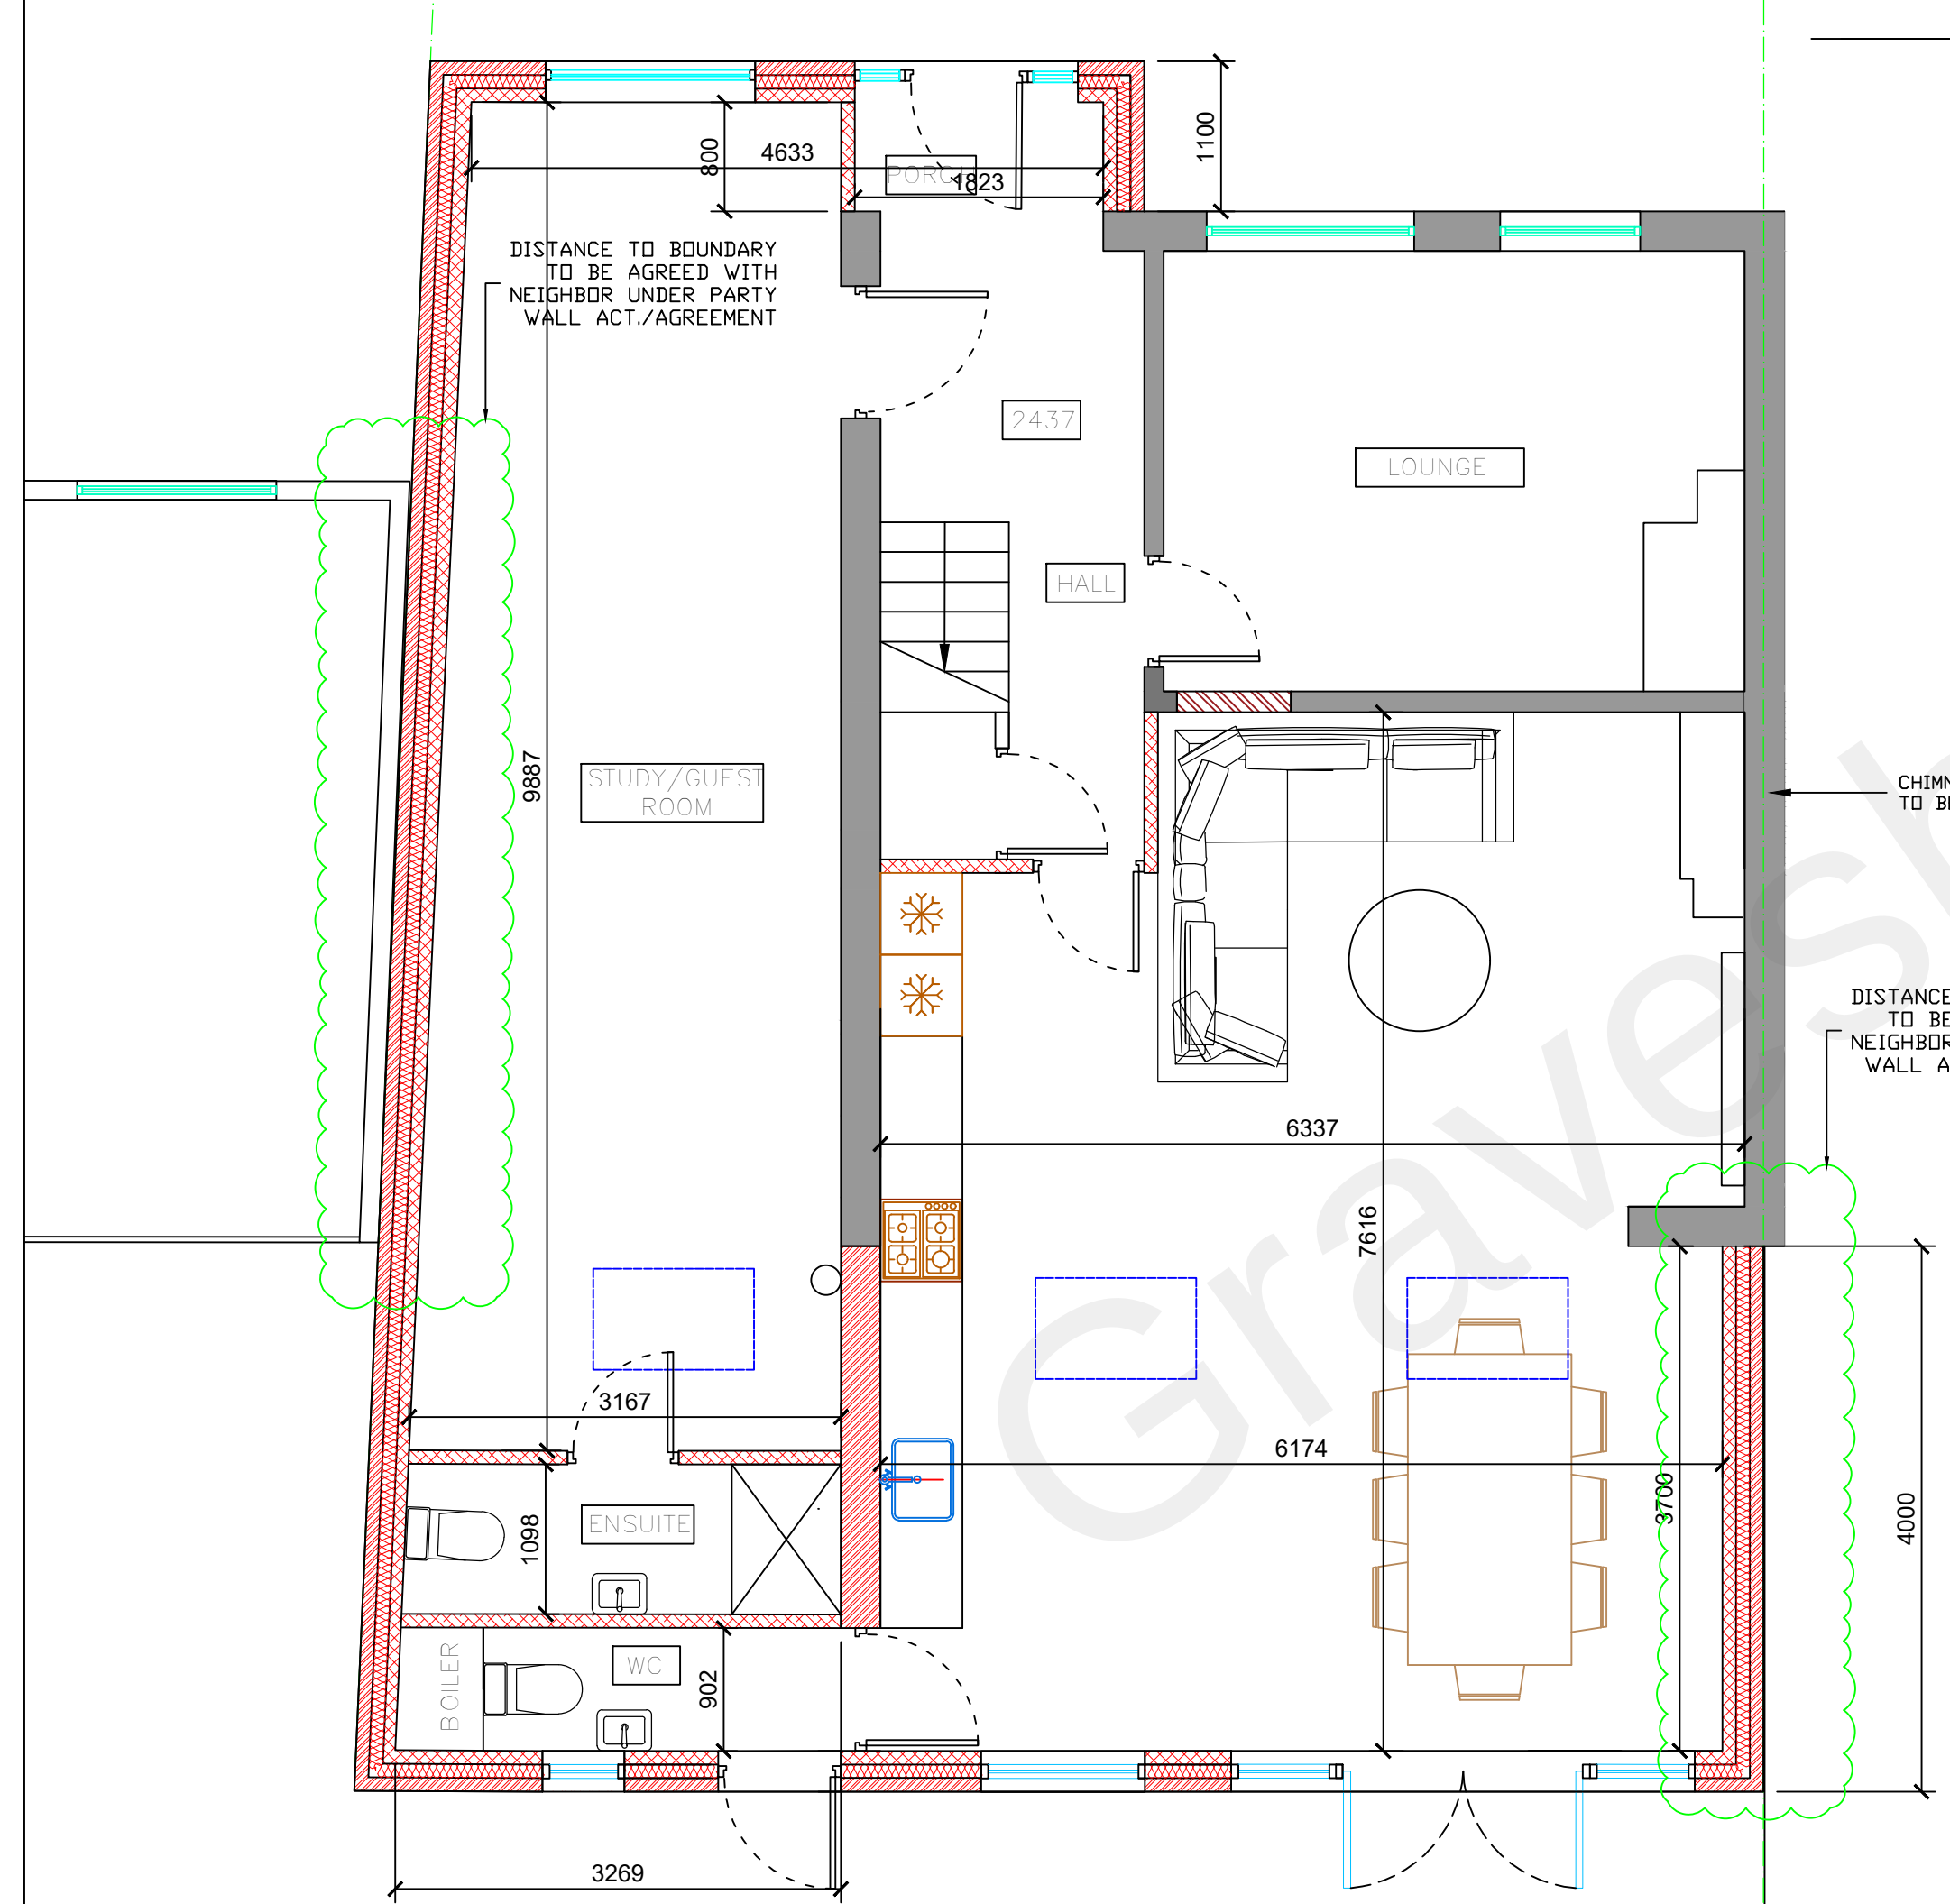

GROUND FLOOR PLAN AS PROPOSED
(SCALE 1:50@ A1, 1:100@A3)

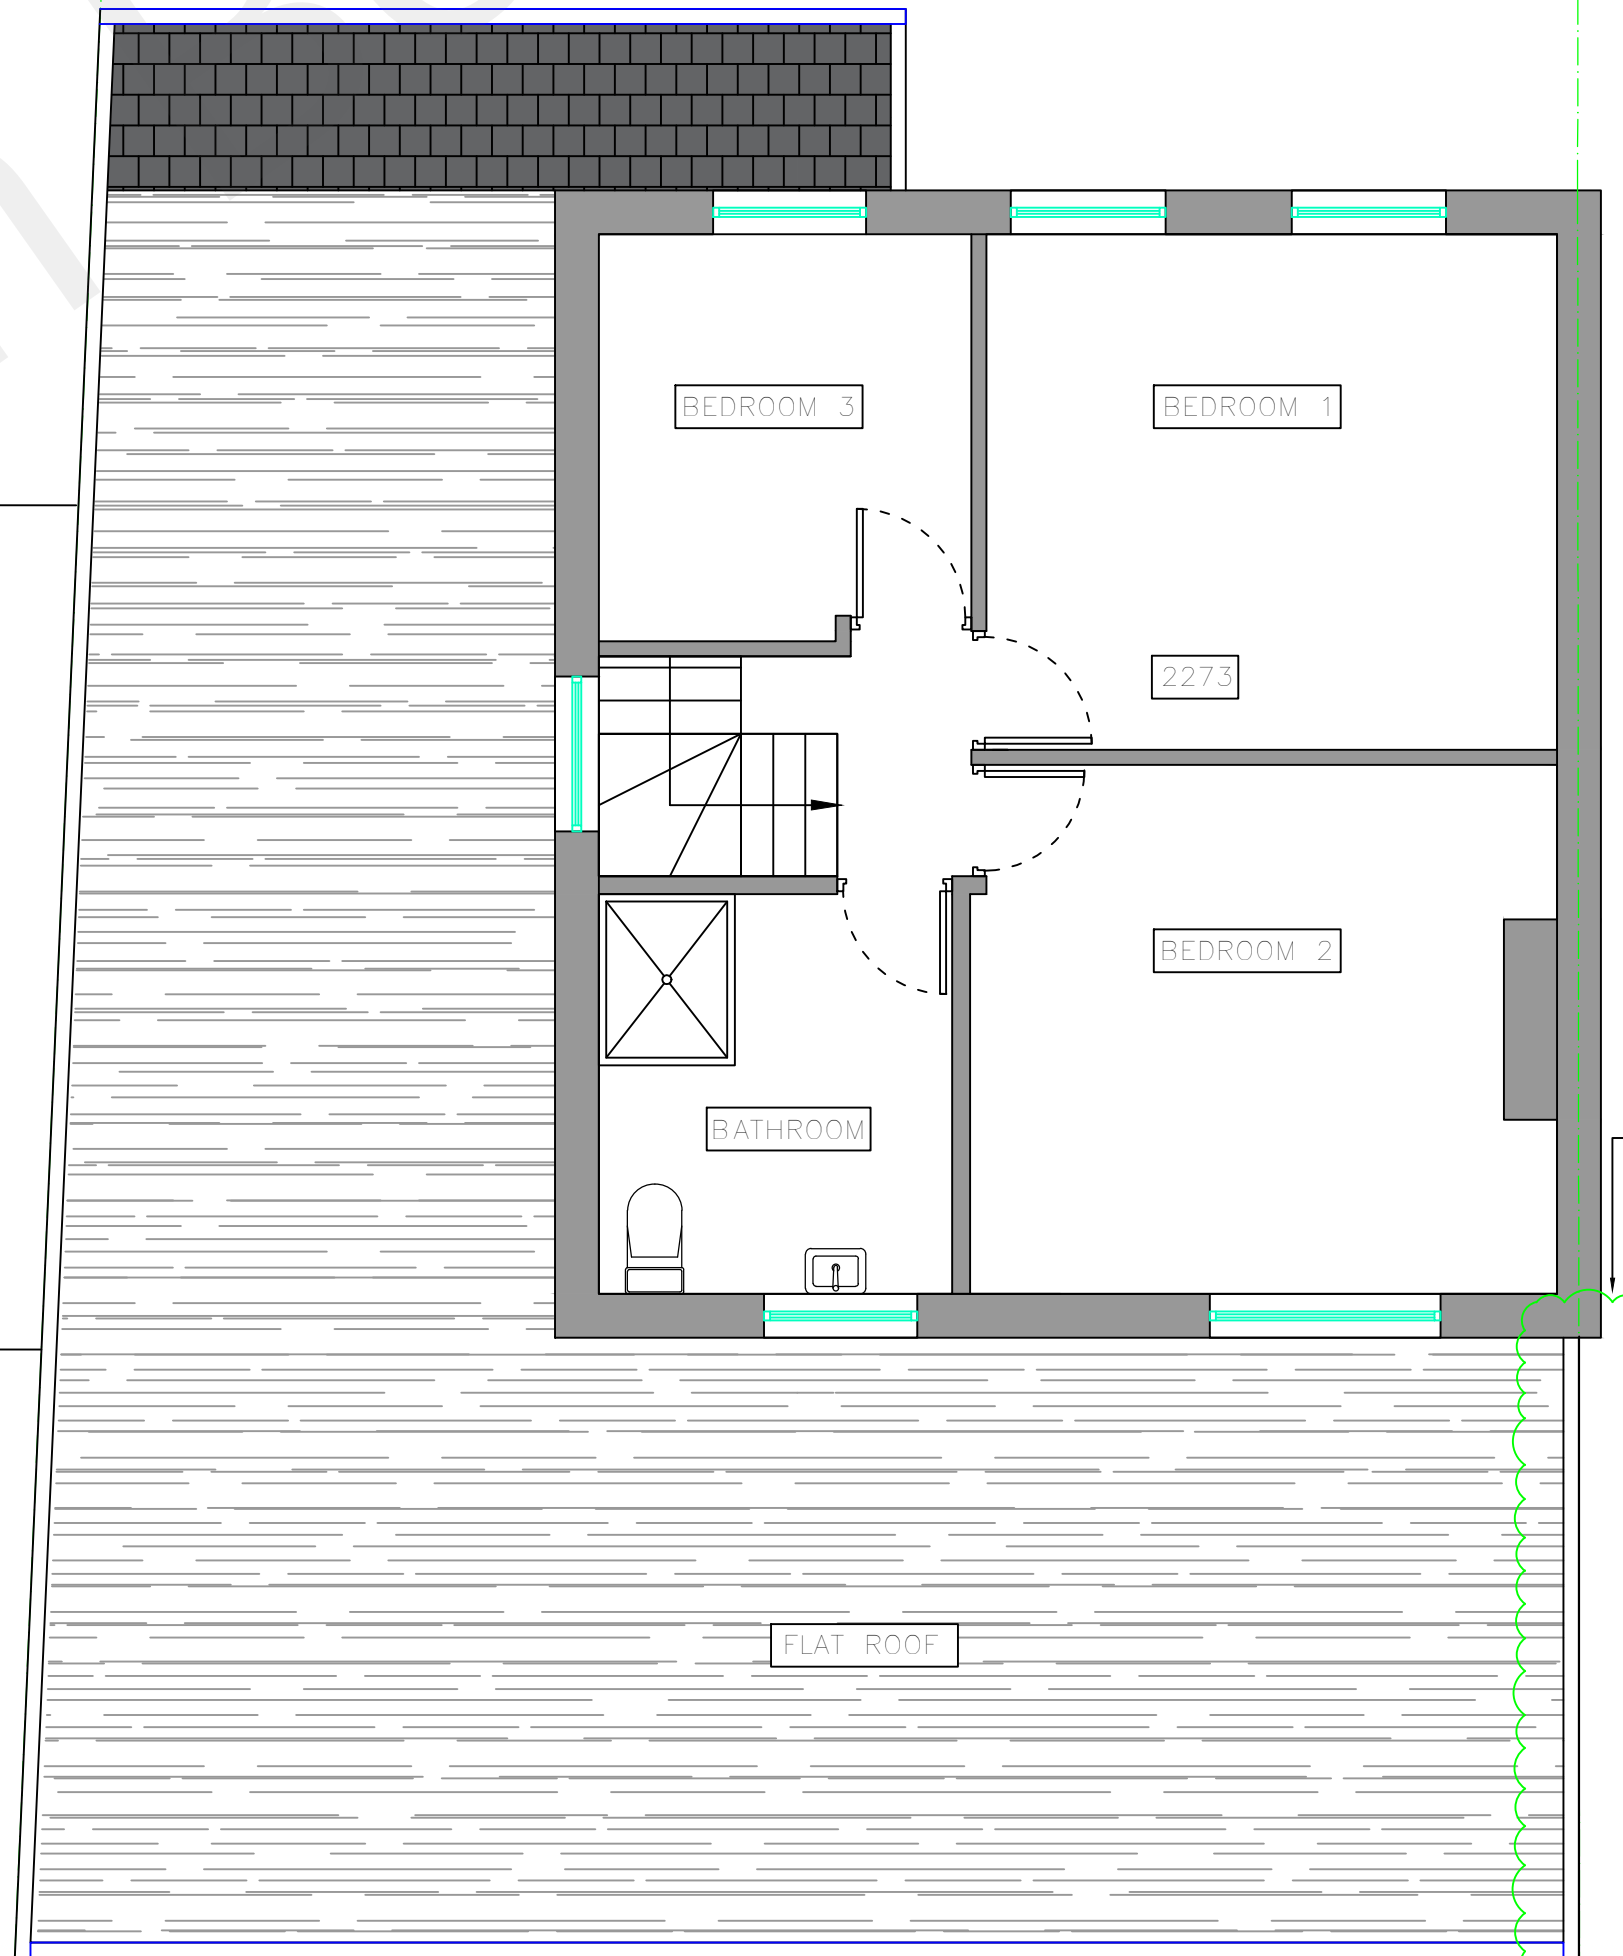

FIRST FLOOR PLAN AS PROPOSED
(SCALE 1:50@ A1, 1:100@A3)