


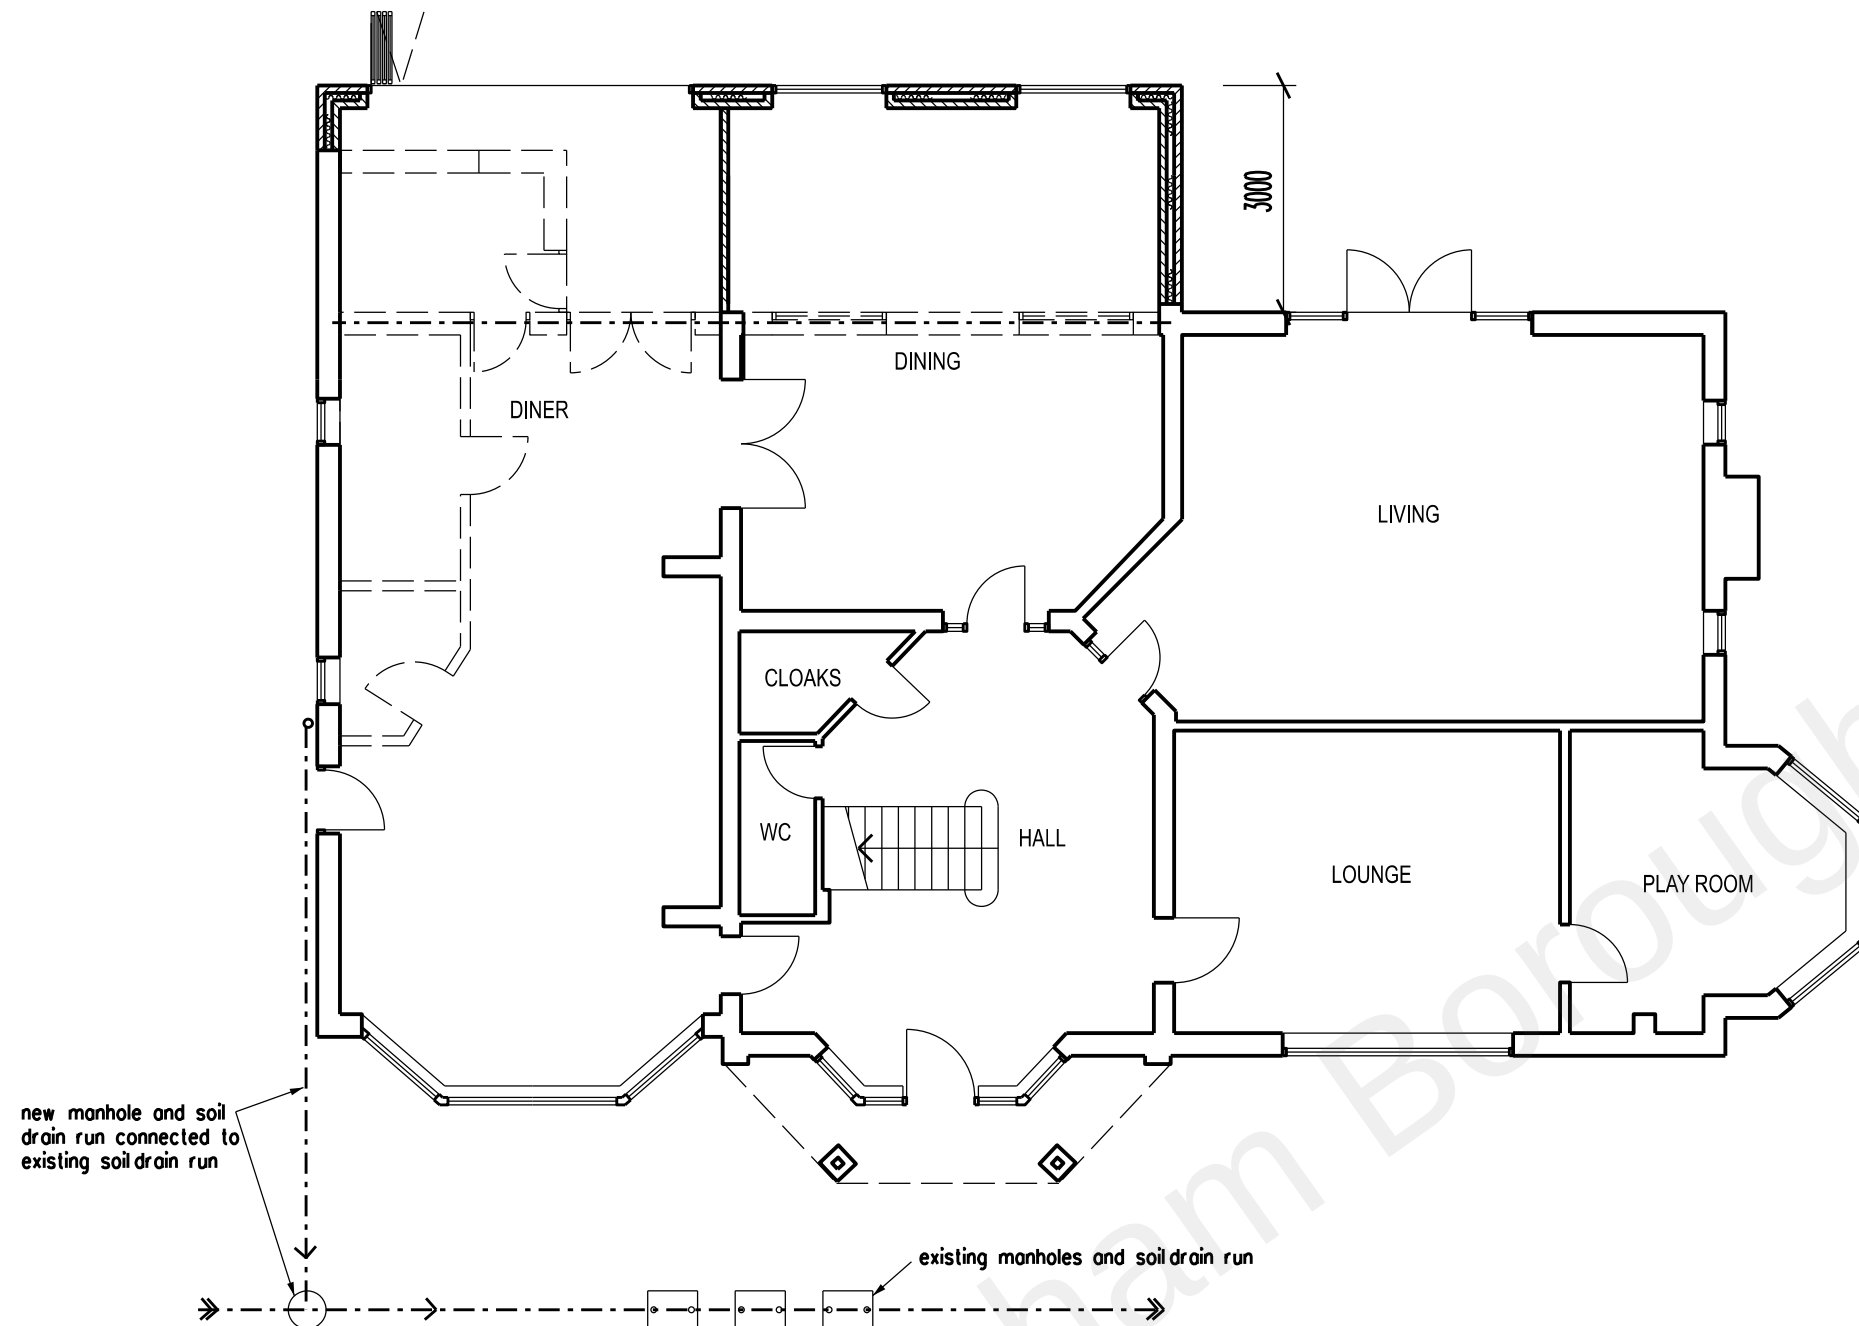

GROUND FLOOR PLAN FOR LARGER SCALE PLAN SEE DRAWING No SG23



SIDE WEST ELEVATION FOR LARGER SCALE ELEVATION SEE DRAWING No SG27



A. Roof amended. 10/10/22

PLANNING APPLICATION

REVISION DATE

ARCHITECT
TA ARCHITECTS
11 JOYDENS WOOD ROAD BEXLEY
KENT DA5 2HS Tel 07905 130591
ta140256@googlemail.com

JOB
PROPOSED DOUBLE STOREY
REAR EXTENSION AT
TANNERS GRANGE TANYARD HILL
SHORNE KENT DA12 3EN

DRAWING
PROPOSED GROUND FLOOR PLAN
AND SIDE WEST ELEVATION

SCALE 1:100 AT A3 DATE AUG 2022

DRAWING NO.
SG/21 A