


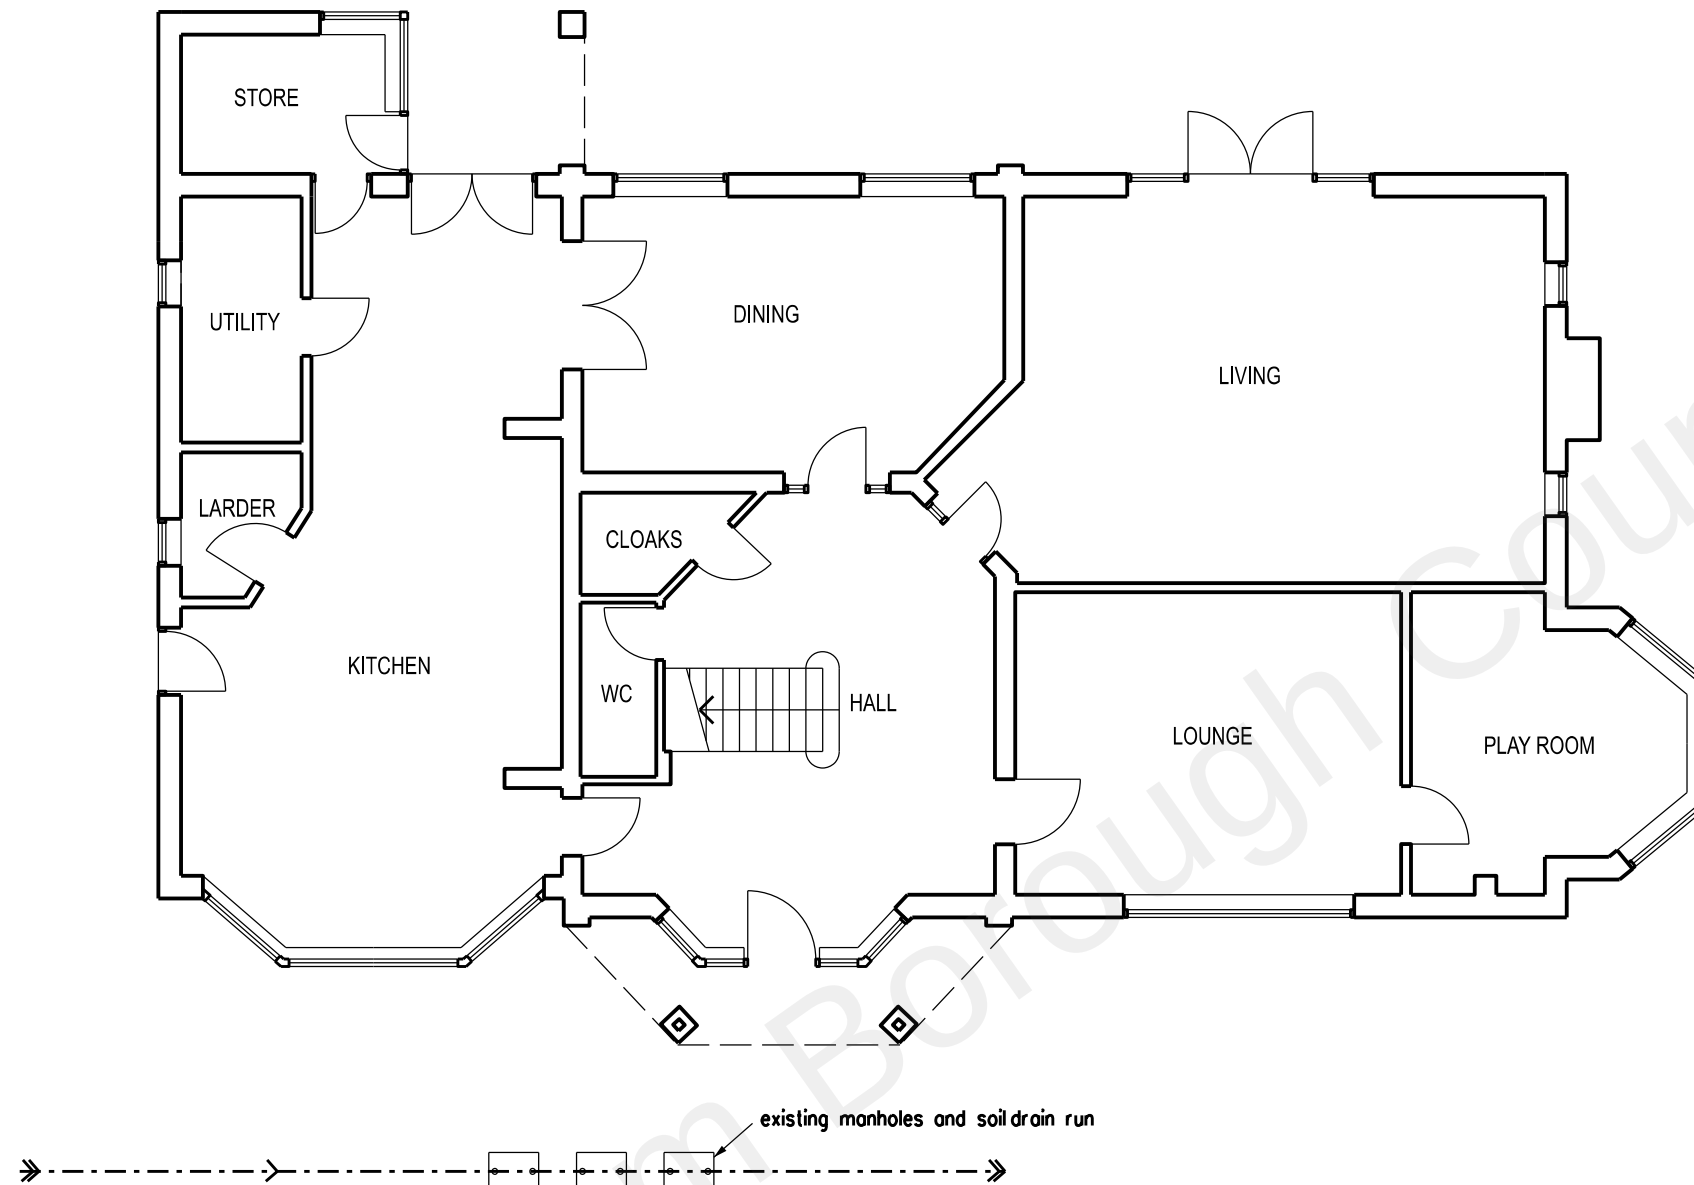

GROUND FLOOR PLAN



SIDE WEST ELEVATION



PLANNING APPLICATION

REVISION DATE

ARCHITECT
TA ARCHITECTS
11 JOYDENS WOOD ROAD BEXLEY
KENT DA5 2HS Tel 07905 130591
ta140256@googlemail.com

JOB
PROPOSED SINGLE STOREY REAR
EXTENSION AT
TANNERS GRANGE TANYARD HILL
SHORNE KENT DA12 3EN

DRAWING
EXISTING GROUND FLOOR PLAN
AND SIDE WEST ELEVATION

SCALE DATE
1:100 AT A3 AUG 2022

DRAWING NO.
SG/36