


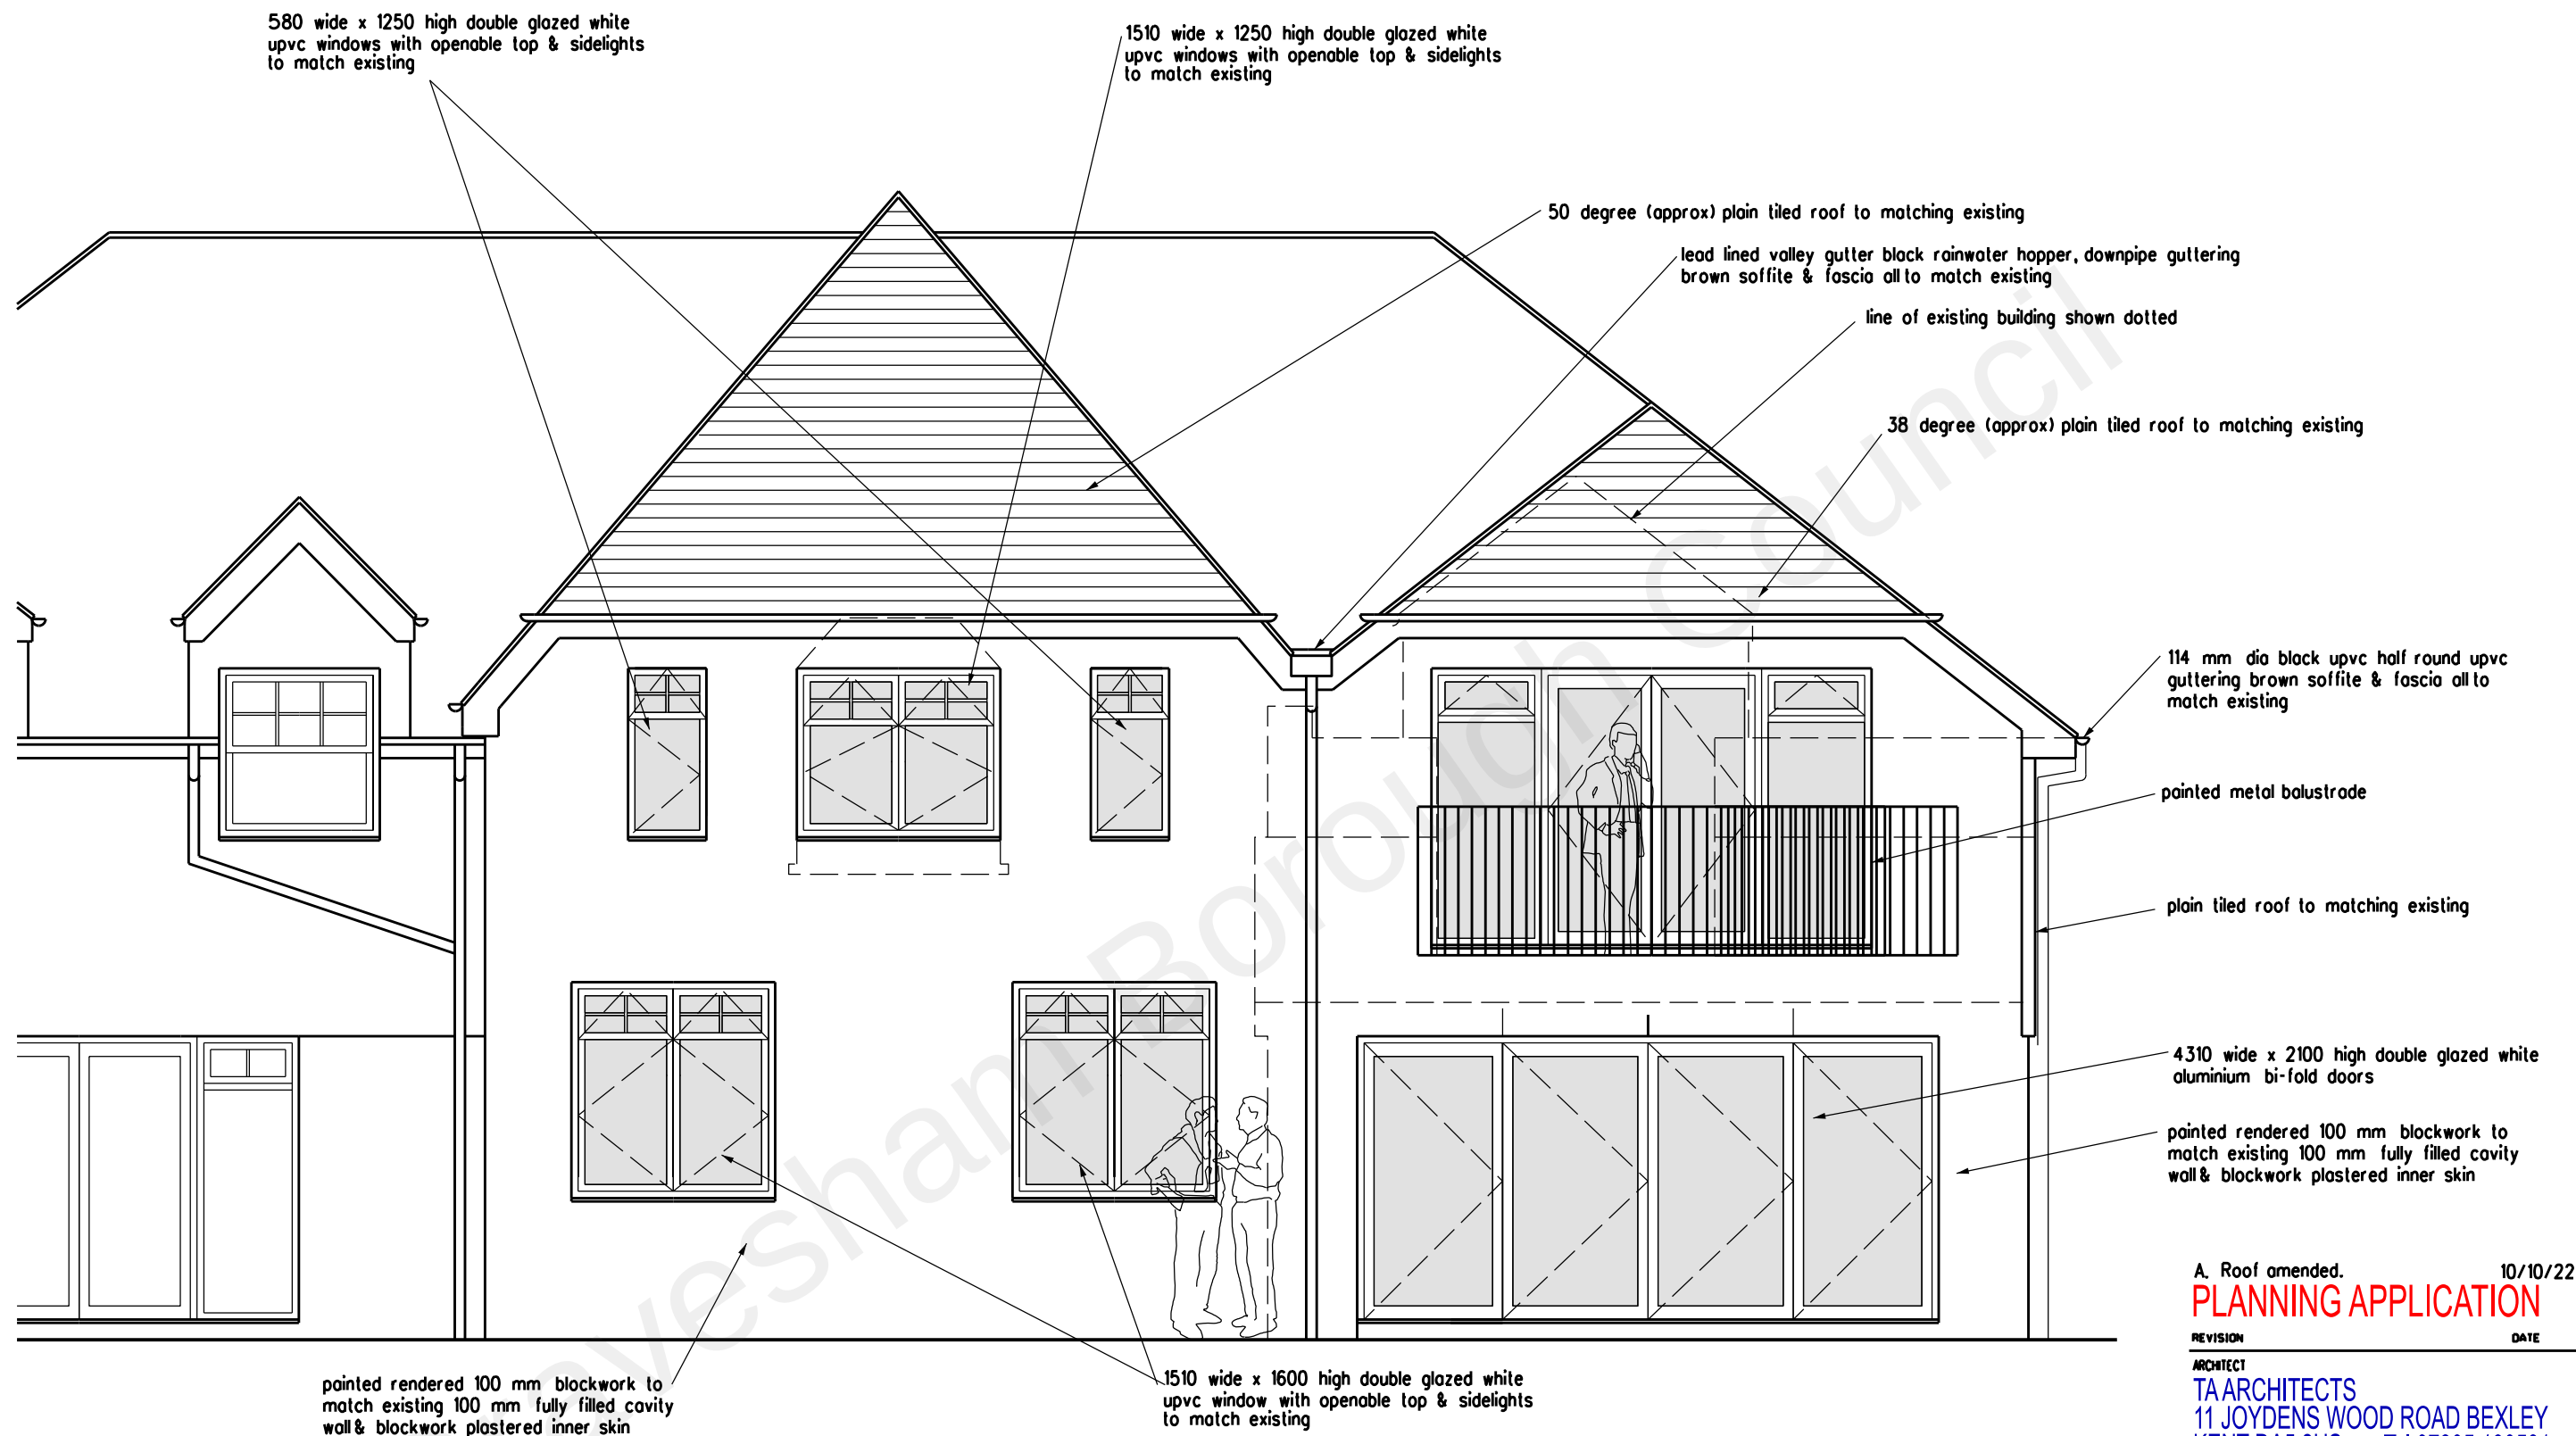

A. Roof amended. 10/10/22

**PLANNING APPLICATION**

REVISION DATE

ARCHITECT

TAARCHITECTS

11 JOYDENS WOOD ROAD BEXLEY

KENT DA5 2HS Tel 07905 130591

ta140256@googlemail.com

JOB

PROPOSED DOUBLE STOREY

REAR EXTENSION AT

TANNERS GRANGE TANYARD HILL

SHORNE KENT DA12 3EN

DRAWING

PART REAR SOUTH ELEVATION

FOR FULL ELEVATION SEE DRAWING No SG/22

0 1 2 3 4 5 metres

SCALE 1:50 AT A3 DATE AUG 2022

DRAWING NO. SG/25 A