


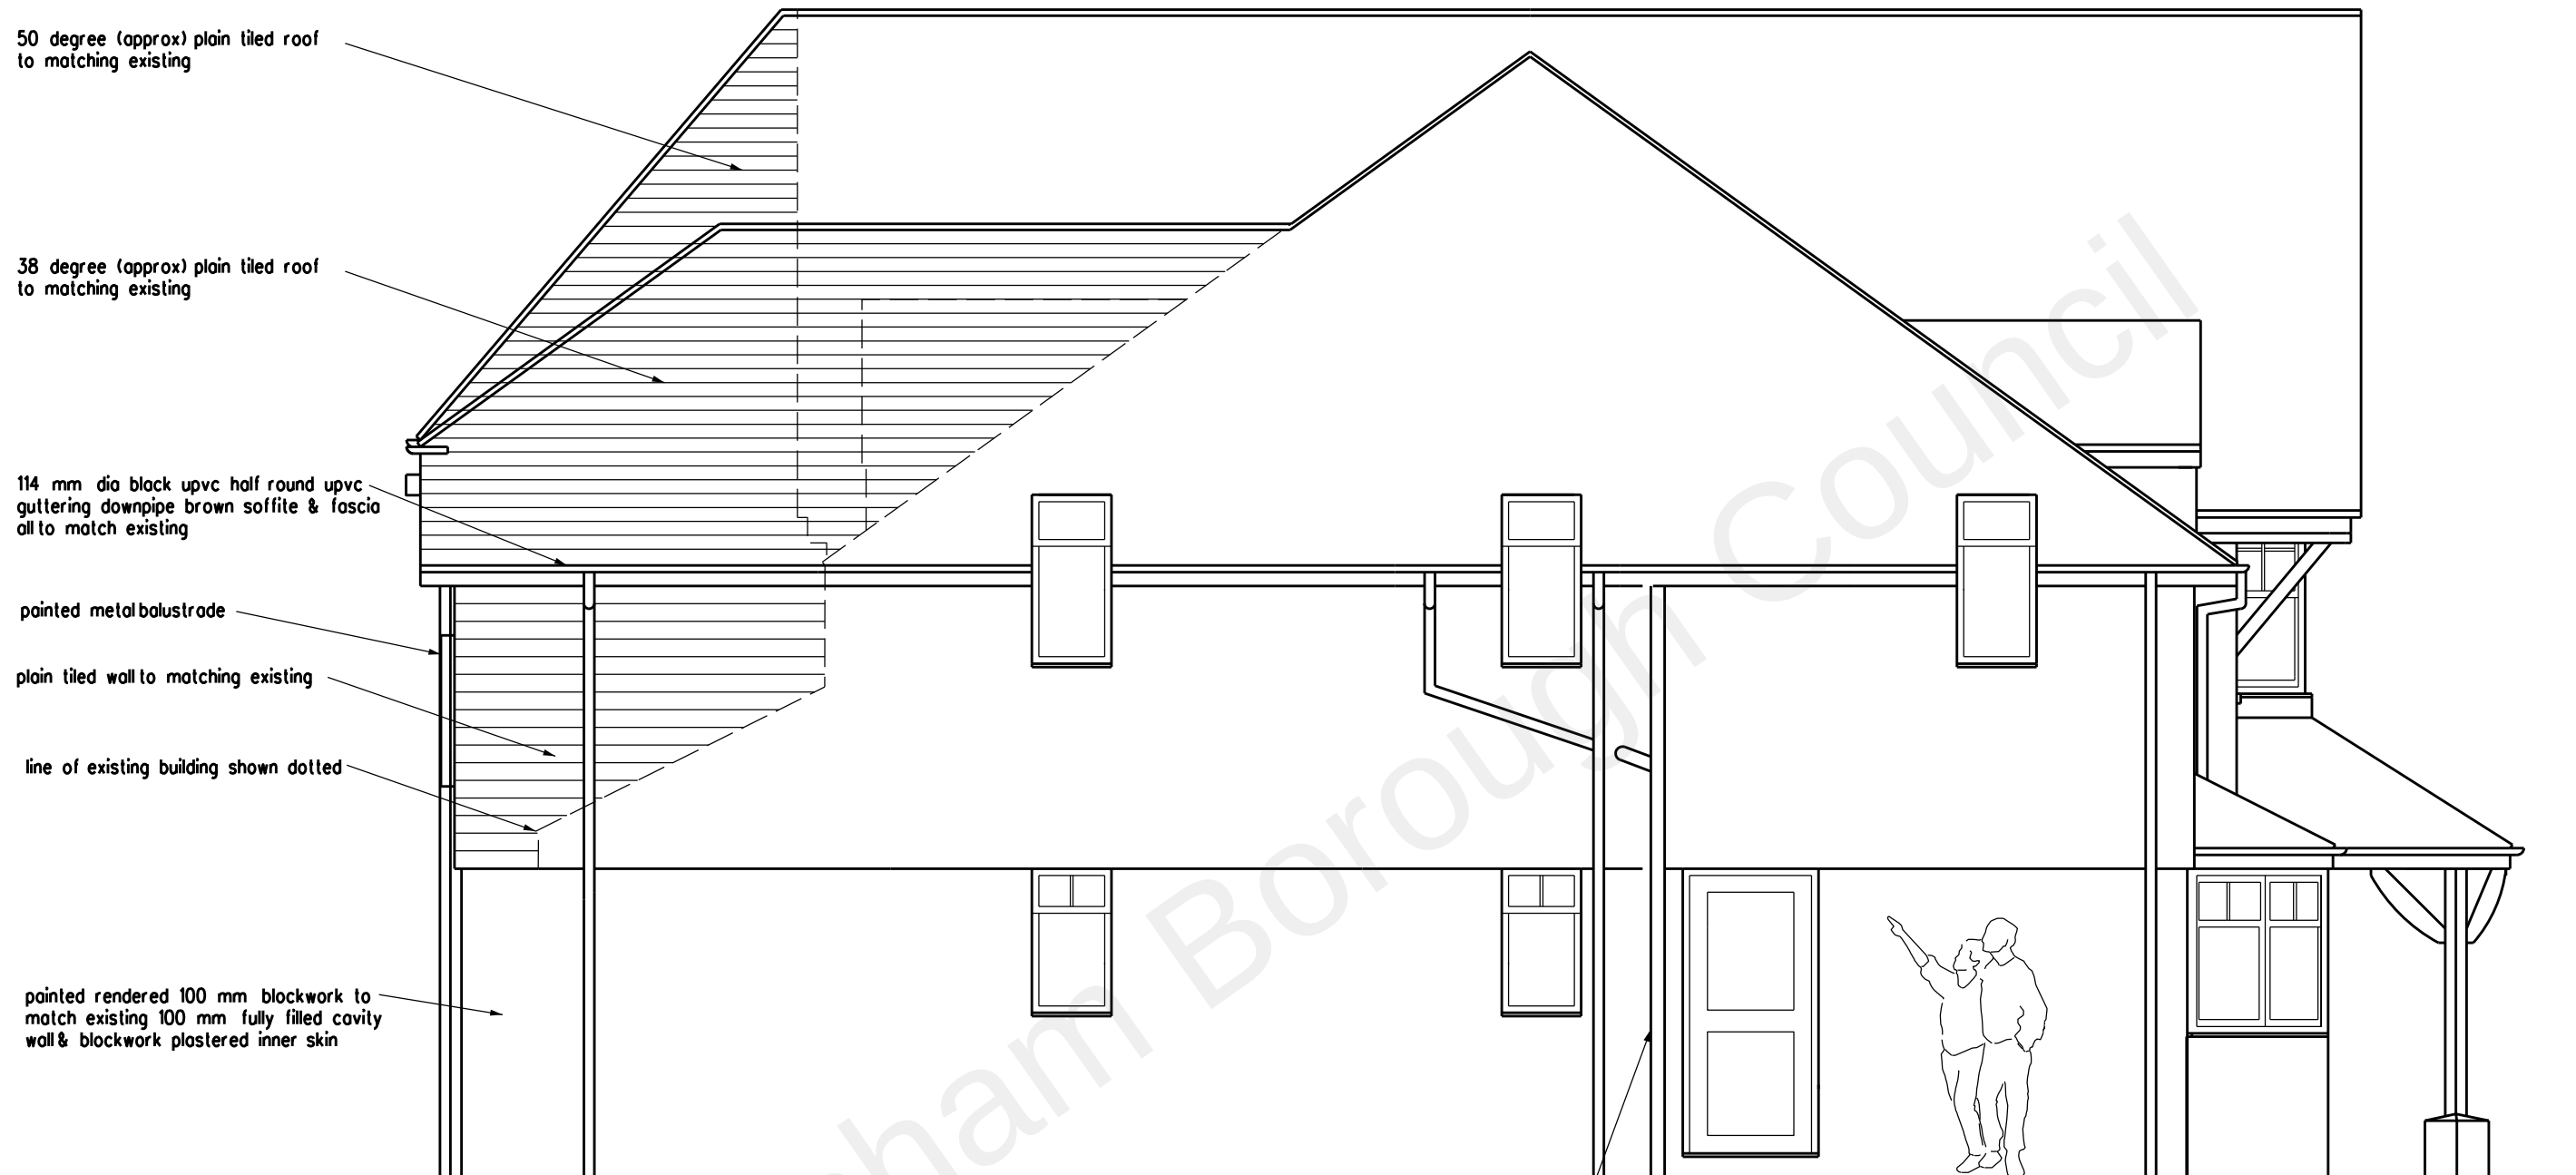

50 degree (approx) plain tiled roof
to matching existing

38 degree (approx) plain tiled roof
to matching existing

114 mm dia black upvc half round upvc
guttering downpipe brown soffite & fascia
all to match existing

painted metal balustrade

plain tiled wall to matching existing

line of existing building shown dotted

painted rendered 100 mm blockwork to
match existing 100 mm fully filled cavity
wall & blockwork plastered inner skin

new 110 mm soil vent pipe from above
provide access at all base of pipe
connect pipe to new 110 mm soil drain
to new manhole

A. Roof amended. 10/10/22

PLANNING APPLICATION

REVISION DATE

ARCHITECT
TA ARCHITECTS
11 JOYDENS WOOD ROAD BEXLEY
KENT DA5 2HS Tel 07905 130591
ta140256@googlemail.com

JOB
PROPOSED DOUBLE STOREY
REAR EXTENSION AT
TANNERS GRANGE TANYARD HILL
SHORNE KENT DA12 3EN

DRAWING
SIDE EAST ELEVATION

SCALE 1:50 AT A3 DATE AUG 2022

DRAWING NO.
SG/26 A

0 1 2 3 4 5 metres