




South Elevation



North Elevation



West Elevation

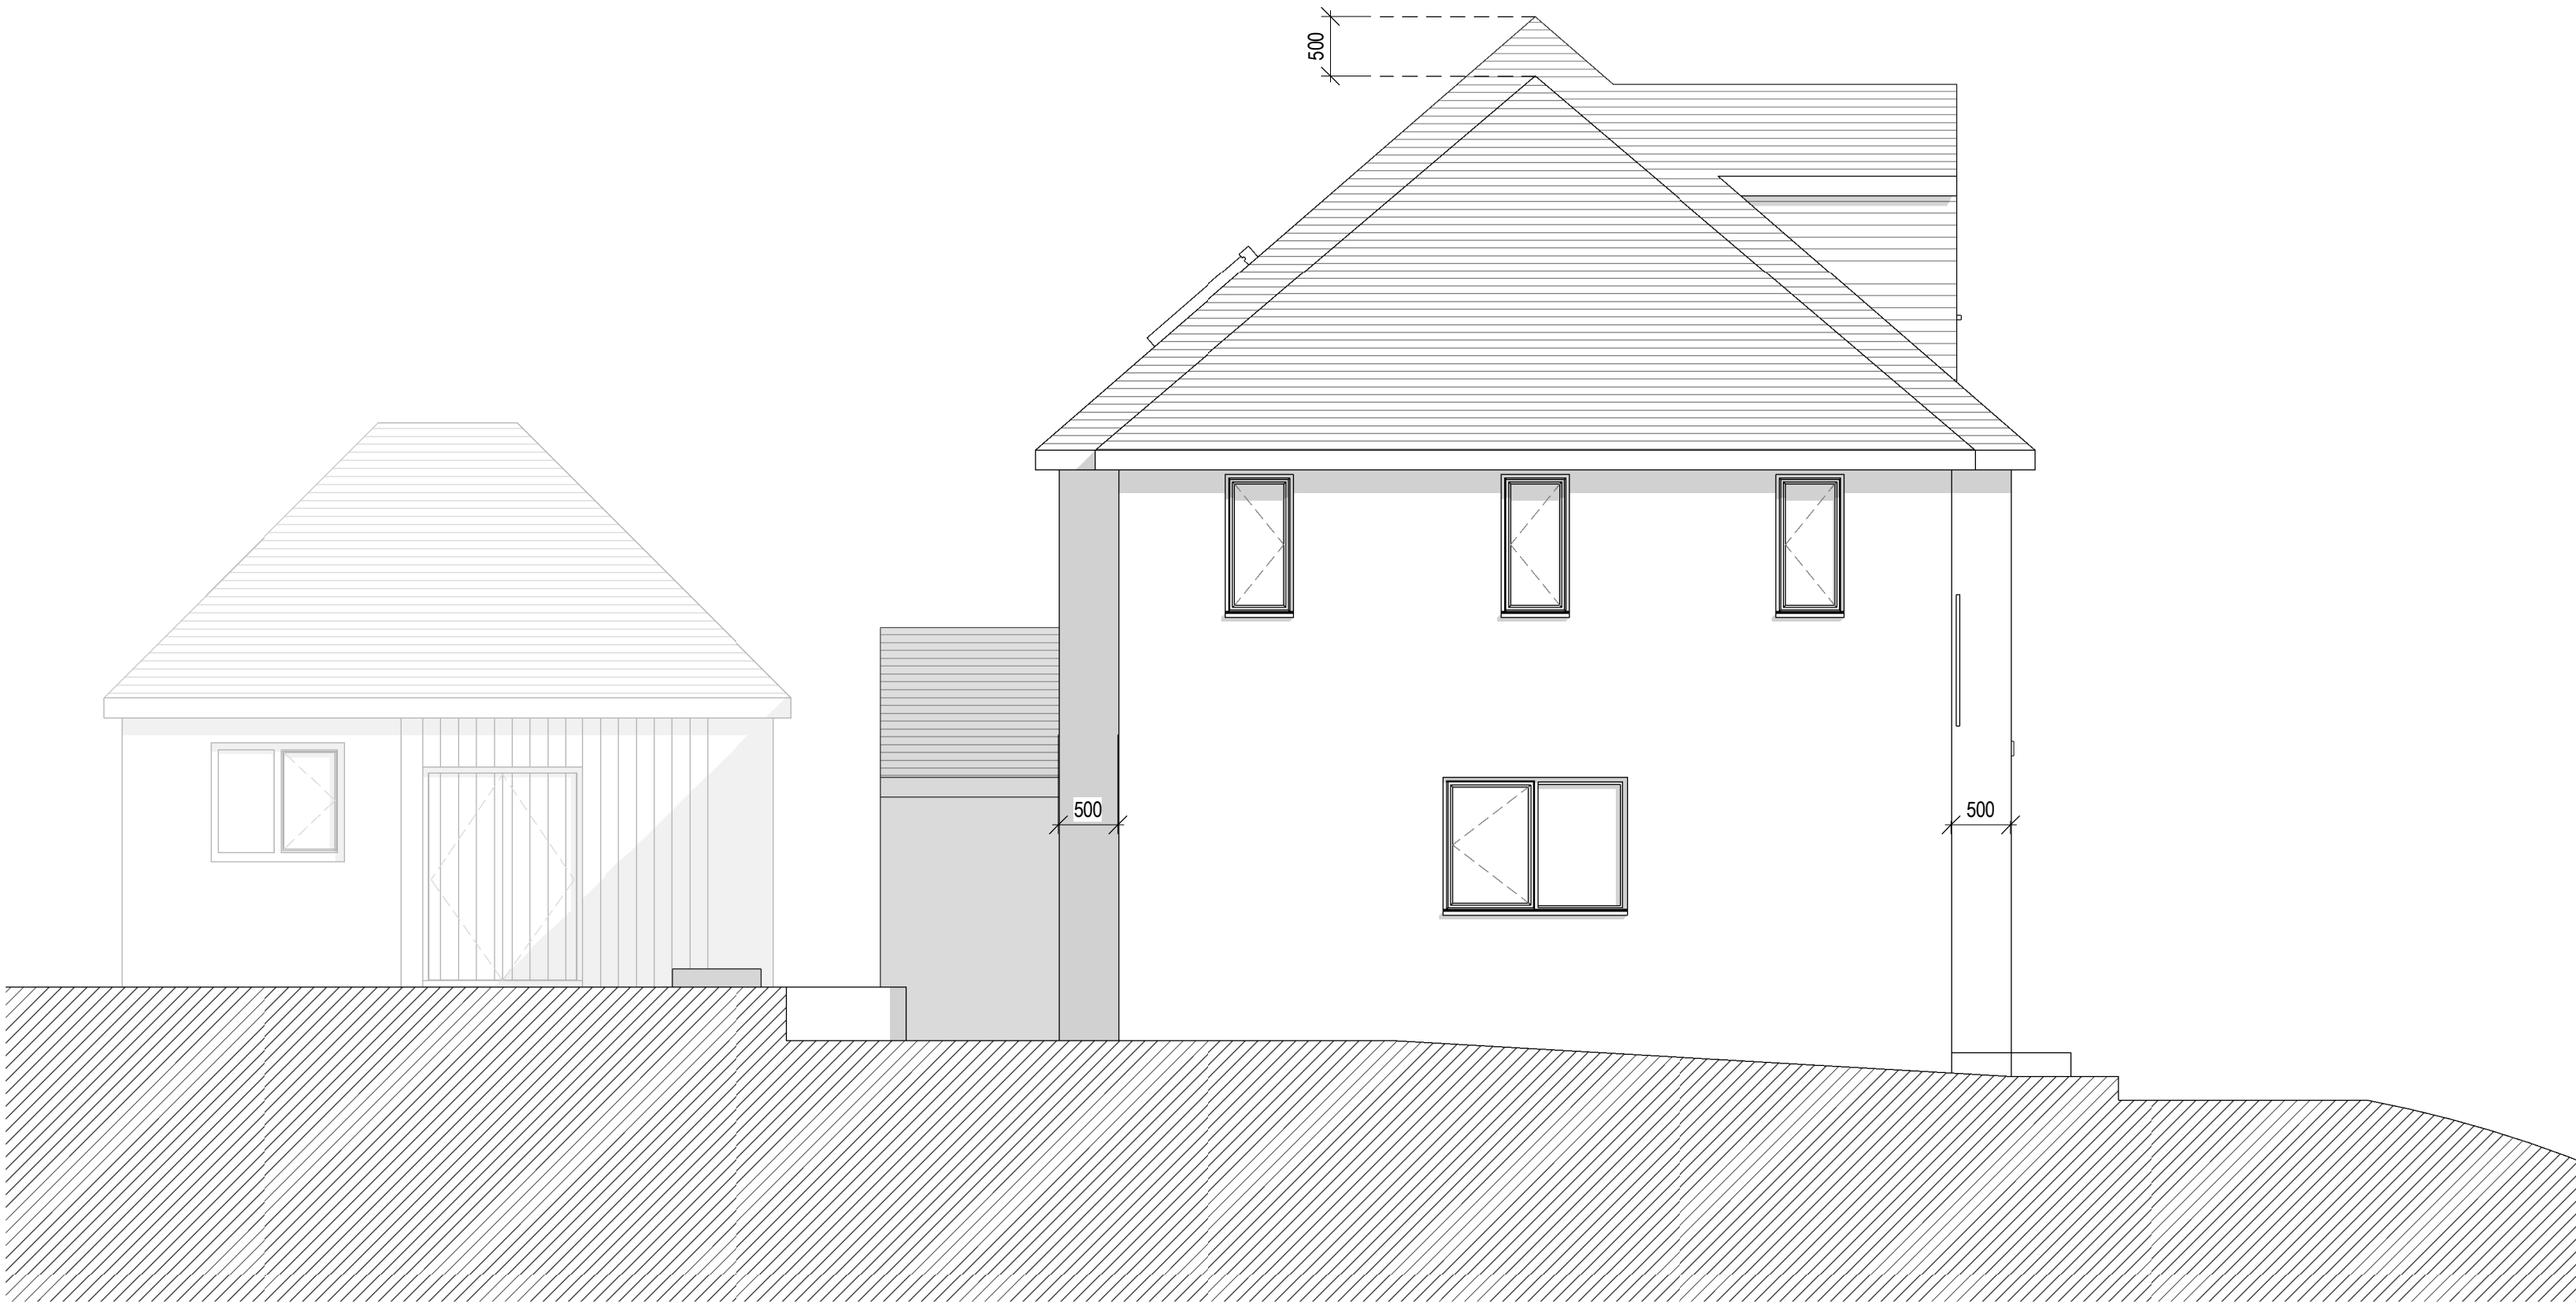

East Elevation

2	Roof & Windows Amended	AG	AG	03/10/22
1	PLANNING APPLICATION	AG	AG	30/06/22
rev	description	drawn	checked	date

status: PLANNING
This drawing is protected under The Copyright, Designs and Patents Act 1988.
This drawing is produced for PLANNING PURPOSES ONLY and is not to be used for construction.

STUDIO
TWENTY THREE

client:	Mr & Mrs Rand
project:	Glen Hurst, Pear Tree Lane
title:	Proposed Elevations
scale:	1 : 50
date:	05/10/22
drawn:	AG
checked:	AG
job no:	22006
drawing no:	08002
revision:	P2

