


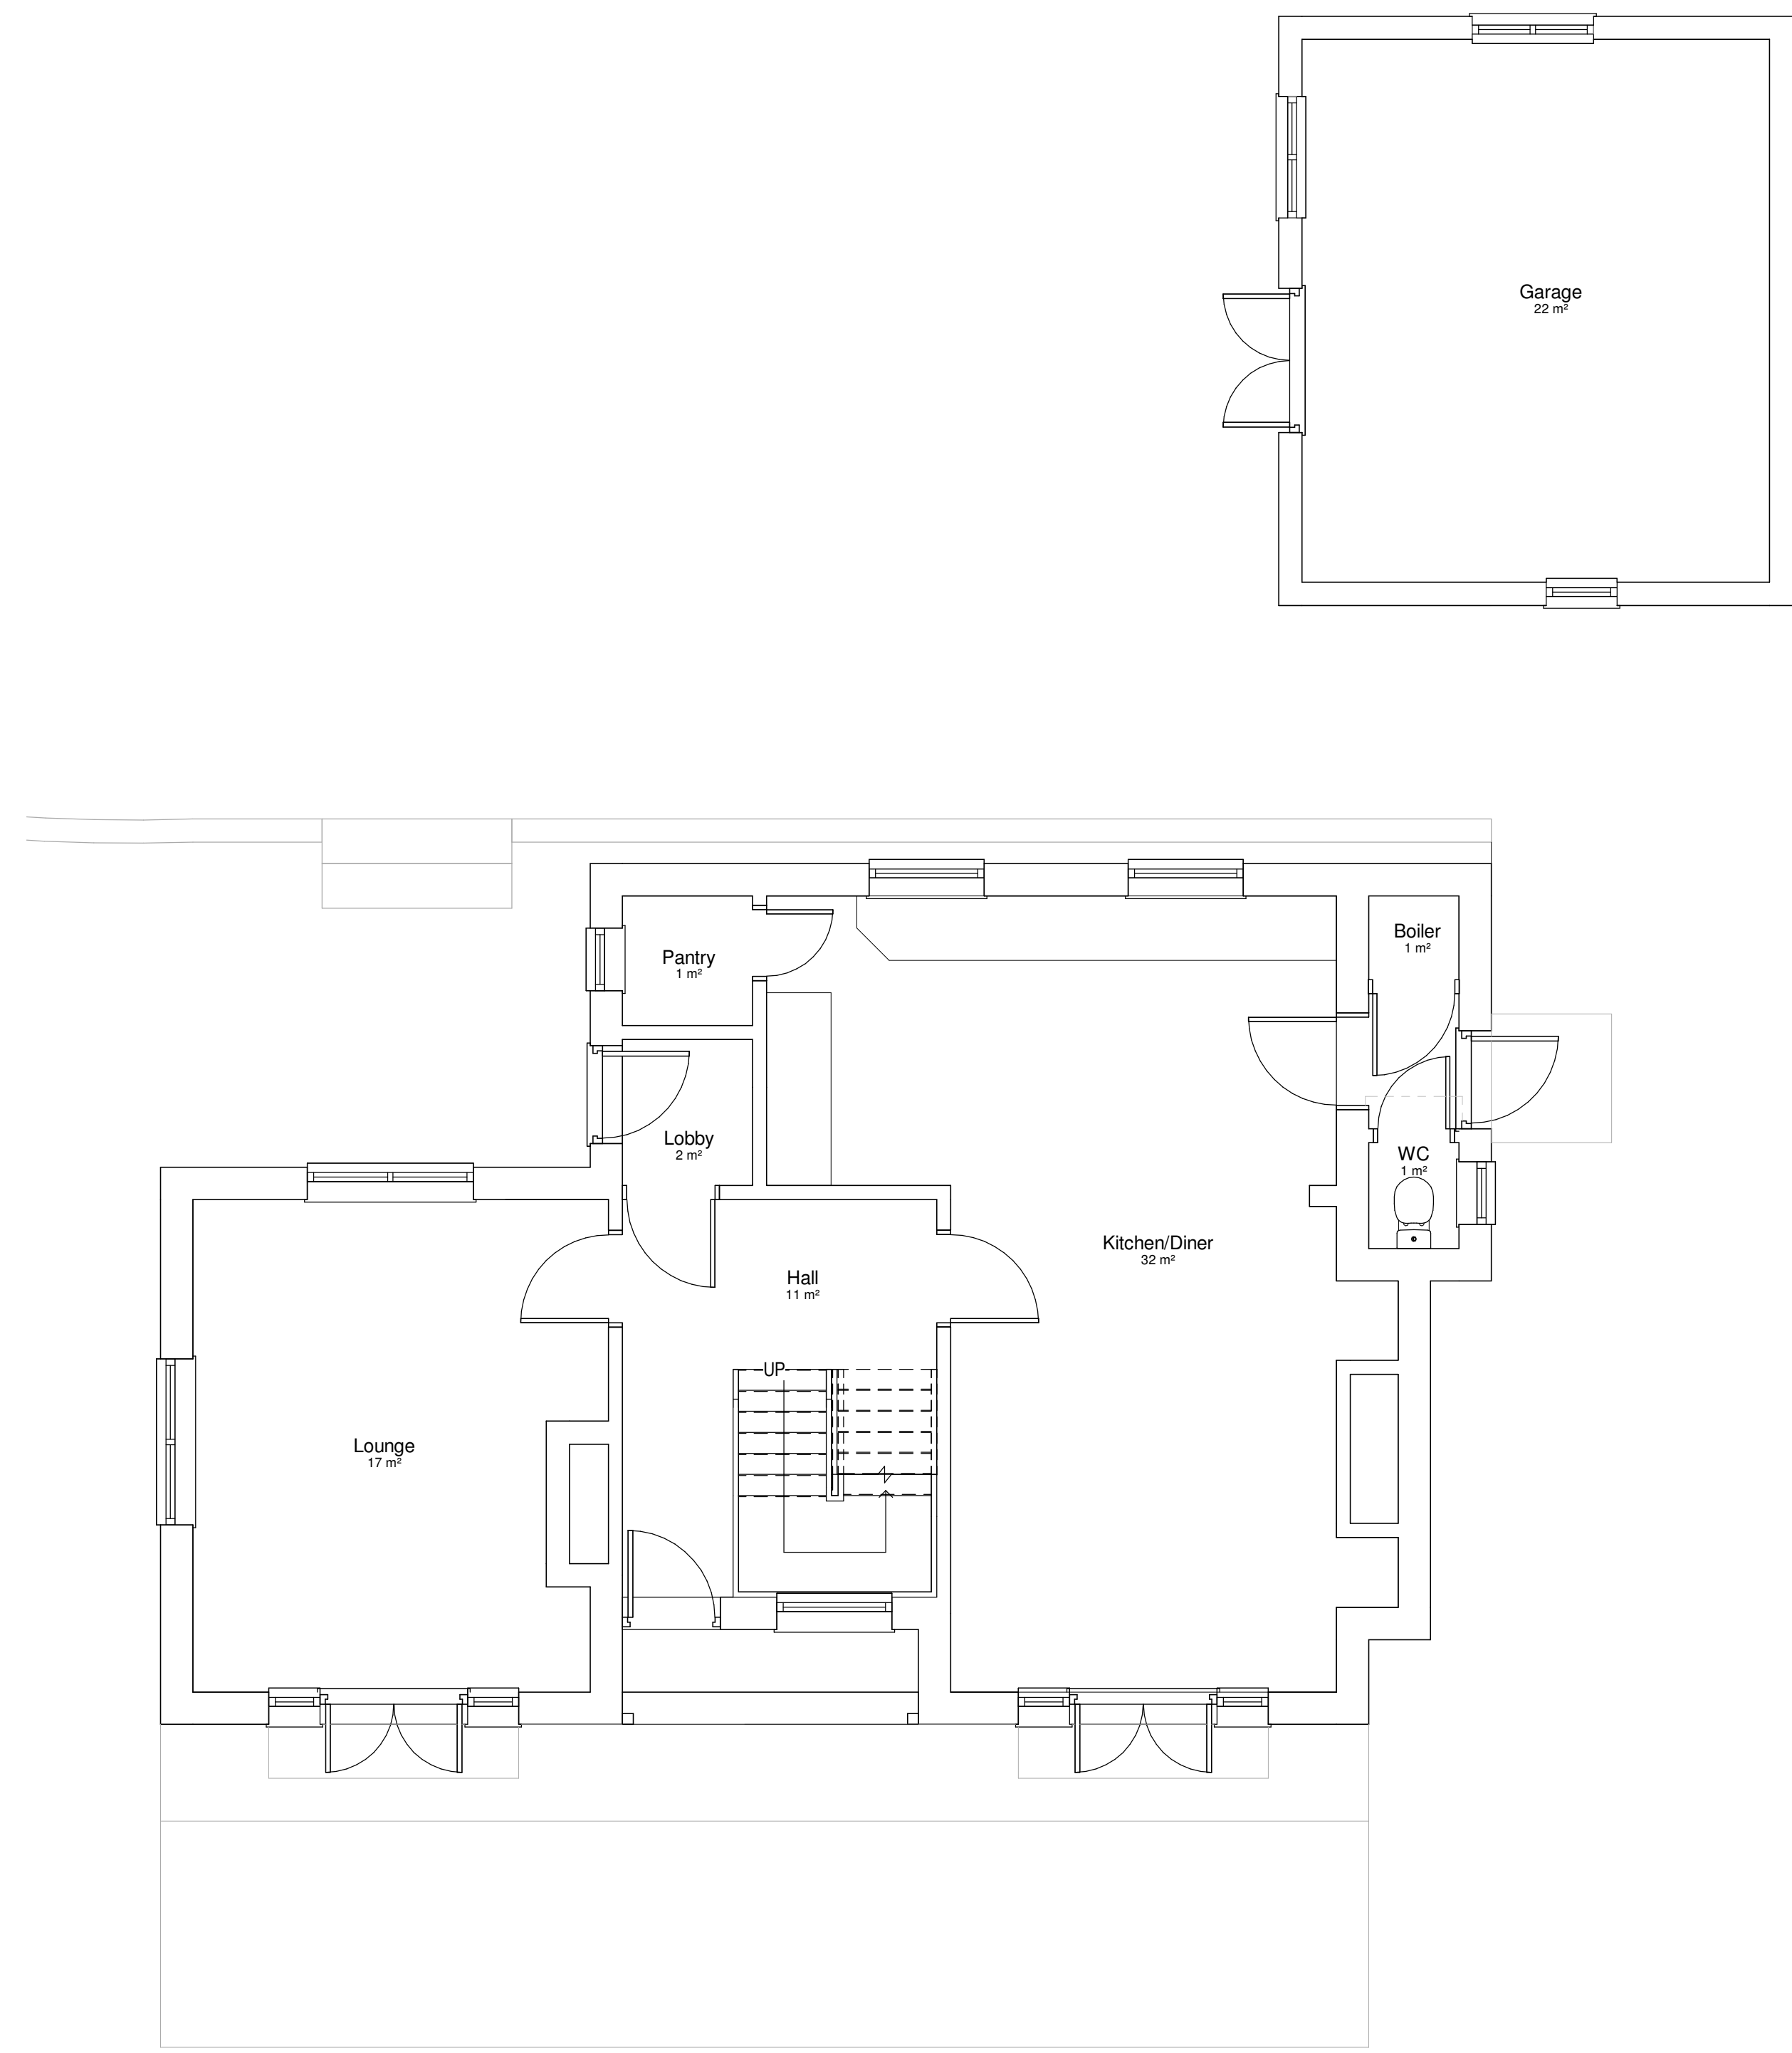
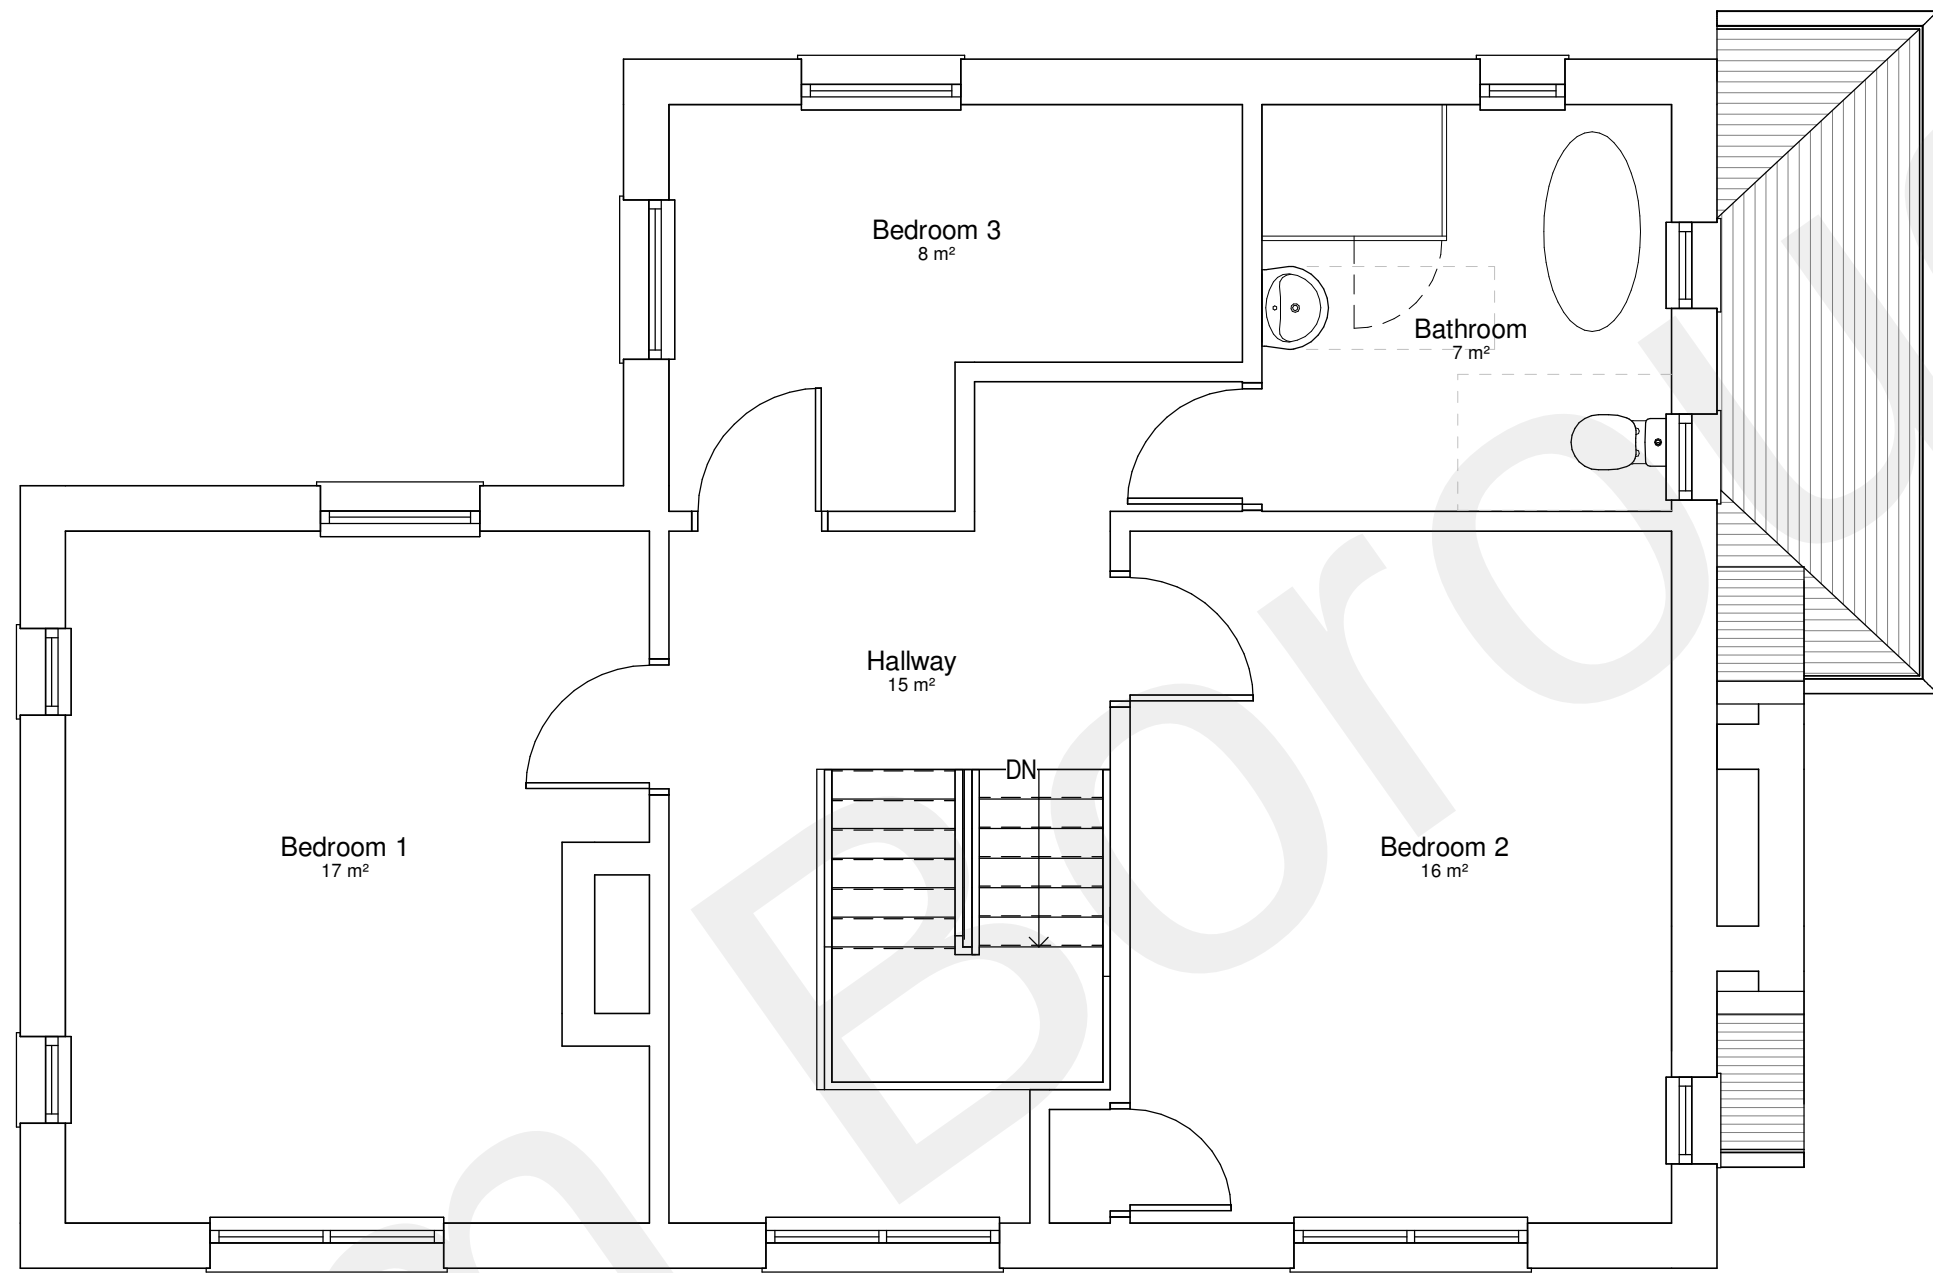


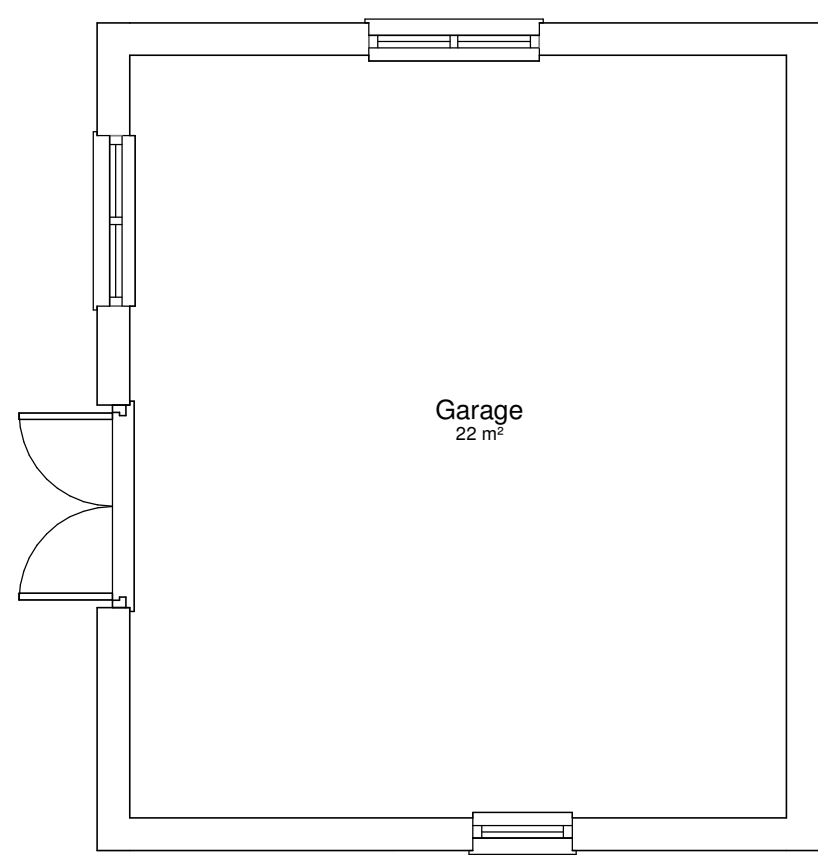


Ground Floor Plan

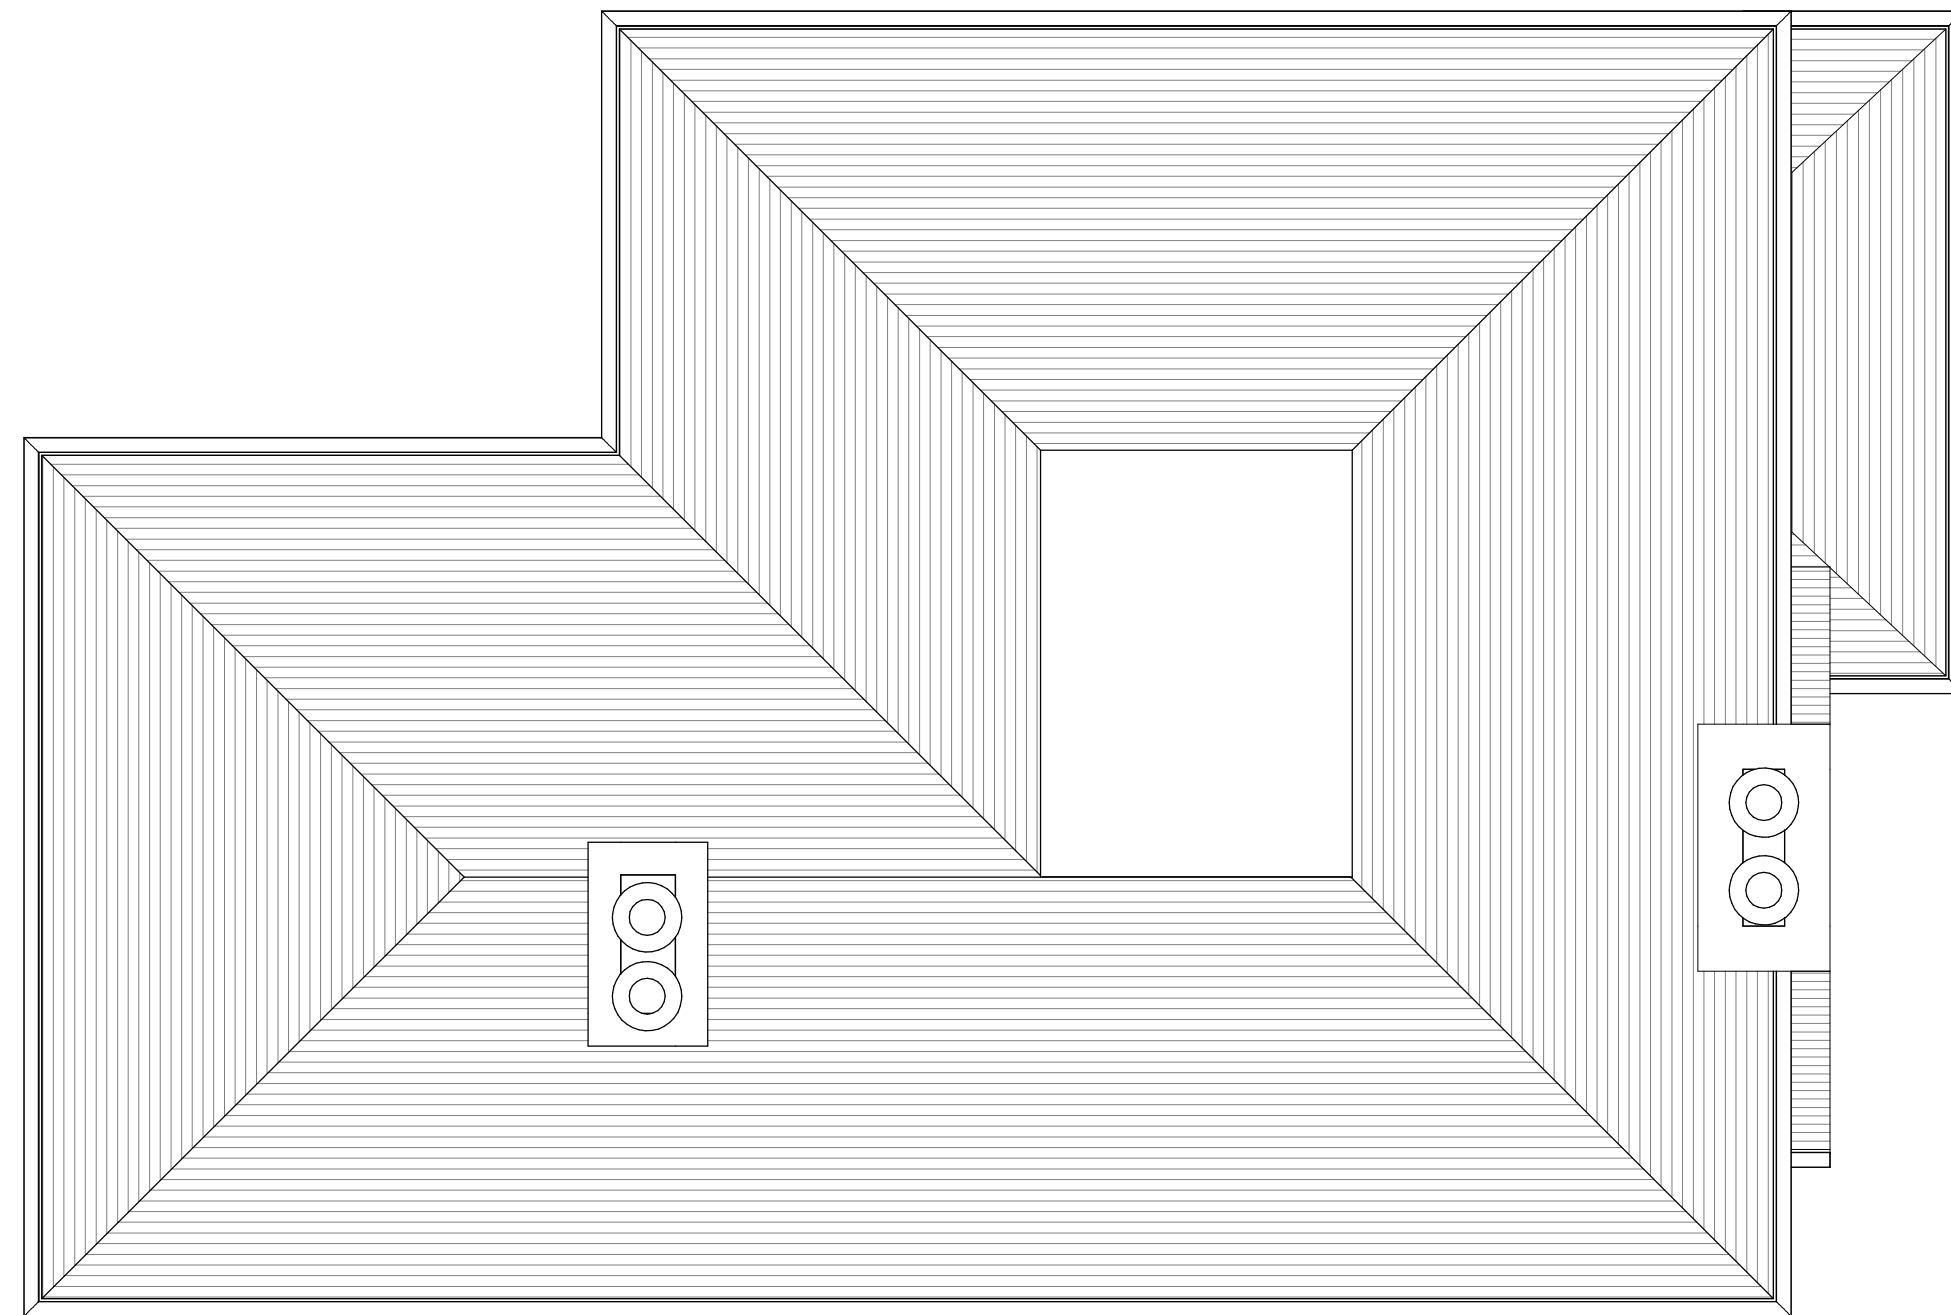

First Floor Plan

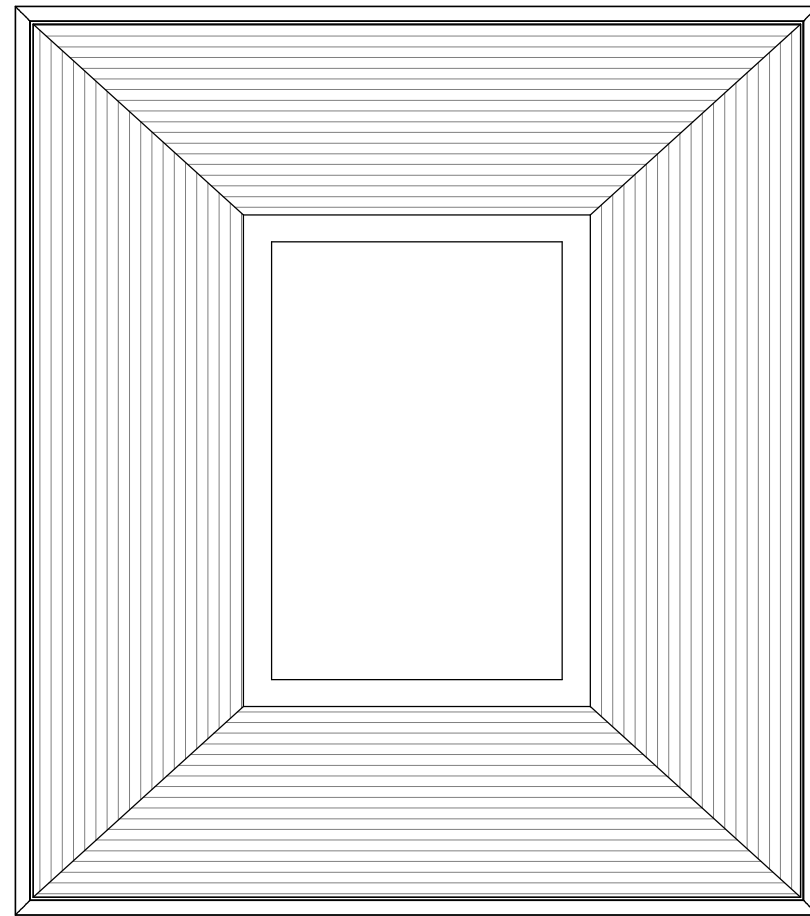

Roof Plan

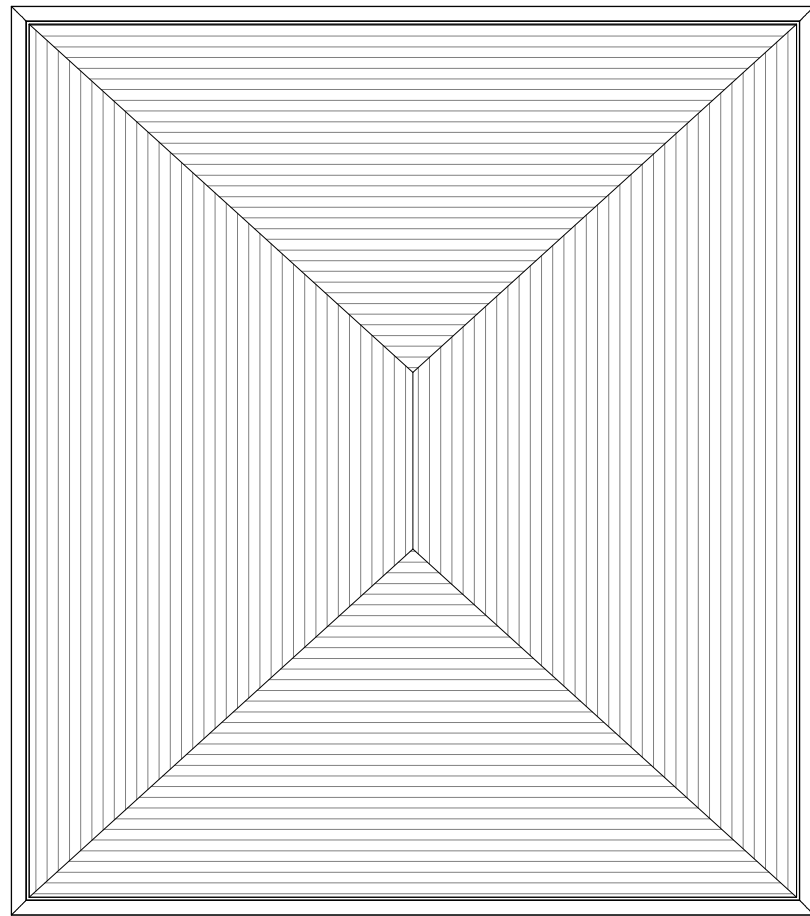

2	Revised Planning Application	AG	AG	12/10/22
1	PLANNING APPLICATION	AG	AG	30/06/22
rev	description	drawn	checked	date
revisions				

status: **PLANNING**
This drawing is protected under The Copyright, Designs and Patents Act 1988.
This drawing is produced for PLANNING PURPOSES ONLY and is not to be used for construction.

STUDIO
TWENTY THREE

client: Mr & Mrs Rand

project: Glen Hurst, Pear Tree Lane

title: Existing Floor Plans

scale: 1 : 50 @ A0

date: 19/04/22

drawn: AG

checked: AG

job no: 22006

drawing no: 07001

revision: P2

