
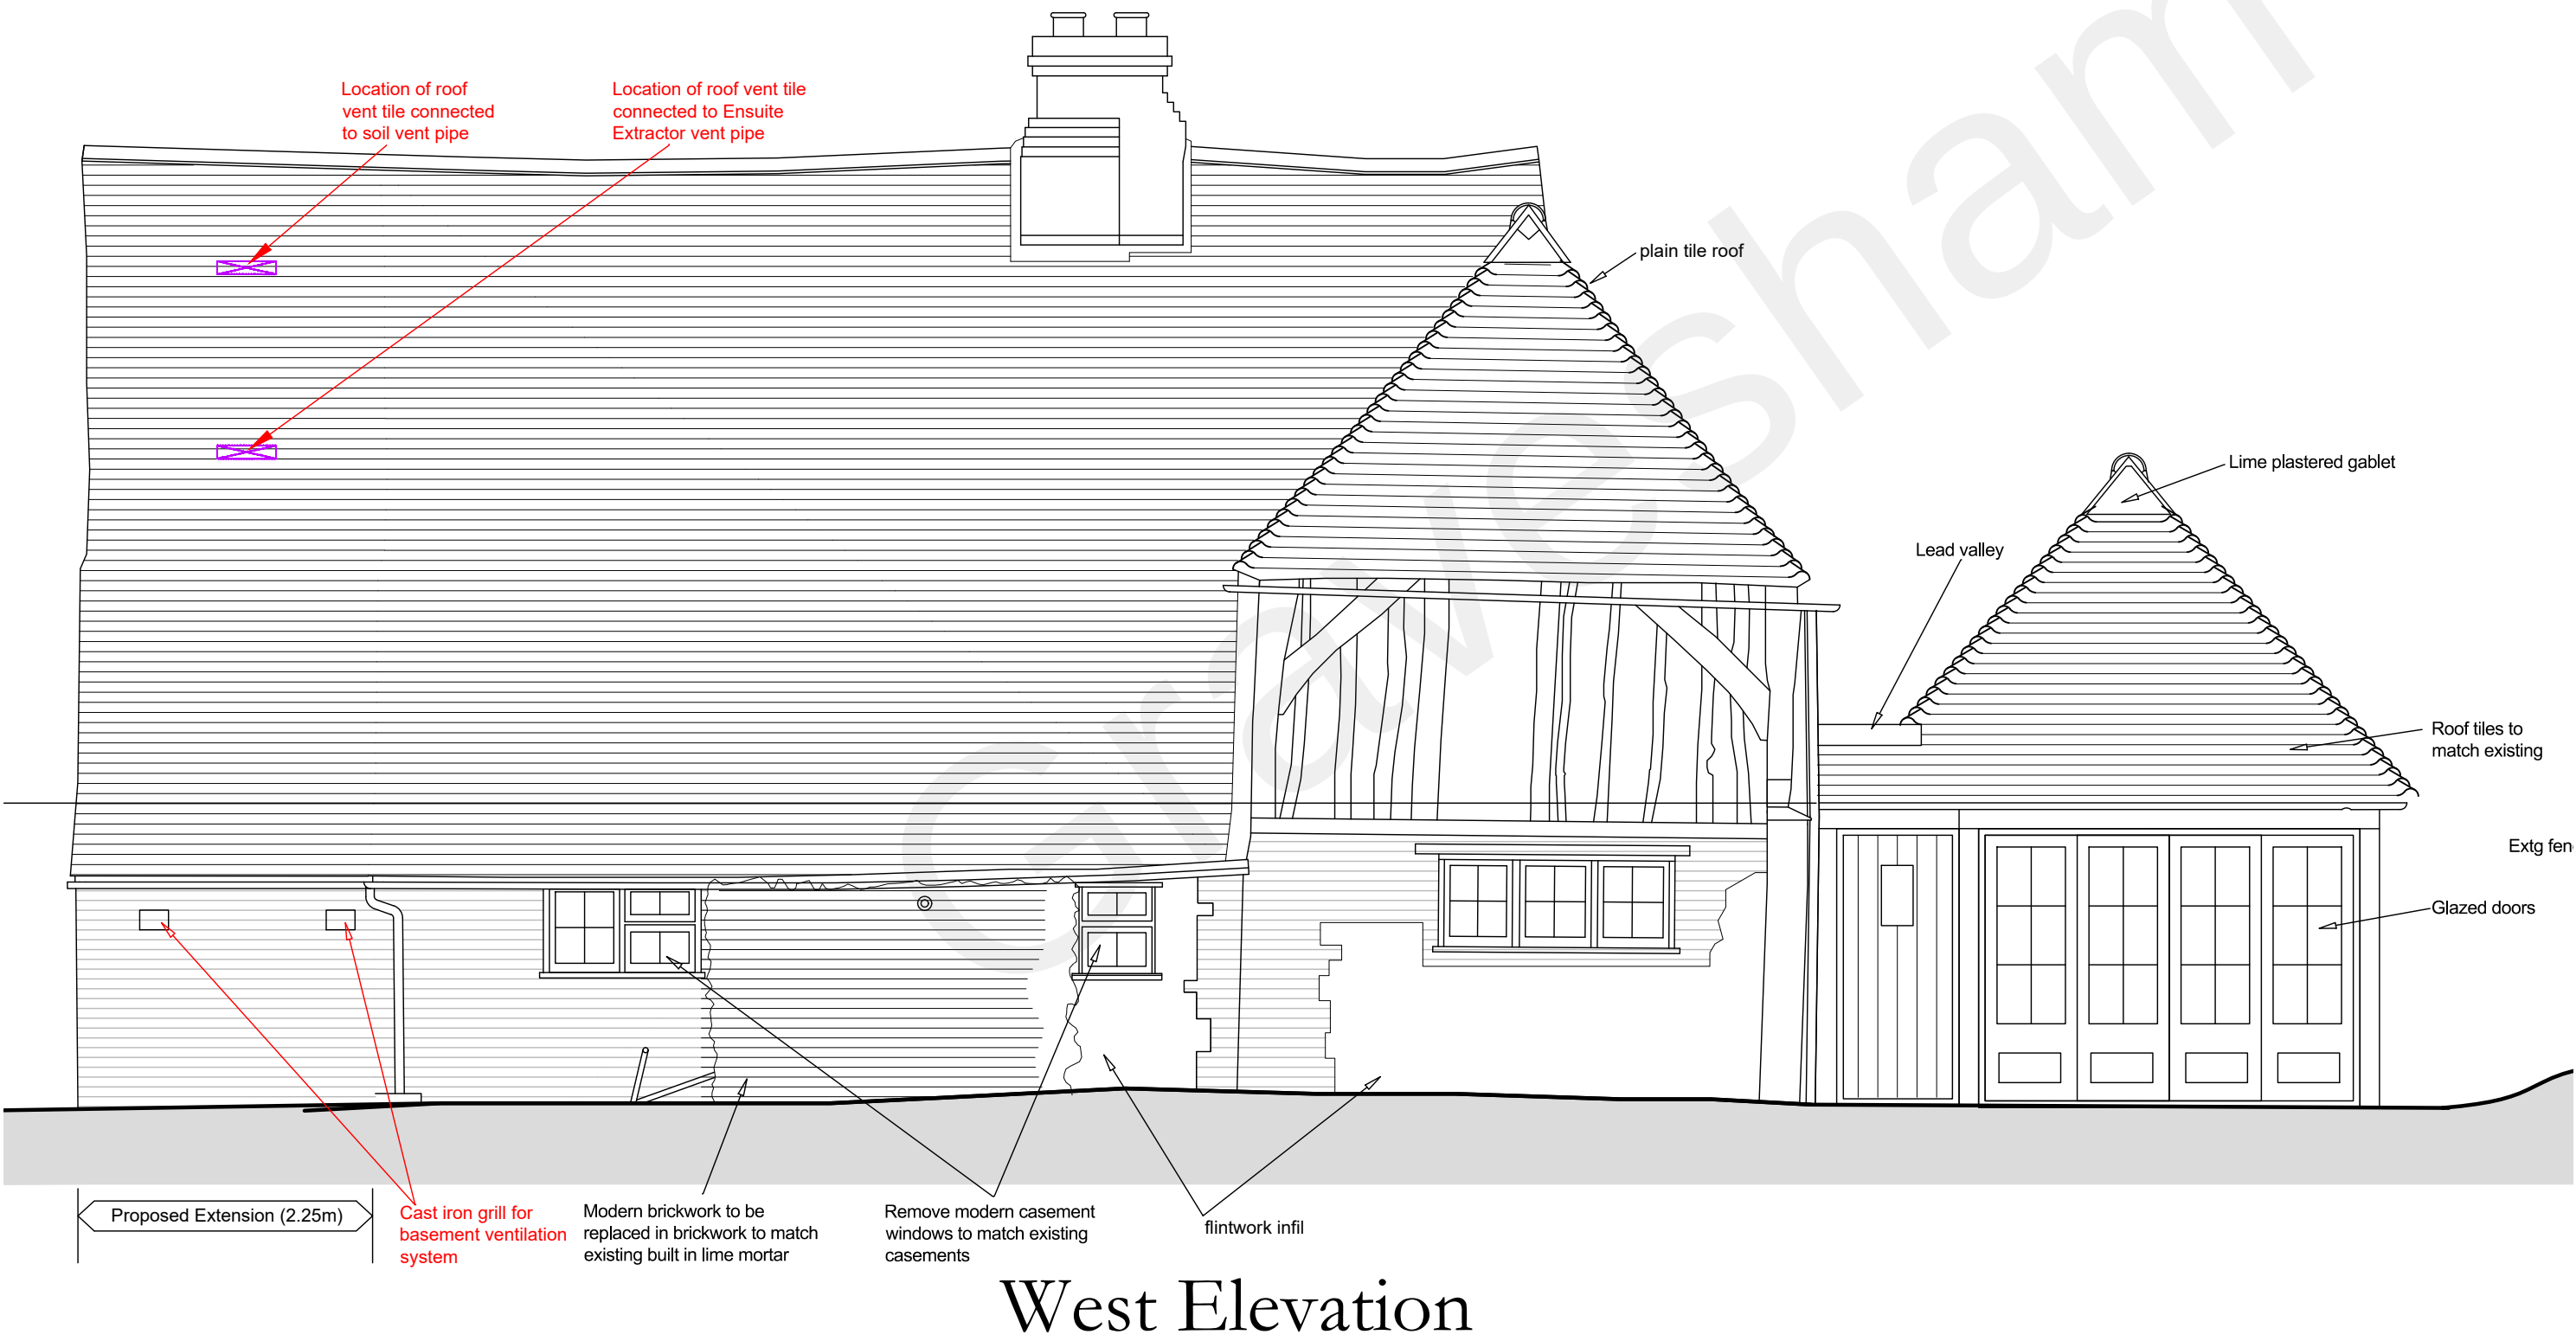


Bower Cottage, Cobham


Submission of Details

General Notes:
DRAWING PREPARED FOR PLANNING APPLICATION PURPOSES ONLY.
Only visible and accessible elements of the existing structure have been surveyed.
Drawing indicates general arrangement of the scheme and is not to be used as a constructional working drawing in any such way.
Any discrepancies are to be reported to the Architect immediately.

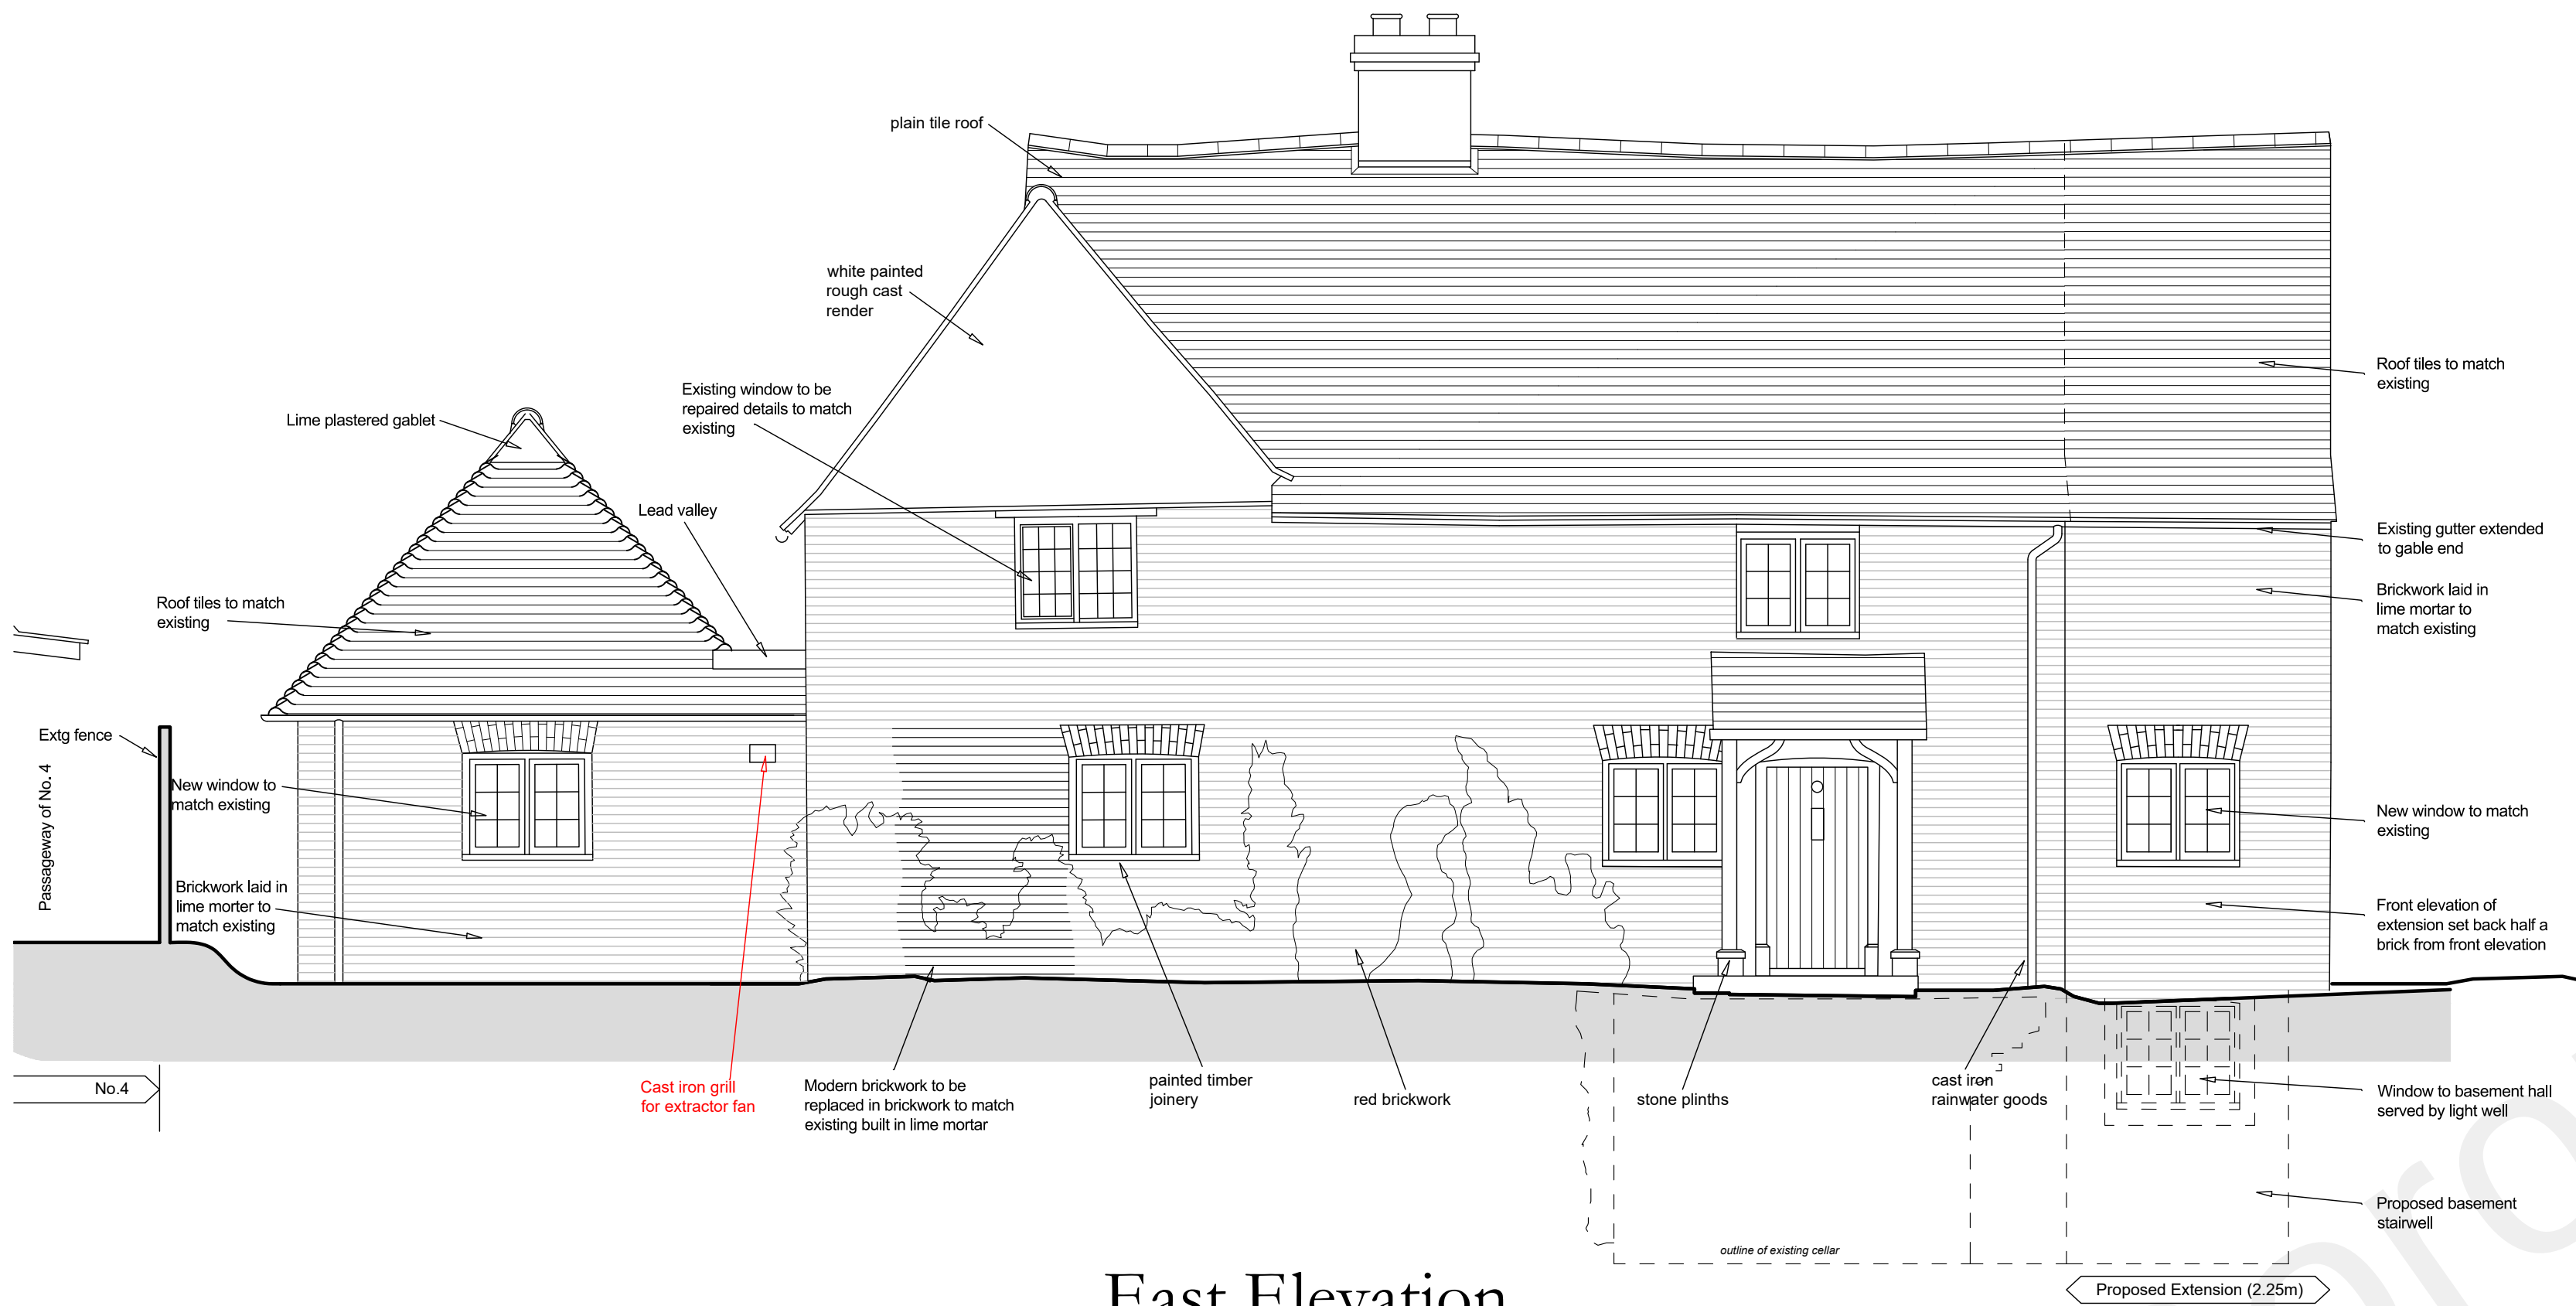

J+JW LONGBOTTOM LTD			
AIRBRICKS			
	970	SQUARE HOLE PATTERN	
		229 x 76mm	9" x 3"
		229 x 152mm	9" x 6"
		229 x 229mm	9" x 9"
		305 x 229mm	12" x 9"
	971	SQUARE HOLE PATTERN with loose front fitted with four brass screws	
		229 x 152mm	9" x 6"
		229 x 229mm	9" x 9"
		305 x 229mm	12" x 9"
		305 x 305mm	12" x 12"
	974	SCHOOL BOARD PATTERN	
		229 x 76mm	9" x 3"
		229 x 152mm	9" x 6"
		229 x 229mm	9" x 9"
		305 x 229mm	12" x 9"
		305 x 305mm	12" x 12"

Air Extraction Ventilation through Brickwork

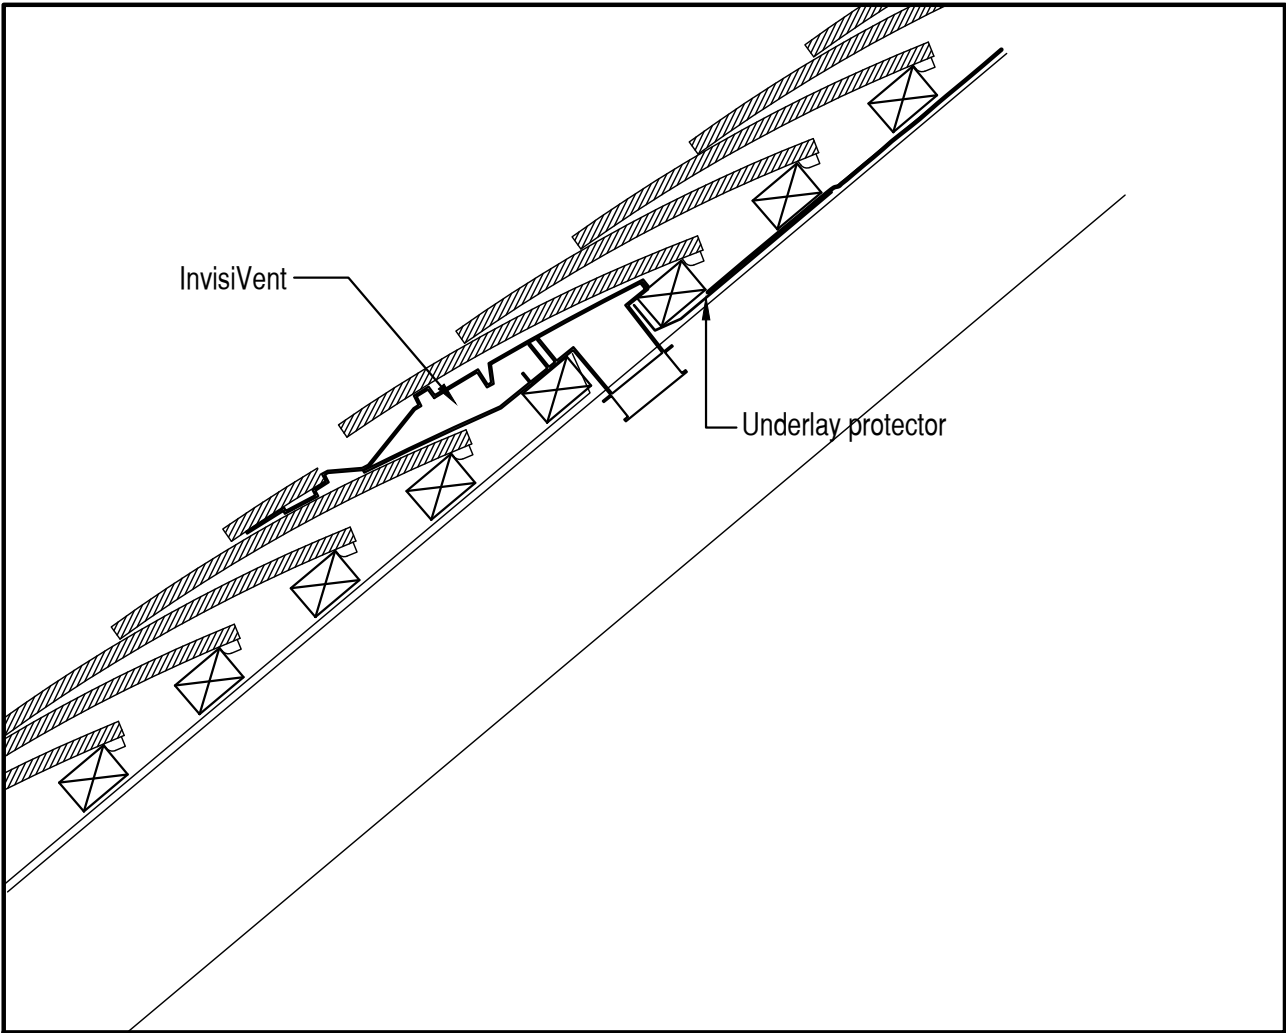

0 100 200 300mm

Scale Bar Scale 1:5

0 1 2 3 4 5M

Scale Bar Scale 1:50

Submission of Details

Project: Bower Cottage, Cobham
Client: Mr & Mrs Saunders

Title: Ventilation Details
Drawing No.: BCC/21/C01

Scale: 1:5 & 1:50 @ A1

Date: October 2022

Drawn: DS & MB

Amendments:

Anthony Swaine
ARCHITECTURE LTD

Conservation • Design Consultancy • Listed Buildings
Urban Design • Joinery Detailing • Traditional Shopfronts

The Bastion Tower · 16 Pound Lane · Canterbury · CT1 2BZ

Tel. (01227) 462680, Fax. (01227) 472743

Email: mail@anthonyswaine.co.uk

www.anthonyswaine.co.uk

This drawing and all information herein is copyright and remains the property of the Architect; permission could follow any breach of the copyright. This drawing is for guidance purposes only and/or for obtaining Local Authority consents. No responsibility will be taken by the Architect where clients and/or builders or persons proceed with the project without the supervisory services of the Architect, or who carry out works being deviations, variations, or who may guess, interpret, instead without the Architect's authority or depart from the information as shown upon the said drawing. Wherever figured dimensions are given they are to be accepted in preference to scaled sizes. The Contractor is responsible for verifying all dimensions shown herein and for advising the Architect of any discrepancies before putting affected work in hand. No claims will be entertained for demolition, alteration or making good of any work which may be required by the Architect resulting from the Contractor's failure to advise him of any such discrepancies.



Keymer Clay In-line roof vent



Keymer Clay In-line roof vent Installed