





JCD Architectural Consultant
20 Admirals Walk,
Chatham, Kent.
ME5 8NL
TEL: 07946608141
WED: www.jcd-ac.co.uk
EMAIL: jcd-ac@outlook.com

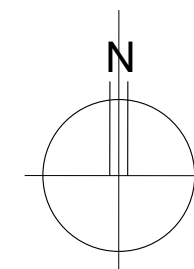

Ordnance Survey, (c) Crown Copyright 2021. All rights reserved. Licence number 100022432

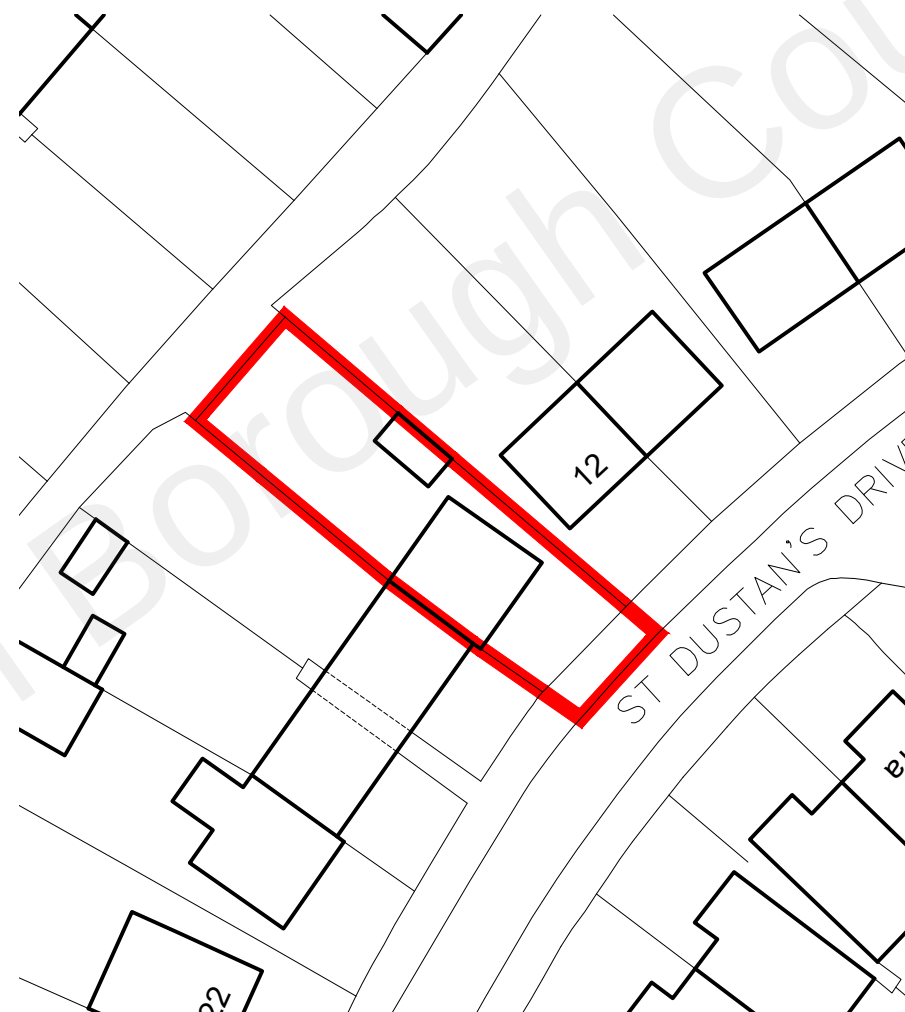

1 LOCATION PLAN
PLAN VIEW
Scale 1:250

0 20 40m
SCALE 1:1250

2 SITE PLAN
PLAN VIEW
Scale 1:500

0 10 20m
SCALE 1:500

B	30/07/21	Boundary revised	JC
A	21/07/21	pavement added to boundary	JC

REV.	DATE	REV. BY
------	------	---------

- COPYRIGHT JCD Architectural Consultant
- DO NOT SCALE OFF DRAWING.
 - ALL DIMENSIONS TO BE VERIFIED ON SITE BY THE CONTRACTOR PRIOR TO COMMENCEMENT OF ANY SHOP DRAWINGS OR SITE WORK.
 - ANY DISCREPANCY FOUND BETWEEN THIS DRAWING AND ANY OTHER DOCUMENT MUST BE REPORTED IMMEDIATELY TO THE DESIGNERS.
 - REMOVE THIS DRAWING FROM CURRENCY WHEN A REVISED DRAWING IS ISSUED.
 - THIS DOCUMENT REMAINS OUR EXCLUSIVE PROPERTY IT SHALL NOT BE REPRODUCED NOR COMMUNICATED TO THIRD PARTIES WITHOUT MY WRITTEN CONSENT.
 - THE COPYRIGHT OF THIS DRAWING AND DESIGN IS VESTED IN THE DESIGNERS.

Client: Oluyemisi Daini		
Project: 14 St Dunstan's Drive Gravesend Kent DA12 4BG		
Title: Location & Site Plans		
AUTHOR JC	DATE 03 07 2021	APPROVED JC
SCALES Various @ A3	READ WITH -	
DRAWING No. 21199	Series No. (01)	DWG No. 001
Rev. B		
DRAWING STATUS PLANNING		