


FOR PLANNING PURPOSES ONLY
These drawings and designs are the
copyright of
SEVENCROFT LTD.

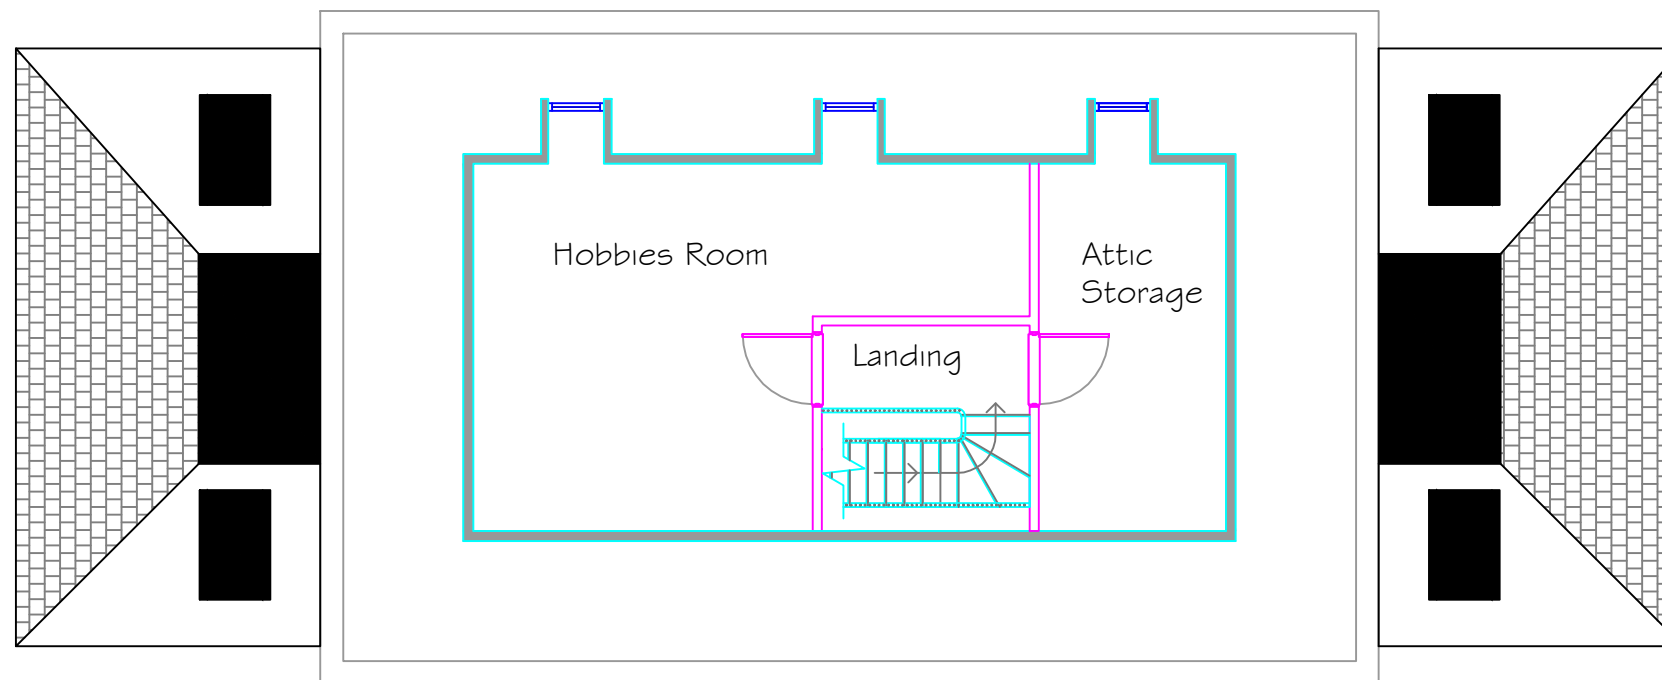

Variation to Approved Planning to provide Second Floor Plan - Scale 1:100@A3

Proposed Demolition of existing dwelling and erection of a 4-bed detached replacement dwelling at Courtlands, Gravesend Road, Shorne, Gravesend, Kent. DA12 3JR.
Variation to Planning Approval Reference 20221133

Date April 2024
Drawing No. 2024/10/07@A3



SEVENCROFT LTD.

277 Canterbury Road, Kennington
Ashford, Kent TN24 9QW
Tel. : 01233 625553
e-mail : sevencroft@hotmail.co.uk