


FOR PLANNING PURPOSES ONLY
 These drawings and designs are the
 copyright of
SEVENCROFT LTD.

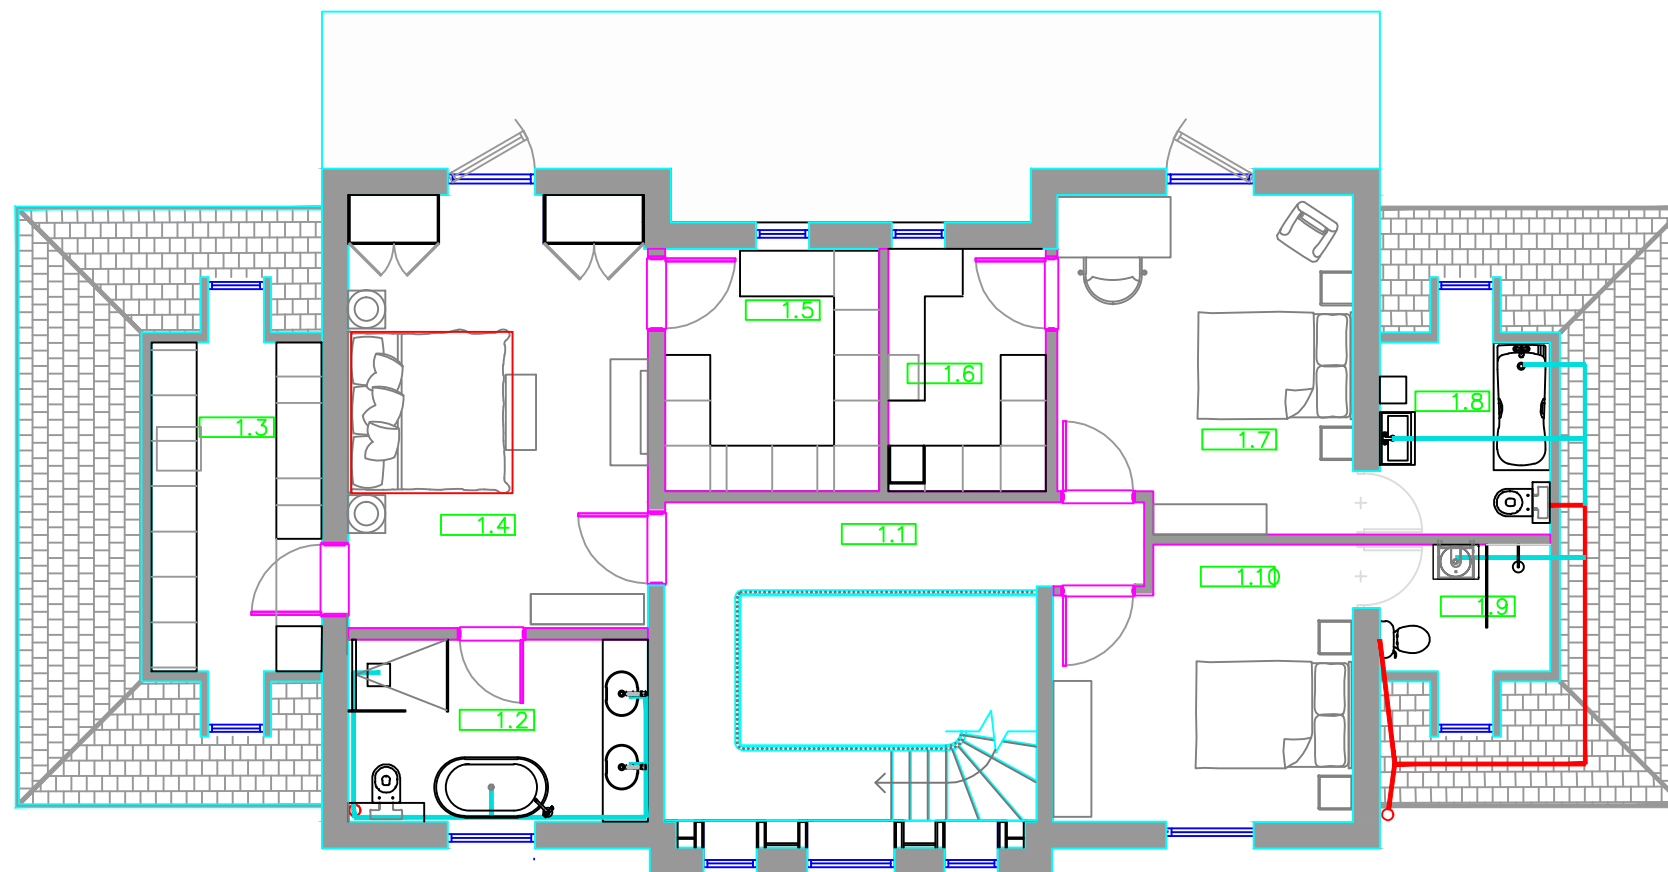

Approved First Floor Plan - Scale 1:100@A3

Proposed Demolition of existing dwelling and erection of a 4-bed detached replacement dwelling at Courtlands, Gravesend Road, Shorne, Gravesend, Kent. DA12 3JR.
 Variation to Planning Approval Reference 2022/1133

Date April 2024
 Drawing No. 2024/10/02@A3



SEVENCROFT LTD.
 277 Canterbury Road, Kennington
 Ashford, Kent TN24 9QW
 Tel. : 01233 625553
 e-mail : sevencroft@hotmail.co.uk