



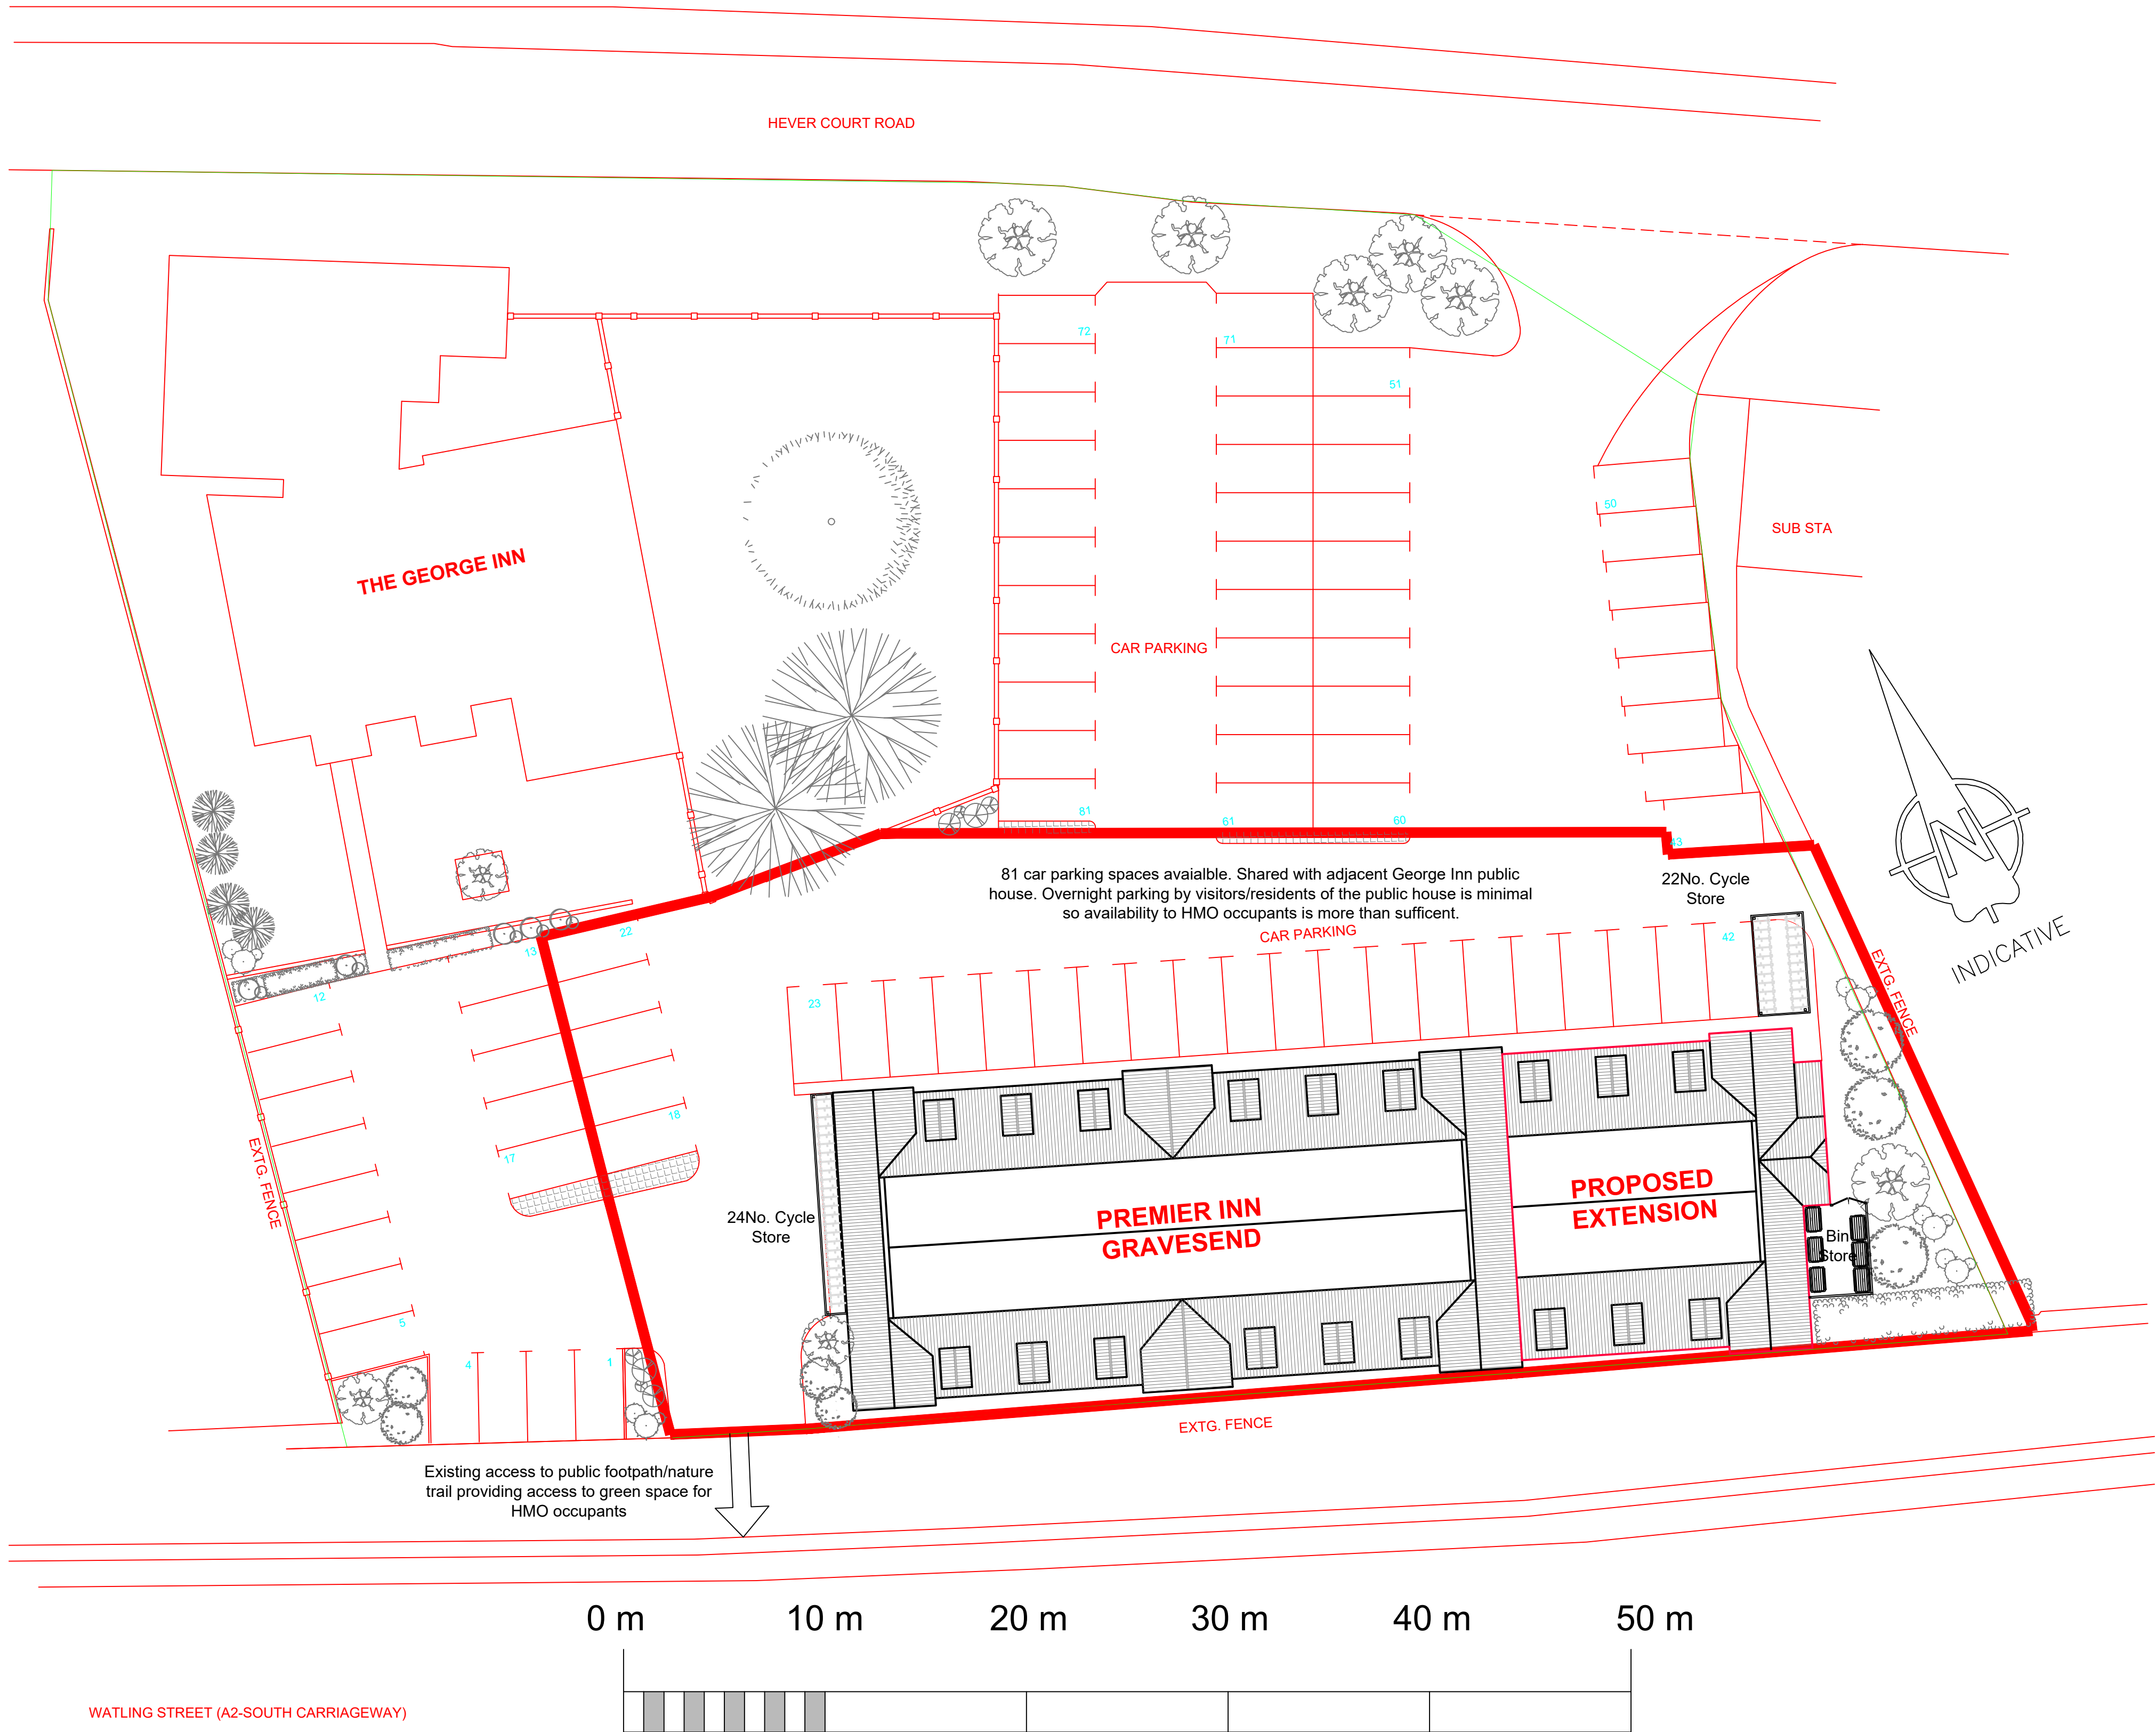

02
AR04 SCALE 1:200

PROPOSED SITE PLAN

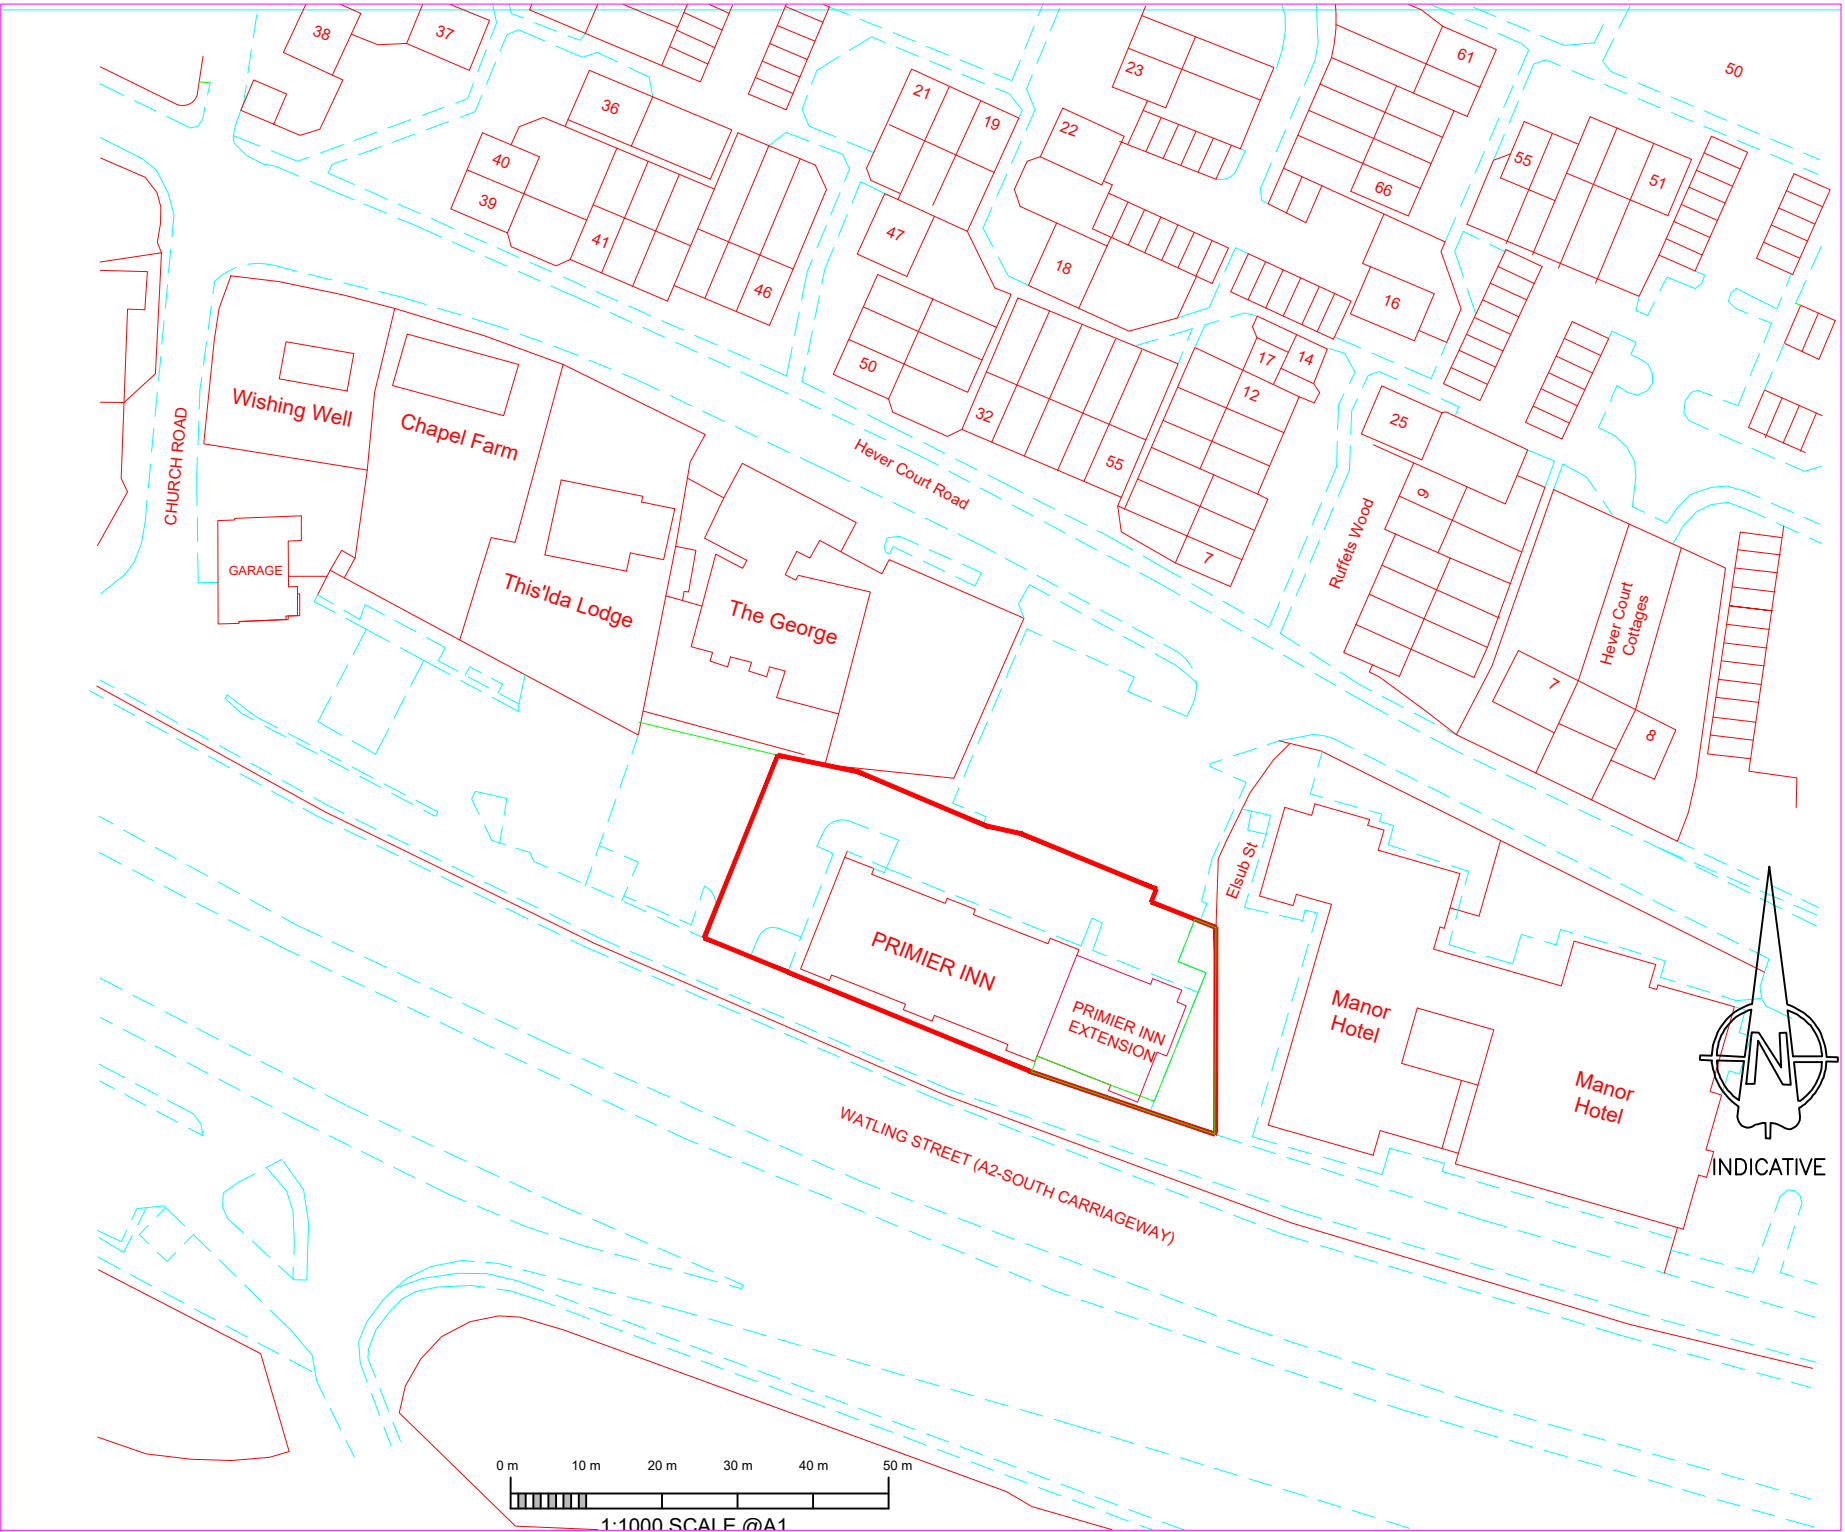

01
AR04 SCALE 1:1000

PROPOSED LOCATION PLAN

PLANNING APPLICATION

C	25-04-2023	Cycle Store increased to 46No. spaces.
B	27-02-2023	Bin Store, Cycle Store and notes added.
A	11-12-2024	Scale bar & site boundary

Rev. Date Comments

CLIENT:

PROJECT: **PREMIER INN
HEVER COURT ROAD, GRAVESEND**

DRAWING TITLE: **PROPOSED SITE PLAN**

DRAWN:	MAX	DATE:	14-10-24
SHEET SIZE:	A1	SCALE:	1:200 @ A1
PROJECT NO.:		DRAWING NO.:	HCR-04
		REV.:	C