


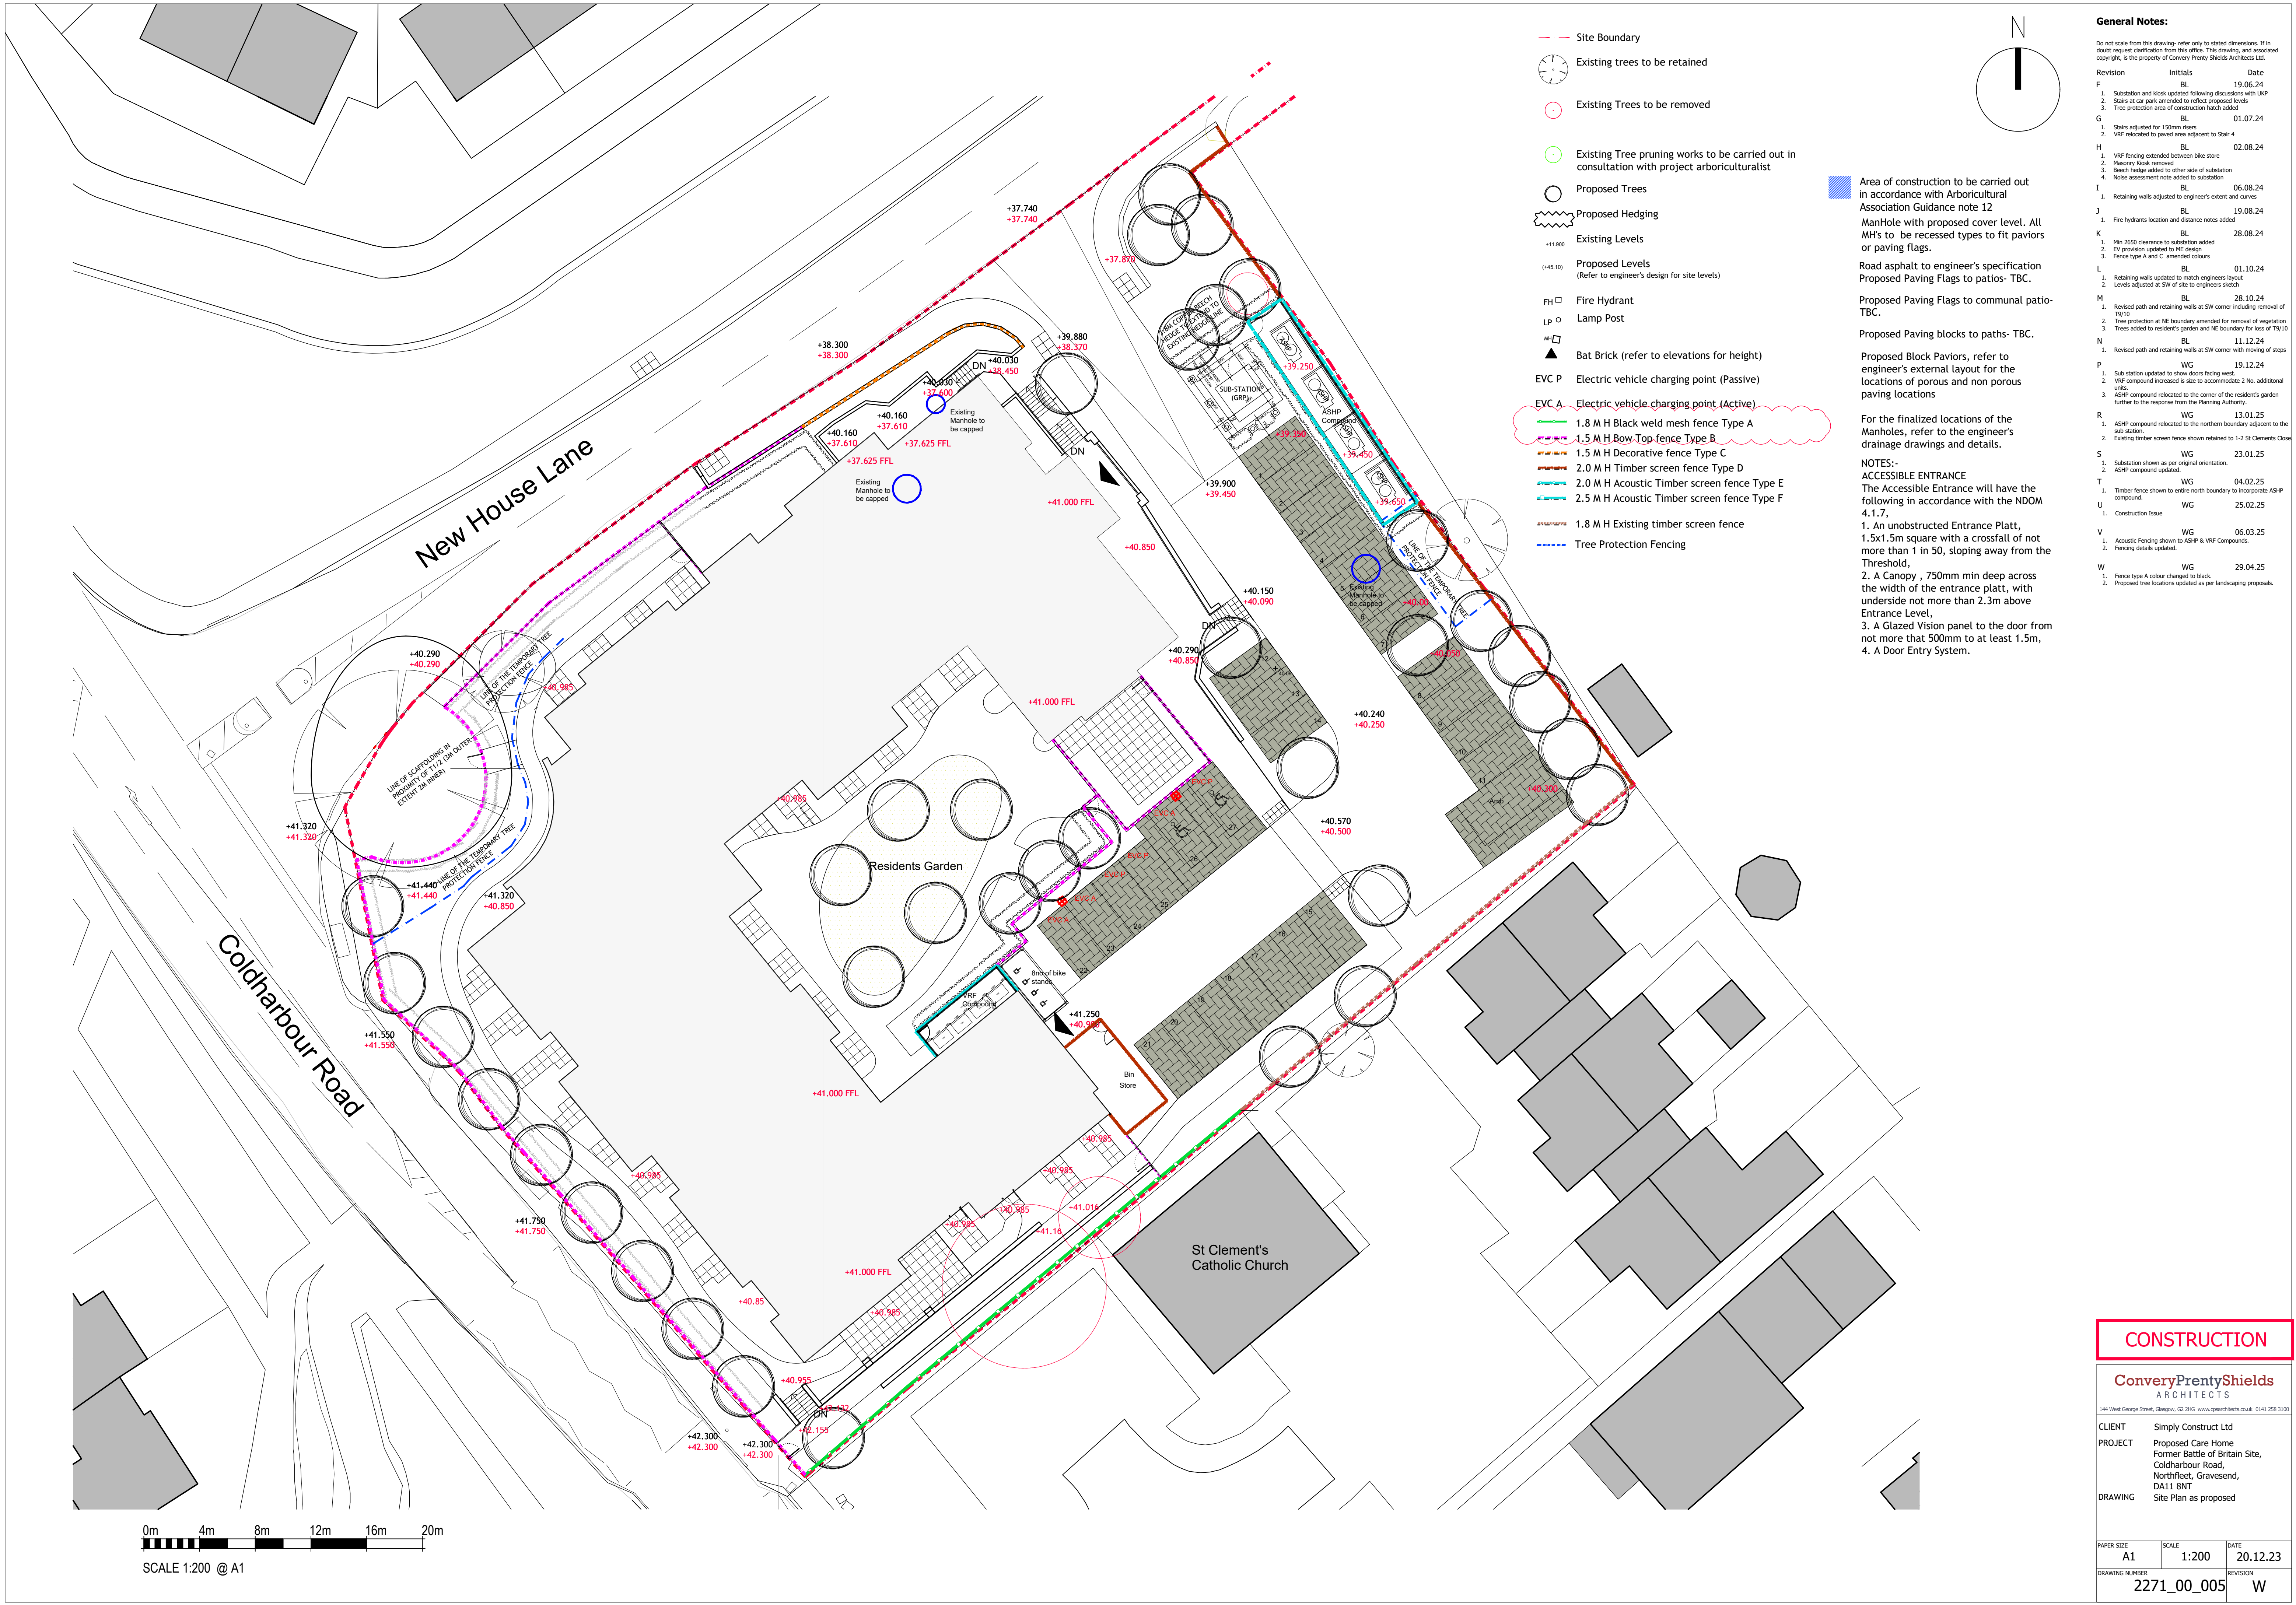

CONSTRUCTION

ConveryPrentlyShields

ARCHITECTS

144 West George Street, Glasgow, G2 2HG. [www.conshields.co.uk](http://www.conshields.co.uk) 0141 258 3100

CLIENT

Simply Construct Ltd

PROJECT

Proposed Care Home  
Former Battle of Britain Site,  
Coldharbour Road,  
Northfleet, Gravesend,  
DA11 8NT

DRAWING

Site Plan as proposed

PAPER SIZE

A1

SCALE

1:200

DATE

20.12.23

DRAWING NUMBER

2271\_00\_005

REVISION

W