




Front elevation



Right flank elevation

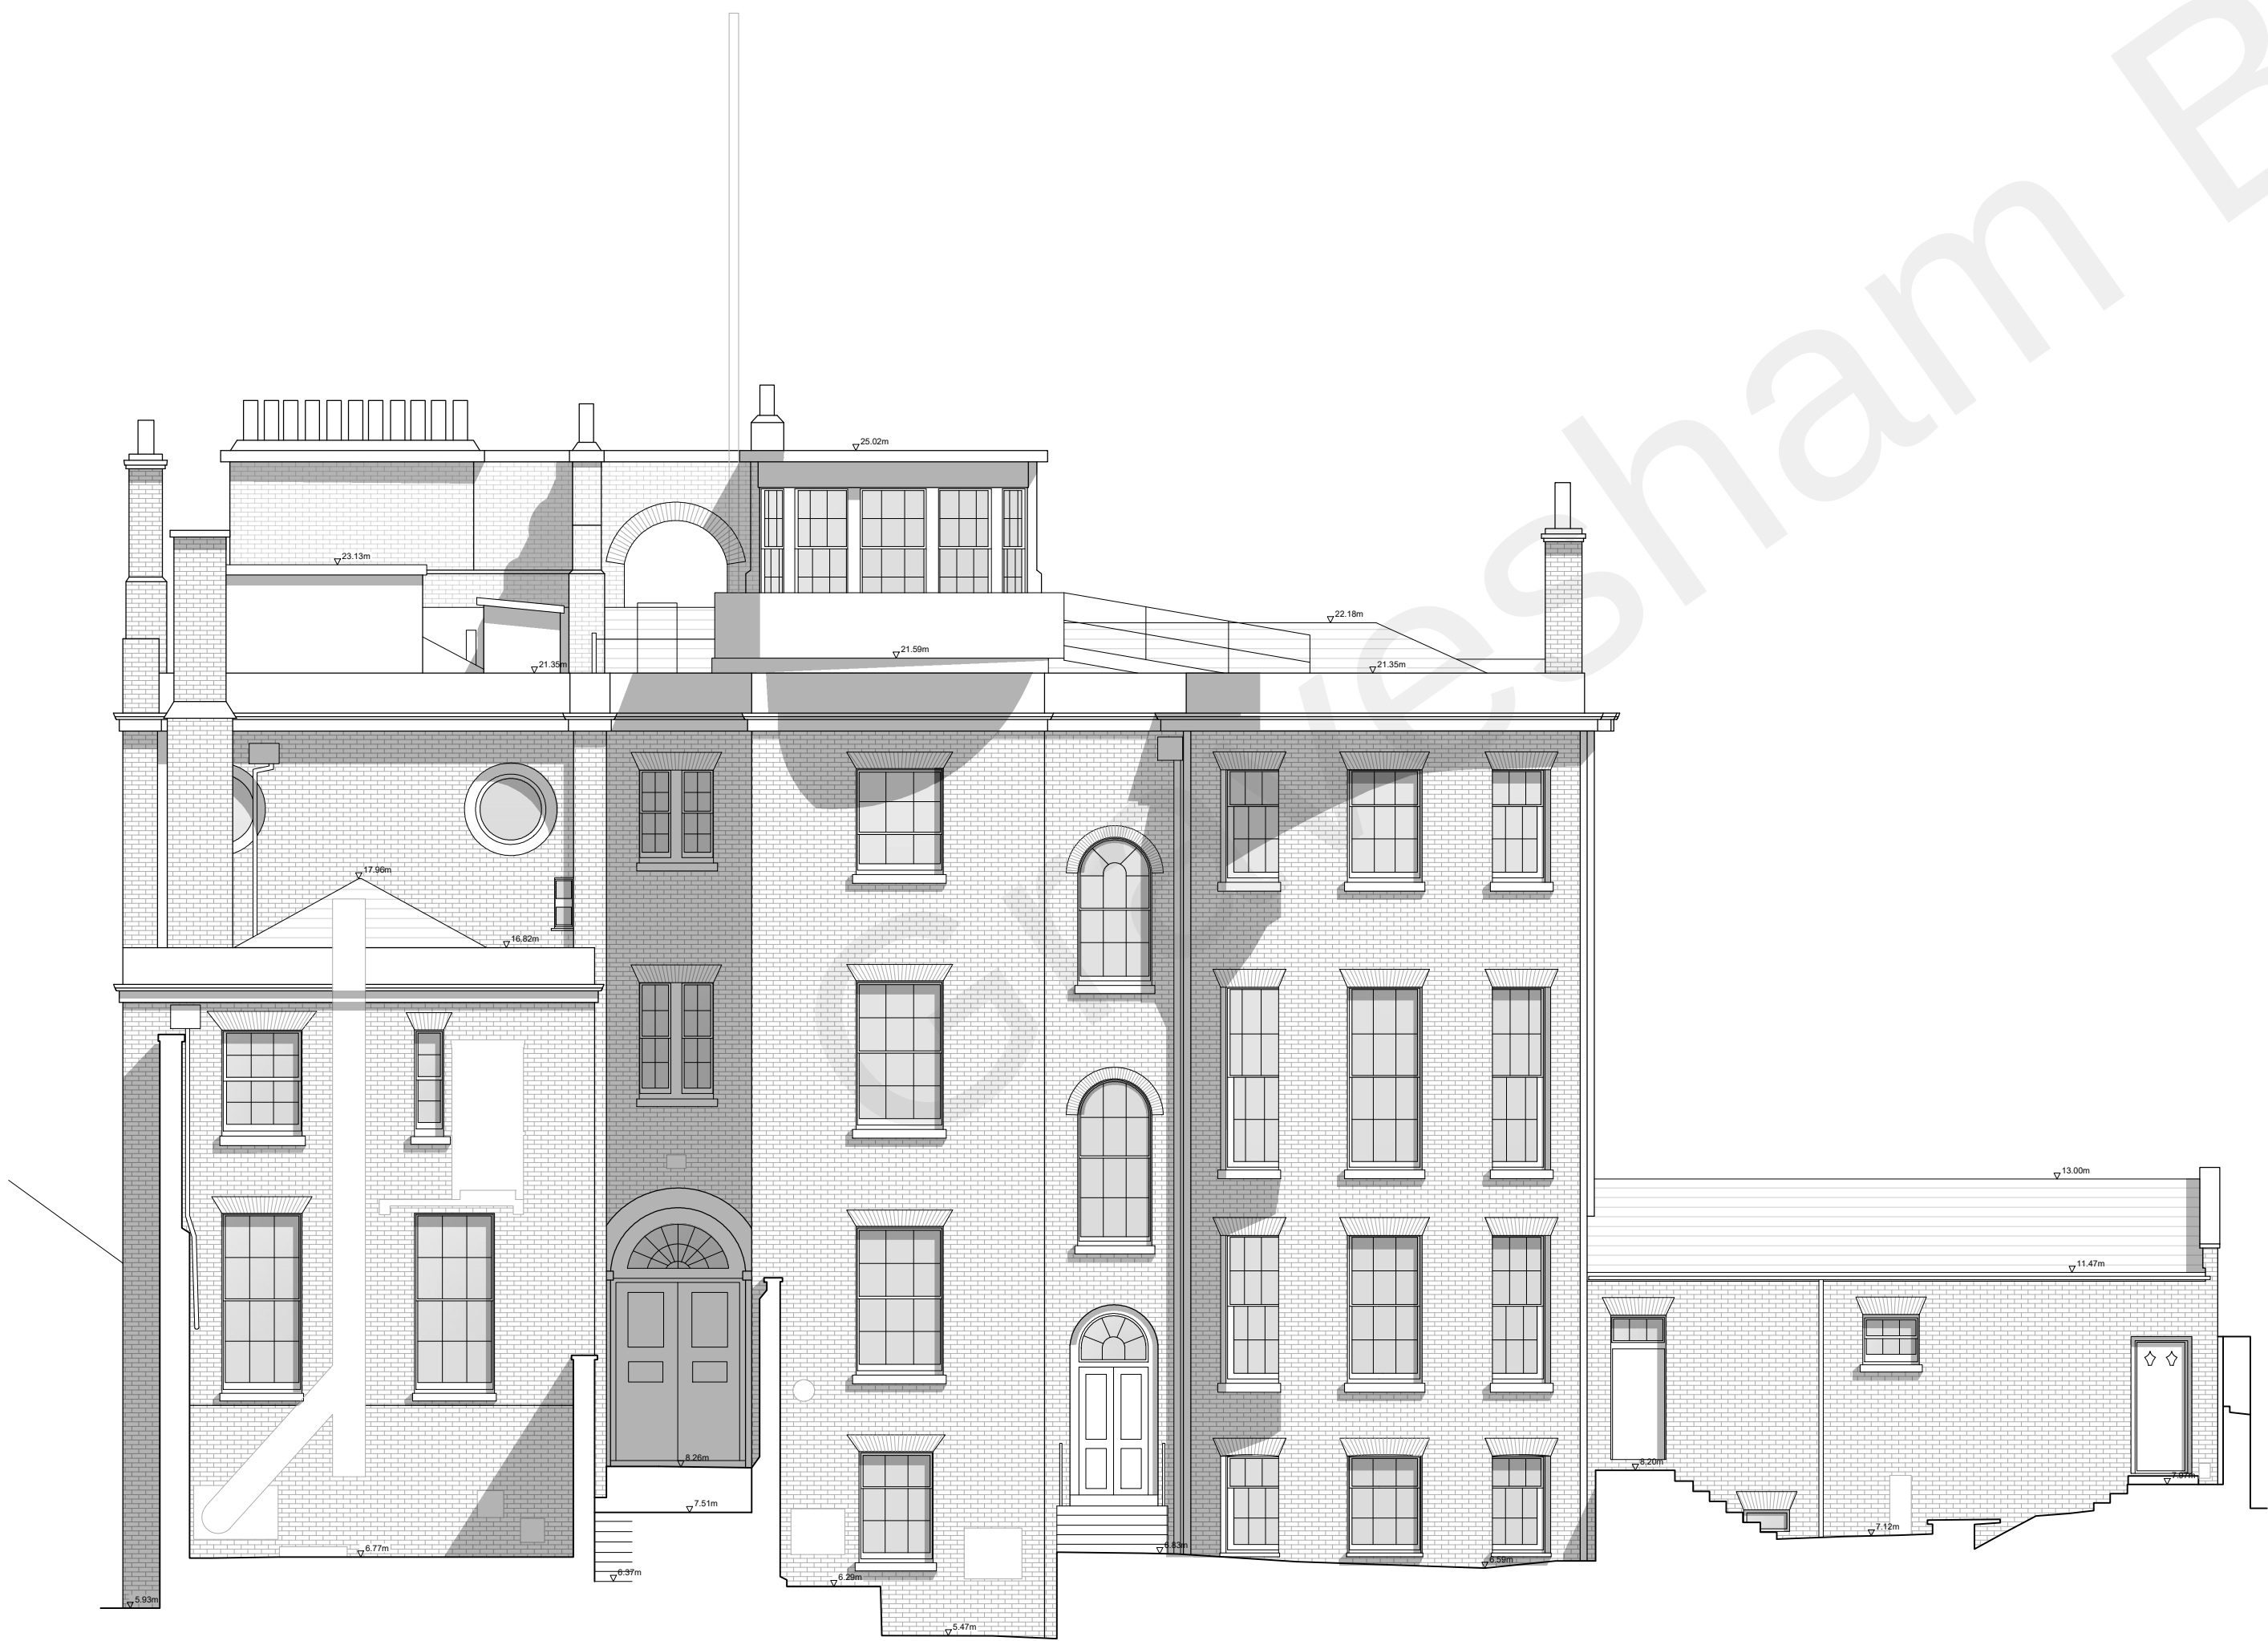

Rear elevation



Left flank elevation

REV	DESCRIPTION	DATE	BY	CHKD
-----	-------------	------	----	------

**TURNER
JACKSON+DAY**
ASSOCIATES

Radio House
Thanet Way, Whitstable
Kent CT15 3DX
t: 01227 261453
e: enquiries@tjda.co.uk
www.turnerjacksonday.co.uk

client details
Mile Property Group Ltd

project details
Custom House
The Terrace, Gravesend, DA12 2DE
drawing title
Custom House Main Building
Existing Elevations

date
Feb'21
scale
1:100@A1 NS
drawn by
NS
checked by

project no: 1735	drawing no: 007	revision
----------------------------	---------------------------	----------

1:100 2 4 6 8 10m